re — **FORMA**

César Dionicio Díaz
architect

re — **FORMA**

César Dionicio Díaz
architect

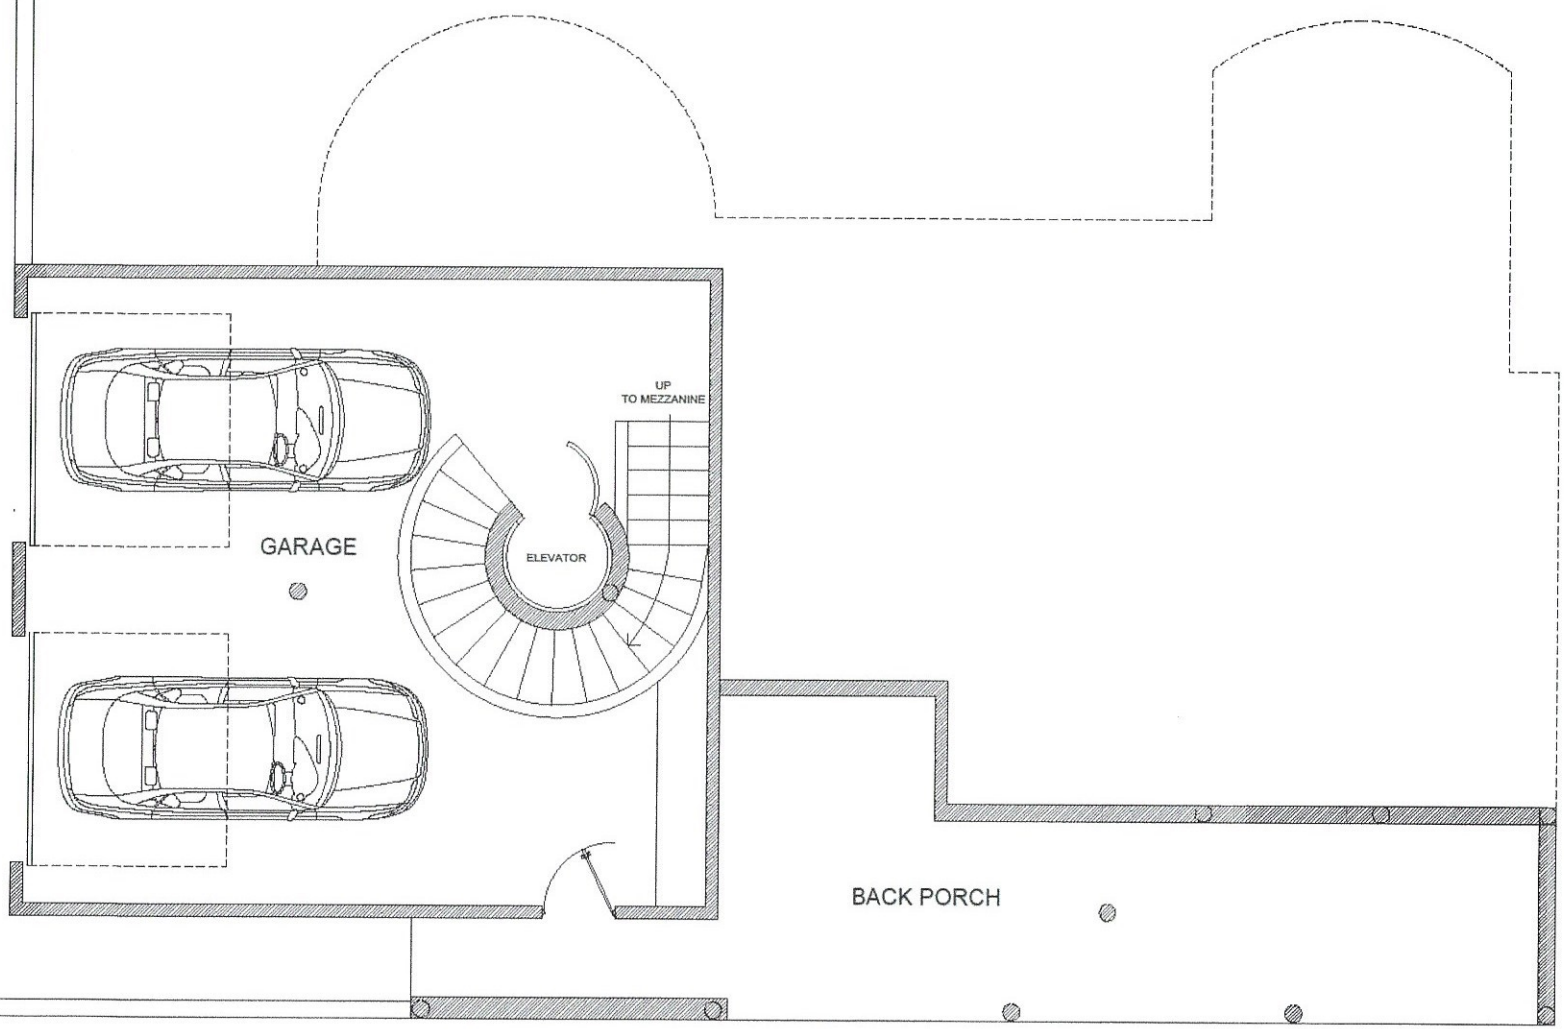

LOWER FLOOR

SCALE 3/32" = 1'-0"

GENERAL NOTES

1. GENERAL CONTRACTOR/BUILDER SHALL EXAMINE AND VERIFY THE ACCURACY OF ALL DIMENSIONS AND CONDITIONS OF THESE PLANS/DOCUMENTS AND SHALL NOTIFY OWNER OF ANY DISCREPANCIES AND/OR OMISSIONS PRIOR TO THE START OF CONSTRUCTION.

2. THESE PLANS ARE INTENDED FOR THE GENERAL RESIDENTIAL CONSTRUCTION PURPOSES ONLY AND ARE NOT EXHAUSTIVELY DETAILED OR FULLY SPECIFIED.

3. THE GENERAL CONTRACTOR SHALL SUPERVISE CONSTRUCTION AND IT SHALL BE RESPONSIBILITY TO SELECT/VERIFY/ENSURE, TO INSTALL ALL EQUIPMENT AND MATERIALS AND TO CONTROL THE QUALITY THEREOF.

4. ALL WORK PERFORMED ON THIS PROJECT SHALL MEET OR EXCEED THE CURRENT EDITION OF THE UNIFORM BUILDING CODE AND ALL APPLICABLE STATE AND LOCAL ORDINANCES, CODE AND REGULATIONS.

5. IT IS RESPONSIBILITY OF THE GENERAL CONTRACTOR TO PROVIDE ANY ENGINEERING NECESSARY TO THE STABILITY OF THE STRUCTURE(S) OF THE PROJECT. FURTHERMORE IT RECOMMENDED THAT THESE PLANS SHALL BE REVIEWED BY A QUALIFIED PROFESSIONAL ENGINEER AND TOPOGRAPHIC SPECIALIST.

N

NEW HOUSE

21505 HIGH DRIVE
LAGO VISTA, TX

PLAN NAME :

ARCHITECTURAL FLOOR PLANS

PROJECT # :	SCALE :
102919	3/32" = 1'-0"

SHEET # :

1

Therma - Star™
SUSTAINABLE HOMES
www.therma-star.com

re — **FORMA**

César Dionicio Díaz
architect

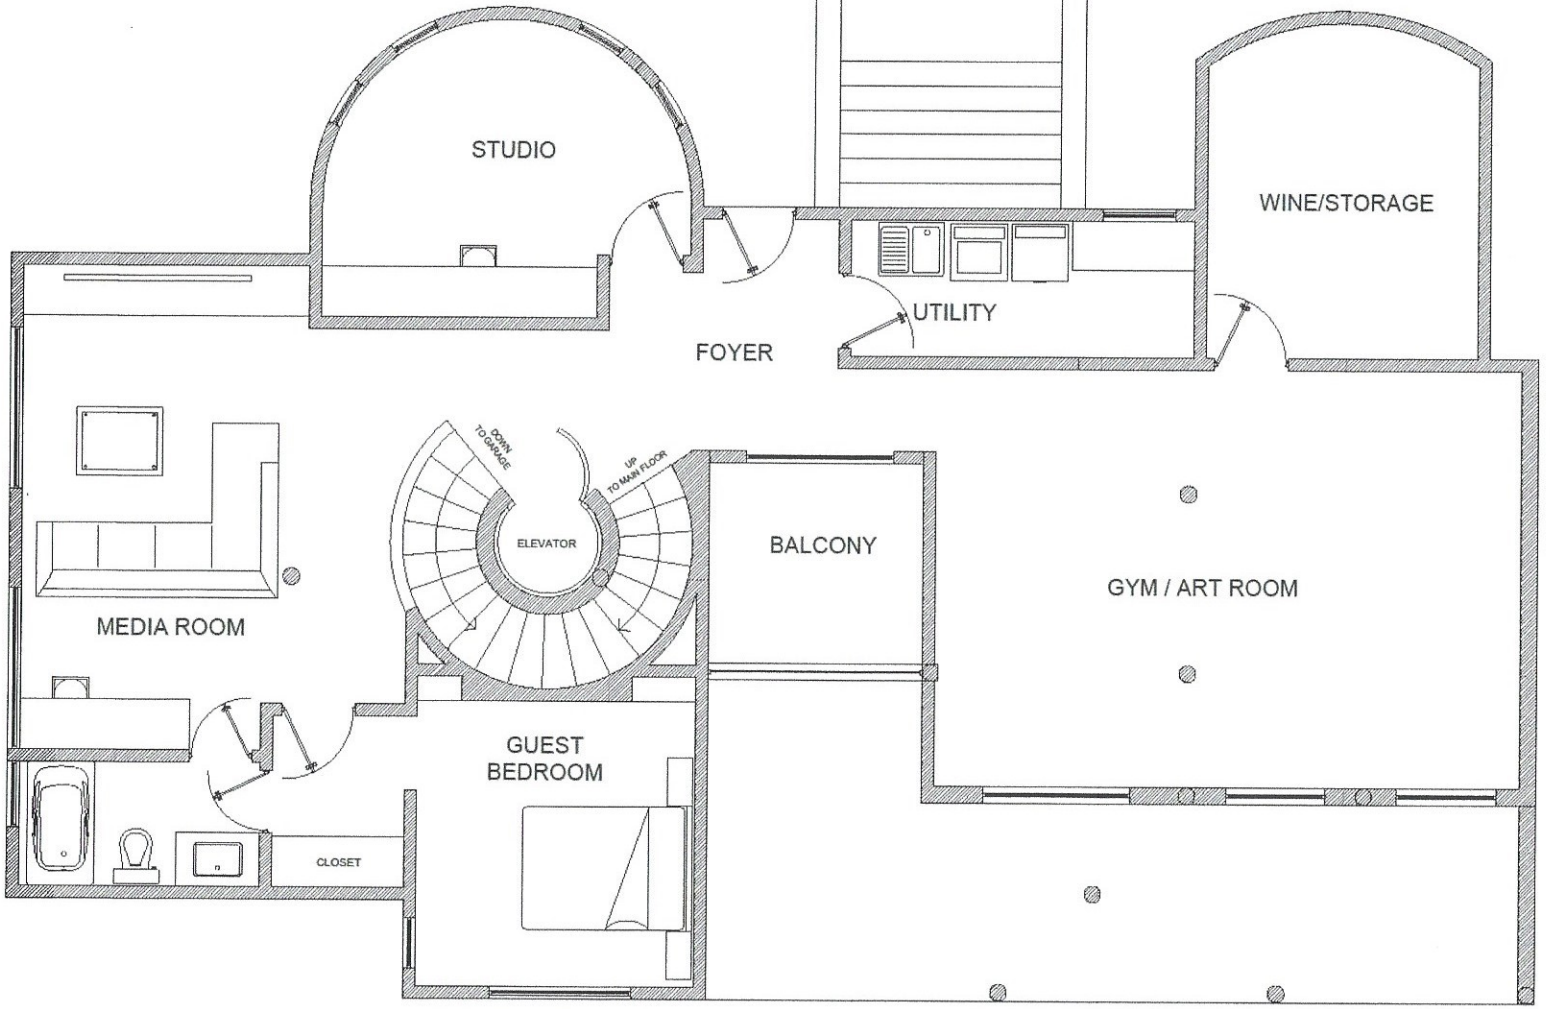

GENERAL NOTES

1. GENERAL CONTRACTOR/BUILDER SHALL EXAMINE AND VERIFY THE ACCURACY OF ALL DIMENSIONS AND CONDITIONS OF THESE PLANS/DOCUMENTS AND SHALL NOTIFY OWNER OF ANY DISCREPANCIES AND/OR OMISSIONS PRIOR TO THE START OF CONSTRUCTION.

2. THESE PLANS ARE INTENDED FOR THE GENERAL RESIDENTIAL CONSTRUCTION PURPOSES ONLY AND ARE NOT EXHAUSTIVELY DETAILED OR FULLY SPECIFIED.

3. THE GENERAL CONTRACTOR SHALL SUPERVISE CONSTRUCTION AND IT SHALL BE RESPONSIBILITY TO SELECT/VERIFY/ESTIMATE, TO INSTALL ALL EQUIPMENT AND MATERIALS AND TO CONTROL THE QUALITY THEREOF.

4. ALL WORK PERFORMED ON THIS PROJECT SHALL MEET OR EXCEED THE CURRENT EDITION OF THE UNIFORM BUILDING CODE AND ALL APPLICABLE STATE AND LOCAL ORDINANCES, CODE AND REGULATIONS.

5. IT IS RESPONSIBILITY OF THE GENERAL CONTRACTOR TO PROVIDE ANY ENGINEERING NECESSARY TO THE STABILITY OF THE STRUCTURE(S) OF THE PROJECT. FURTHERMORE IT RECOMMENDS THAT THESE PLANS SHALL BE REVIEWED BY A QUALIFIED PROFESSIONAL ENGINEER AND TOPOGRAPHIC SPECIALIST.

N

NEW HOUSE

21505 HIGH DRIVE
LAGO VISTA, TX

PLAN NAME :

ARCHITECTURAL FLOOR PLANS

PROJECT # :	SCALE :
102919	3/32" = 1'-0"

SHEET # :

1

Therma - Star™
SUSTAINABLE HOMES
www.therma-star.com

MEZZANINE FLOOR

SCALE 3/32"= 1'-0"

re — FORMA

César Dionicio Díaz
architect

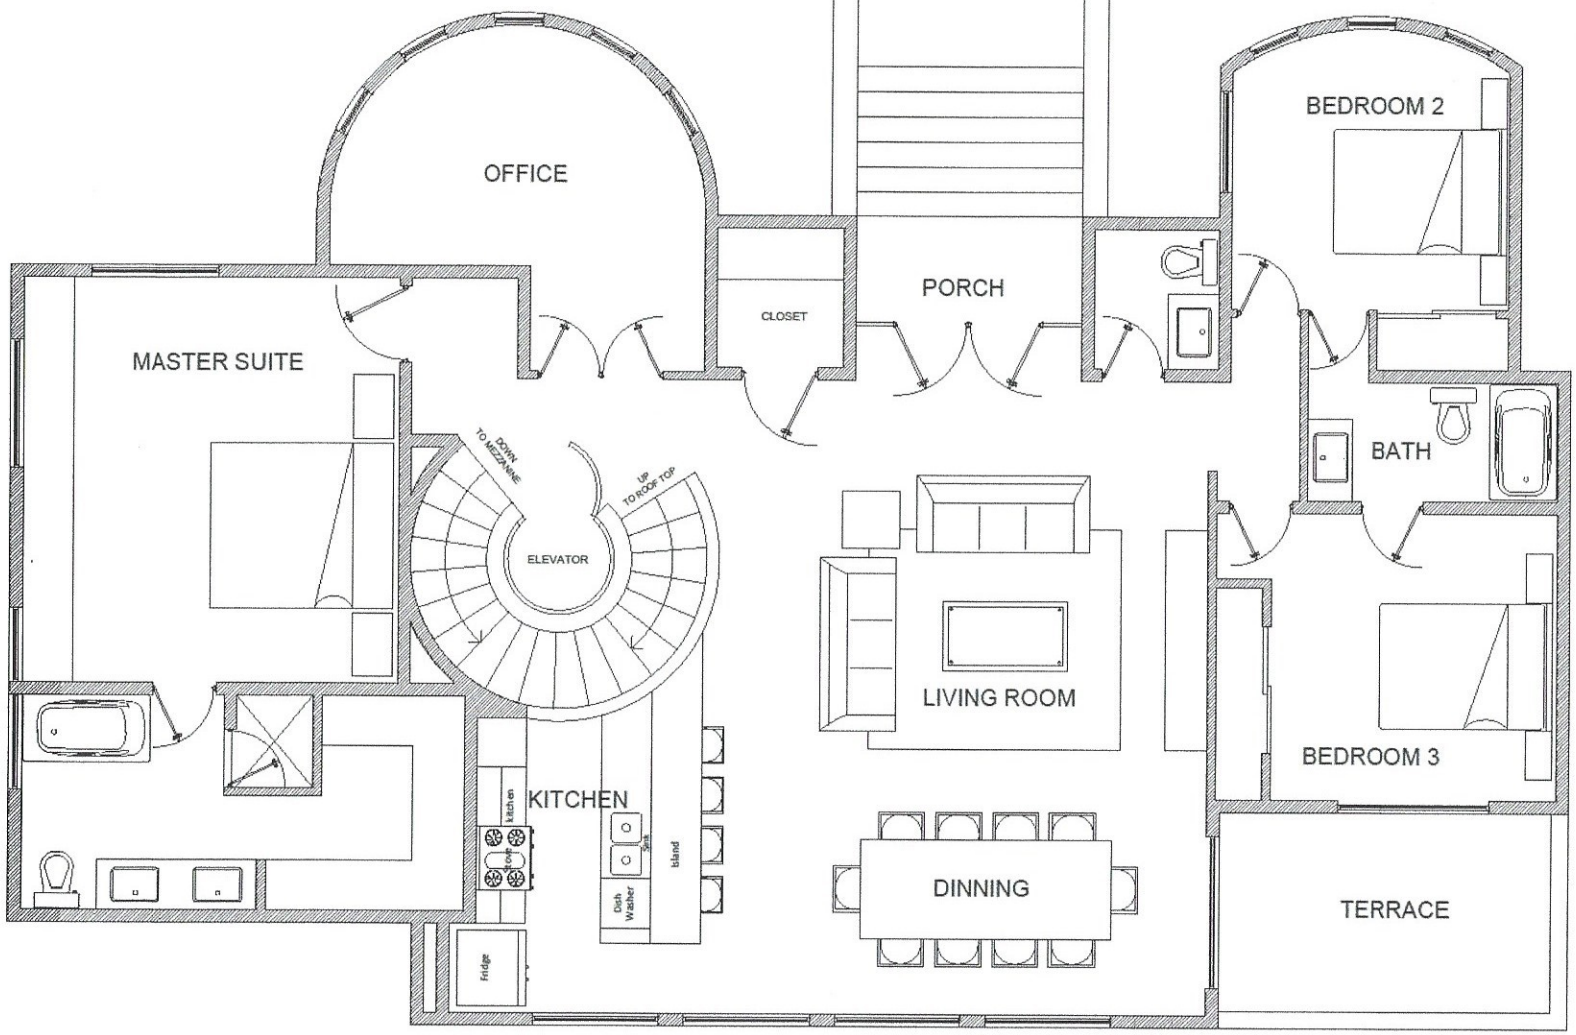

MAIN FLOOR

SCALE 3/32"= 1'-0"

GENERAL NOTES

1. GENERAL CONTRACTOR/BUILDER SHALL EXAMINE AND VERIFY THE ACCURACY OF ALL DIMENSIONS AND CONDITIONS OF THESE PLANS/DOCUMENTS AND SHALL NOTIFY OWNER OF ANY DISCREPANCIES AND/OR OMISSIONS PRIOR TO THE START OF CONSTRUCTION.

2. THESE PLANS ARE INTENDED FOR THE GENERAL RESIDENTIAL CONSTRUCTION PURPOSES ONLY AND ARE NOT EXHAUSTIVELY DETAILED OR FULLY SPECIFIED.

3. THE GENERAL CONTRACTOR SHALL SUPERVISE CONSTRUCTION AND IT SHALL BE RESPONSIBILITY TO SELECT, VERIFY, RESOLVE, TO INSTALL ALL EQUIPMENT AND MATERIALS AND TO CONTROL THE QUALITY THEREOF.

4. ALL WORK PERFORMED ON THIS PROJECT SHALL MEET OR EXCEED THE CURRENT EDITION OF THE UNIFORM BUILDING CODE AND ALL APPLICABLE STATE AND LOCAL ORDINANCES, CODE AND REGULATIONS.

5. IT IS RESPONSIBILITY OF THE GENERAL CONTRACTOR TO PROVIDE ANY ENGINEERING NECESSARY TO THE STABILITY OF THE STRUCTURE(S) OF THE PROJECT. FURTHERMORE IT RECOMMENDED THAT THESE PLANS SHALL BE REVIEWED BY A QUALIFIED PROFESSIONAL ENGINEER AND TOPOGRAPHIC SPECIALIST.

N

NEW HOUSE

21505 HIGH DRIVE
LAGO VISTA, TX

PLAN NAME :

ARCHITECTURAL FLOOR PLANS

PROJECT # : 102919

SCALE : 3/32" = 1'-0"

SHEET # : 1

Therma - Star™
SUSTAINABLE HOMES
www.therma-star.com

re — FORMA

César Dionicio Díaz
architect

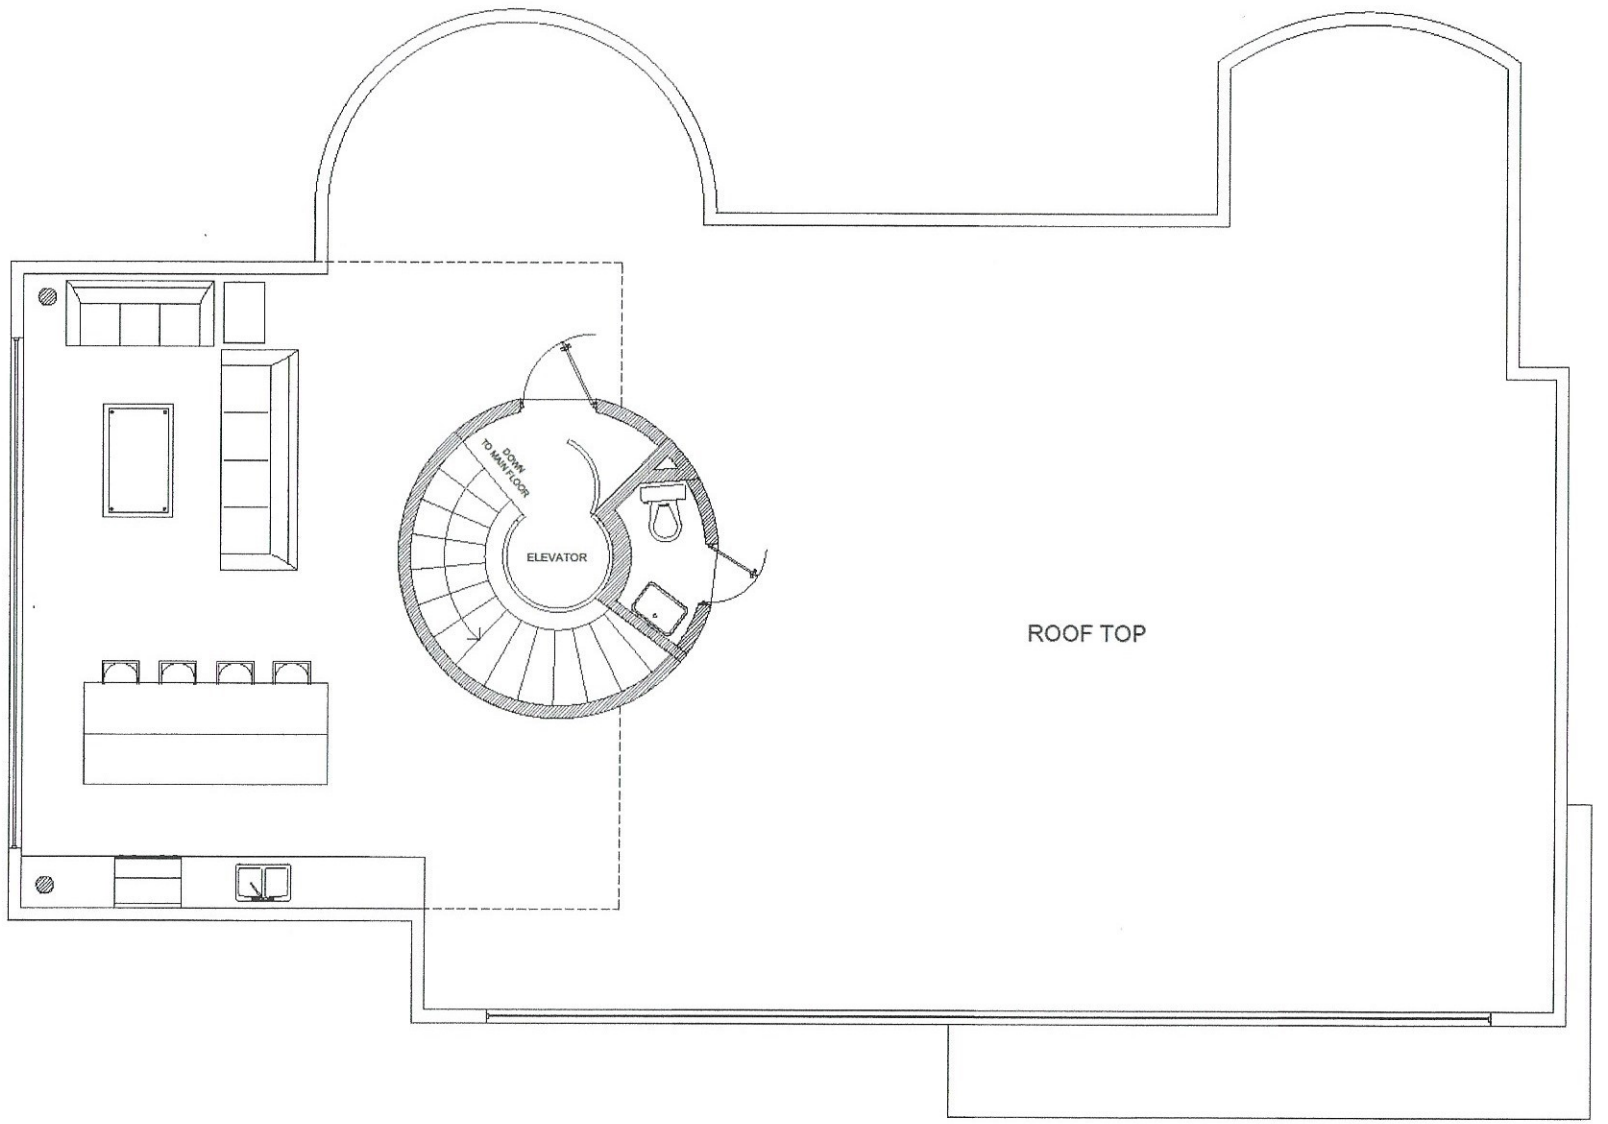

GENERAL NOTES

1. GENERAL CONTRACTOR/BUILDER SHALL EXAMINE AND VERIFY THE ACCURACY OF ALL DIMENSIONS AND CONDITIONS OF THESE PLANS/DOCUMENTS AND SHALL NOTIFY OWNER OF ANY DISCREPANCIES AND/OR OMISSIONS PRIOR TO THE START OF CONSTRUCTION.

2. THESE PLANS ARE INTENDED FOR THE GENERAL RESIDENTIAL CONSTRUCTION PURPOSES ONLY AND ARE NOT EXHAUSTIVELY DETAILED OR FULLY SPECIFIED.

3. THE GENERAL CONTRACTOR SHALL SUPERVISE CONSTRUCTION AND IT SHALL BE RESPONSIBILITY TO SELECT,VERIFY,RESOLVE, TO INSTALL ALL EQUIPMENT AND MATERIALS AND TO CONTROL THE QUALITY THEREOF.

4. ALL WORK PERFORMED ON THIS PROJECT SHALL MEET OR EXCEED THE CURRENT EDITION OF THE UNIFORM BUILDING CODE AND ALL APPLICABLE STATE AND LOCAL ORDINANCES, CODE AND REGULATIONS.

5. IT IS RESPONSIBILITY OF THE GENERAL CONTRACTOR TO PROVIDE ANY ENGINEERING NECESSARY TO THE STABILITY OF THE STRUCTURE(S) OF THE PROJECT. FURTHERMORE IT RECOMMENDS THAT THESE PLANS SHALL BE REVIEWED BY A QUALIFIED PROFESSIONAL ENGINEER AND TOPOGRAPHIC SPECIALIST.

N

NEW HOUSE

21505 HIGH DRIVE
LAGO VISTA, TX

PLAN NAME :

ARCHITECTURAL FLOOR PLANS

PROJECT # :	SCALE :
102919	3/32" = 1'-0"

SHEET # :

1

Therma - Star™
SUSTAINABLE HOMES
www.therma-star.com

ROOF TOP FLOOR

SCALE 3/32"= 1'-0"

re — FORMA

César Dionicio Díaz
architect