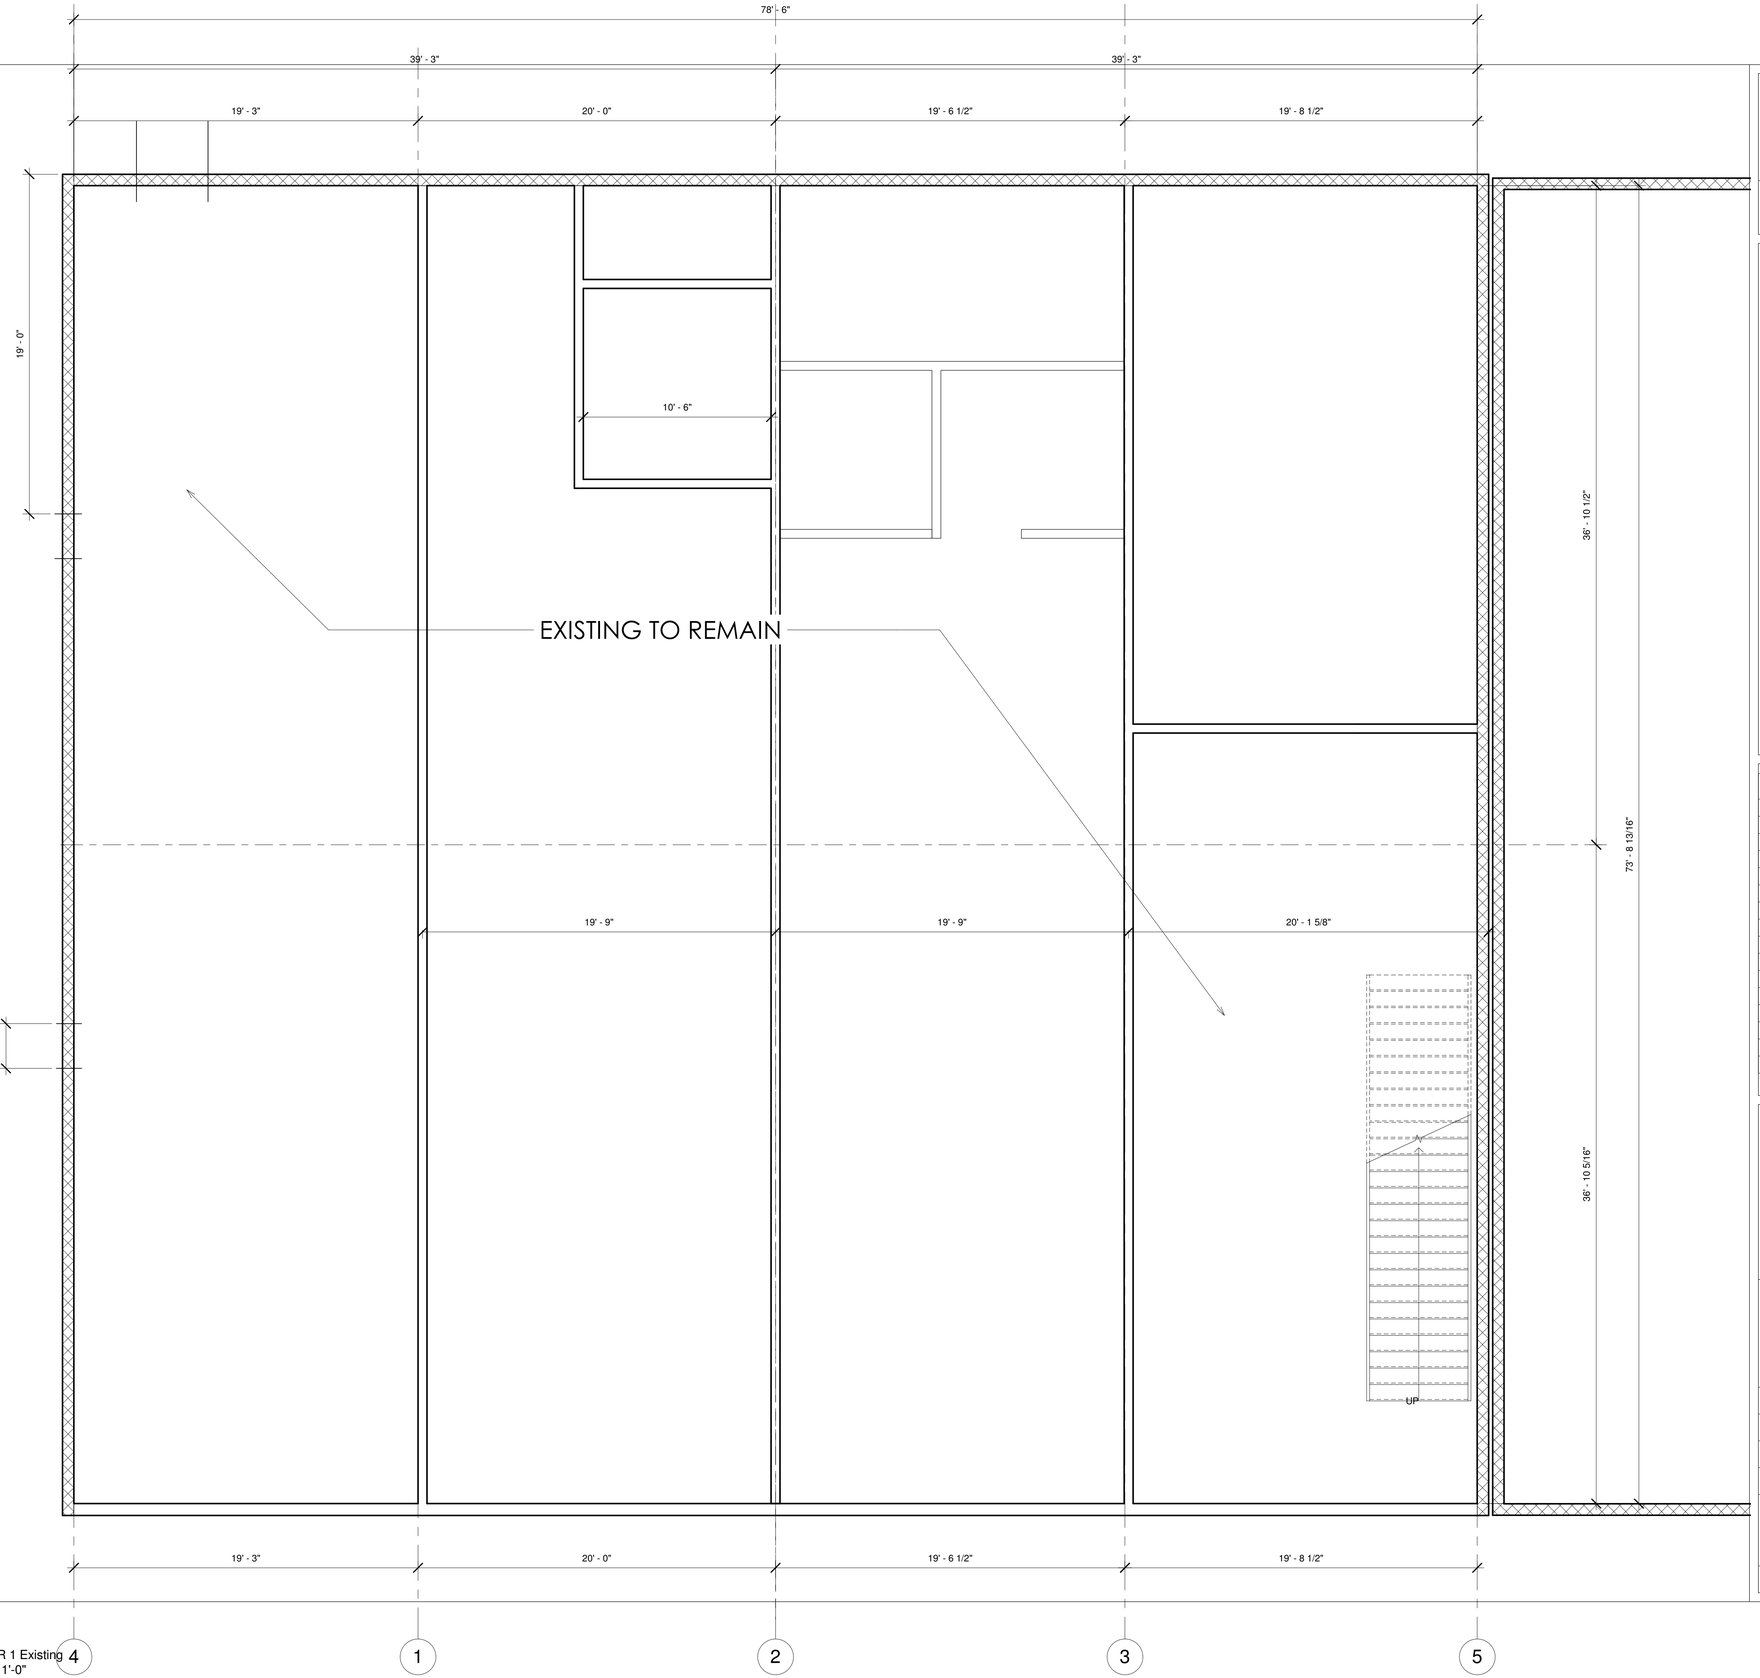

1 FLOOR 1 Existing
1/4" = 1'-0"

AUTODESK.

www.autodesk.com/revit

Owner: Apotek Moderna LLC
2037 W. Bullard #243
Fresno, CA 93711

Architect: Kjirsten Harpain
C35014
Fresno, CA
kjirstenb@gmail.com
(559) 352-5197

Contractor: CJ Brock
Brock Co.
759532
2025 W. Front St
Selma, CA 93662

Structural Engineer: Doug Mayer, SE
Moreno Structural Engineering
doug.mayer@morenostructural.com
(559) 797-1887

Apotek Lofts Project Address
1365, 1367, 1373 Draper St.
Kingsburg, CA 93711

No.	Description	Date

Apotek Moderna LLC

Apotek Lofts

Floor 1 Plan Existing

Project Number	1
Date	10/21/2017
Drawn By	KLH
Checked By	KLH

A100

Scale 1/4" = 1'-0"

11/20/2017 7:25:46 AM

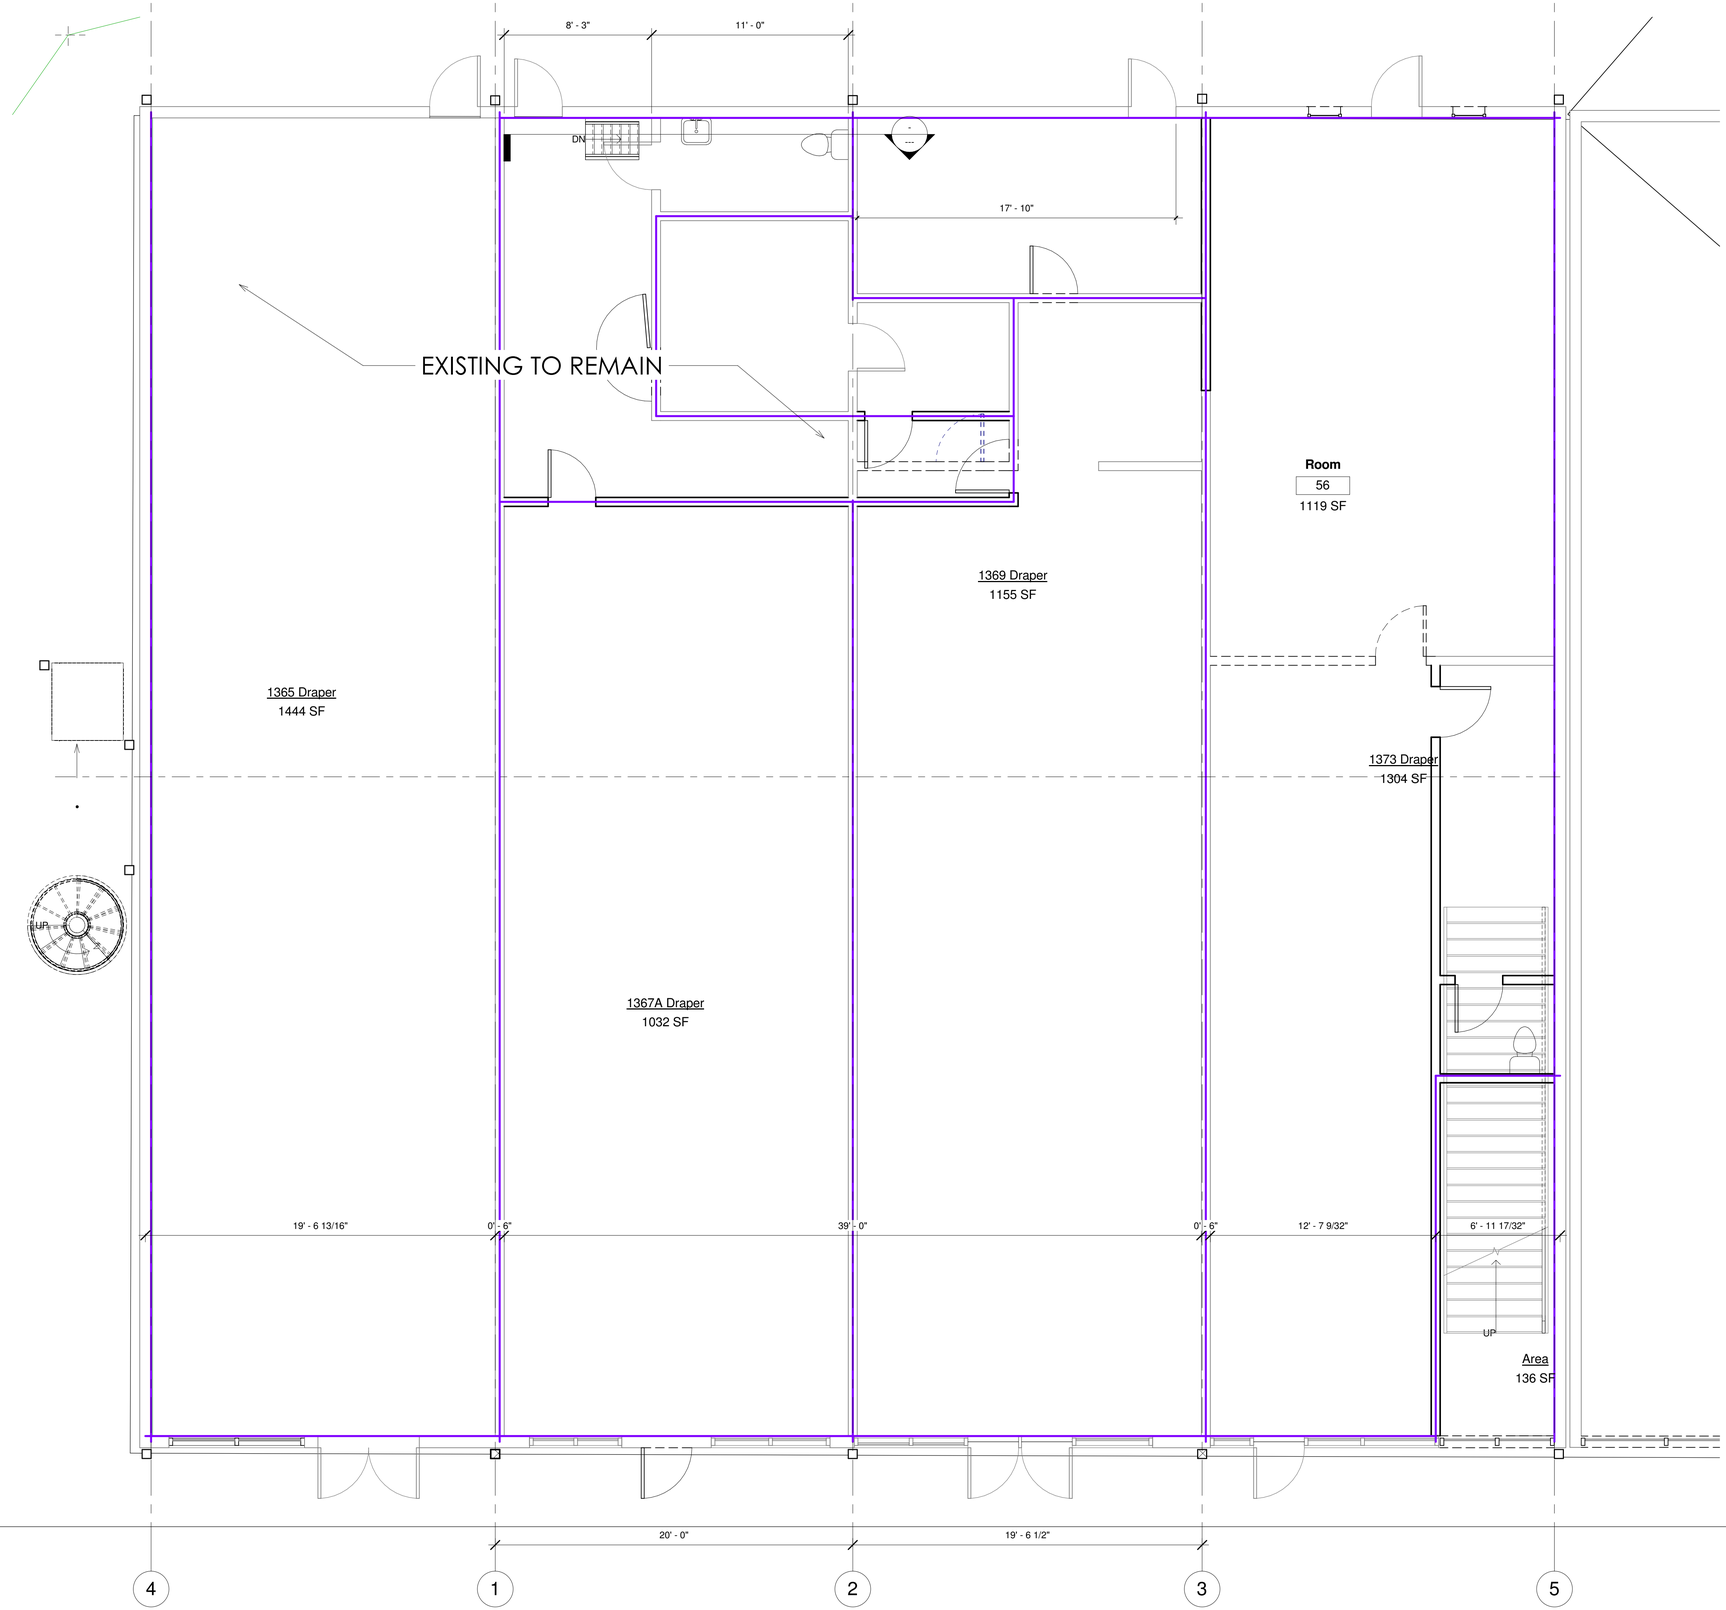

AUTODESK.

www.autodesk.com/revit

Owner: Apotek Moderna LLC
2037 W. Bullard #243
Fresno, CA 93711

Architect: Kjirsten Harpain
C35014
Fresno, CA
kjirstenb@gmail.com
(559) 352-5197

Contractor: CJ Brock
Brock Co.
759532
2025 W. Front St
Selma, CA 93662

Structural Engineer: Doug Mayer, SE
Moreno Structural Engineering
doug.mayer@morenostructural.com
(559) 797-1887

Apotek Lofts Project Address
1365, 1367, 1373 Draper St.
Kingsburg, CA 93711

No.	Description	Date

Apotek Moderna LLC

Apotek Lofts

Floor 1 Area Plan

Project Number	1
Date	10/21/2017
Drawn By	KLH
Checked By	KLH

A110

Scale	1/4" = 1'-0"

11/20/2017 7:25:55 AM

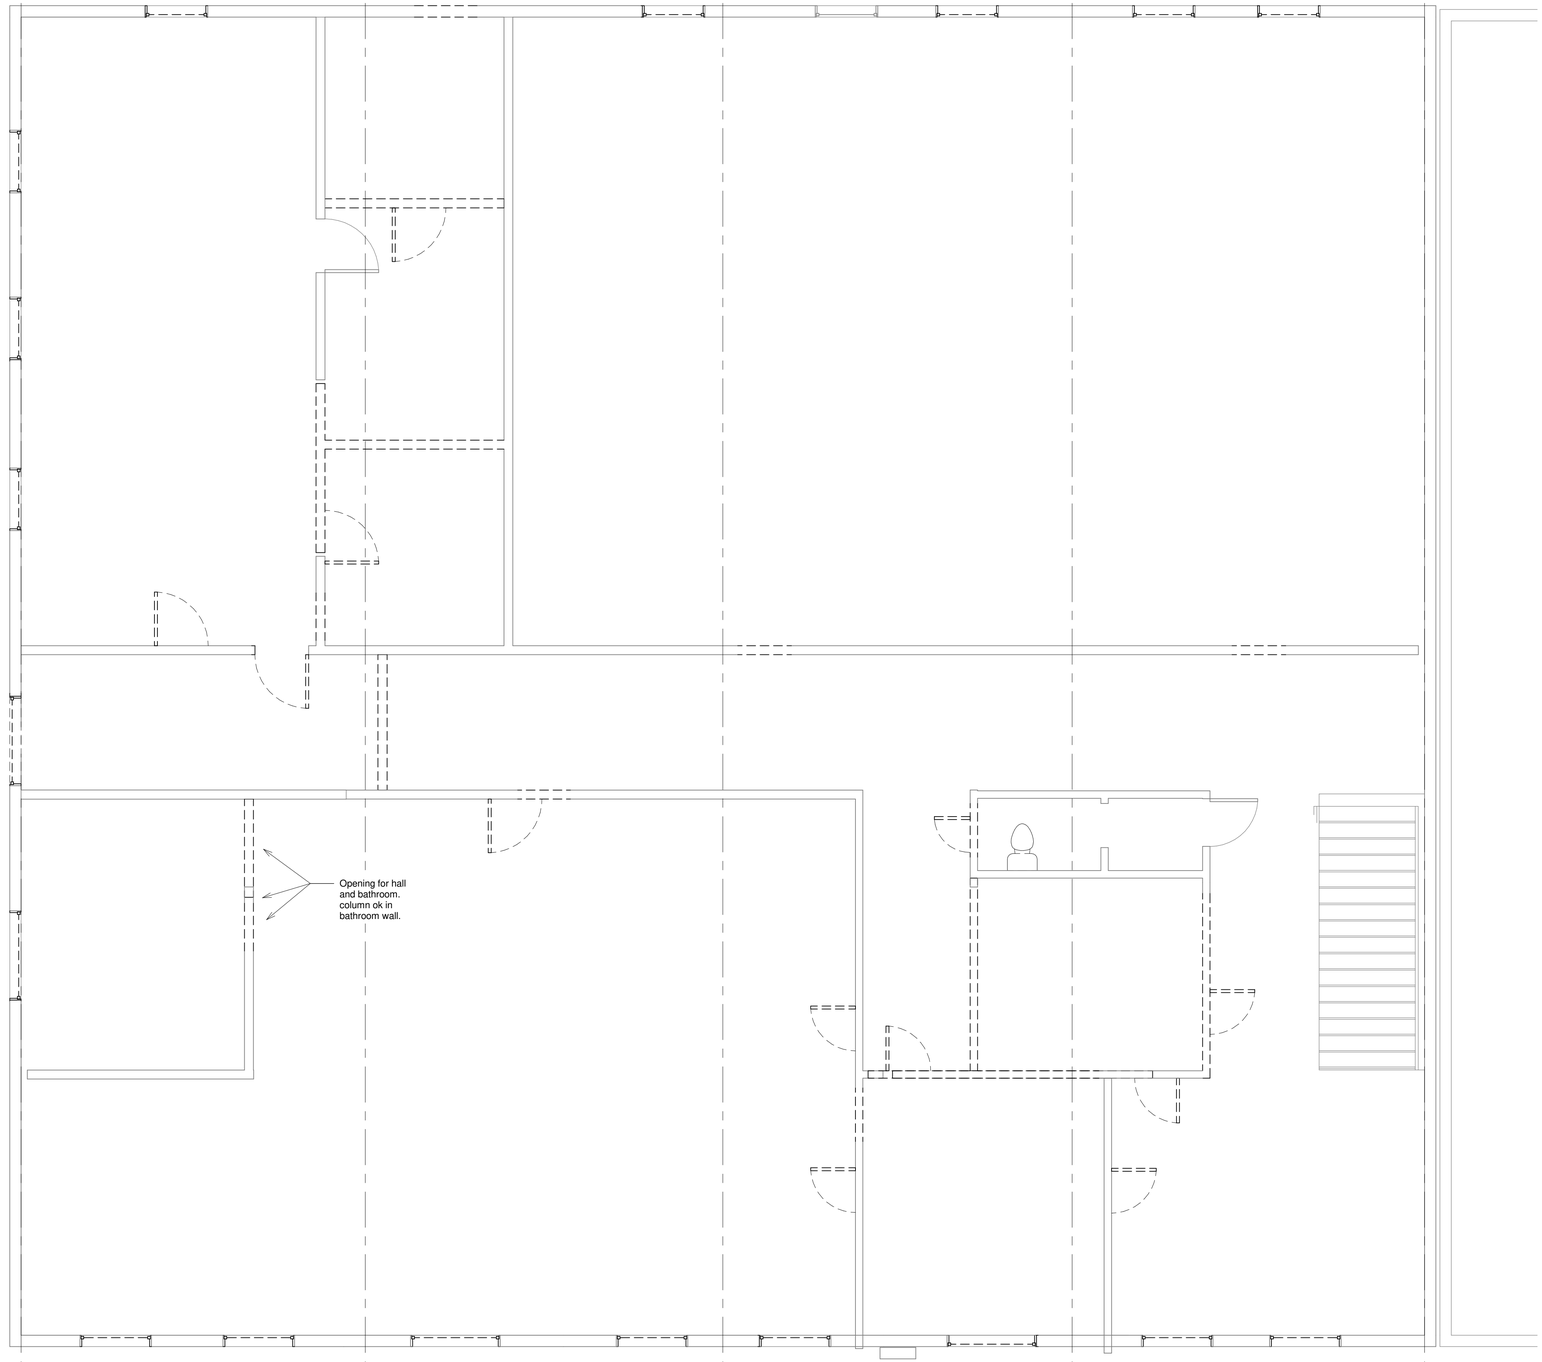

1 FLOOR 2 Existing
1/4" = 1'-0"

4 1 2 3 5

AUTODESK.

www.autodesk.com/revit

Owner: Apotek Moderna LLC
2037 W. Bullard #243
Fresno, CA 93711

Architect: Kjirsten Harpain
C35014
Fresno, CA
kjirstenb@gmail.com
(559) 352-5197

Contractor: CJ Brock
Brock Co.
759532
2025 W. Front St
Selma, CA 93662

Structural Engineer: Doug Mayer, SE
Moreno Structural Engineering
doug.mayer@morenostructural.com
(559) 797-1887

Apotek Lofts Project Address
1365, 1367, 1373 Draper St.
Kingsburg, CA 93711

No.	Description	Date

Apotek Moderna LLC

Apotek Lofts

Floor 2 Demo

Project Number	1
Date	10/21/2017
Drawn By	KLH
Checked By	KLH

A200

Scale 1/4" = 1'-0"

11/20/2017 7:25:56 AM

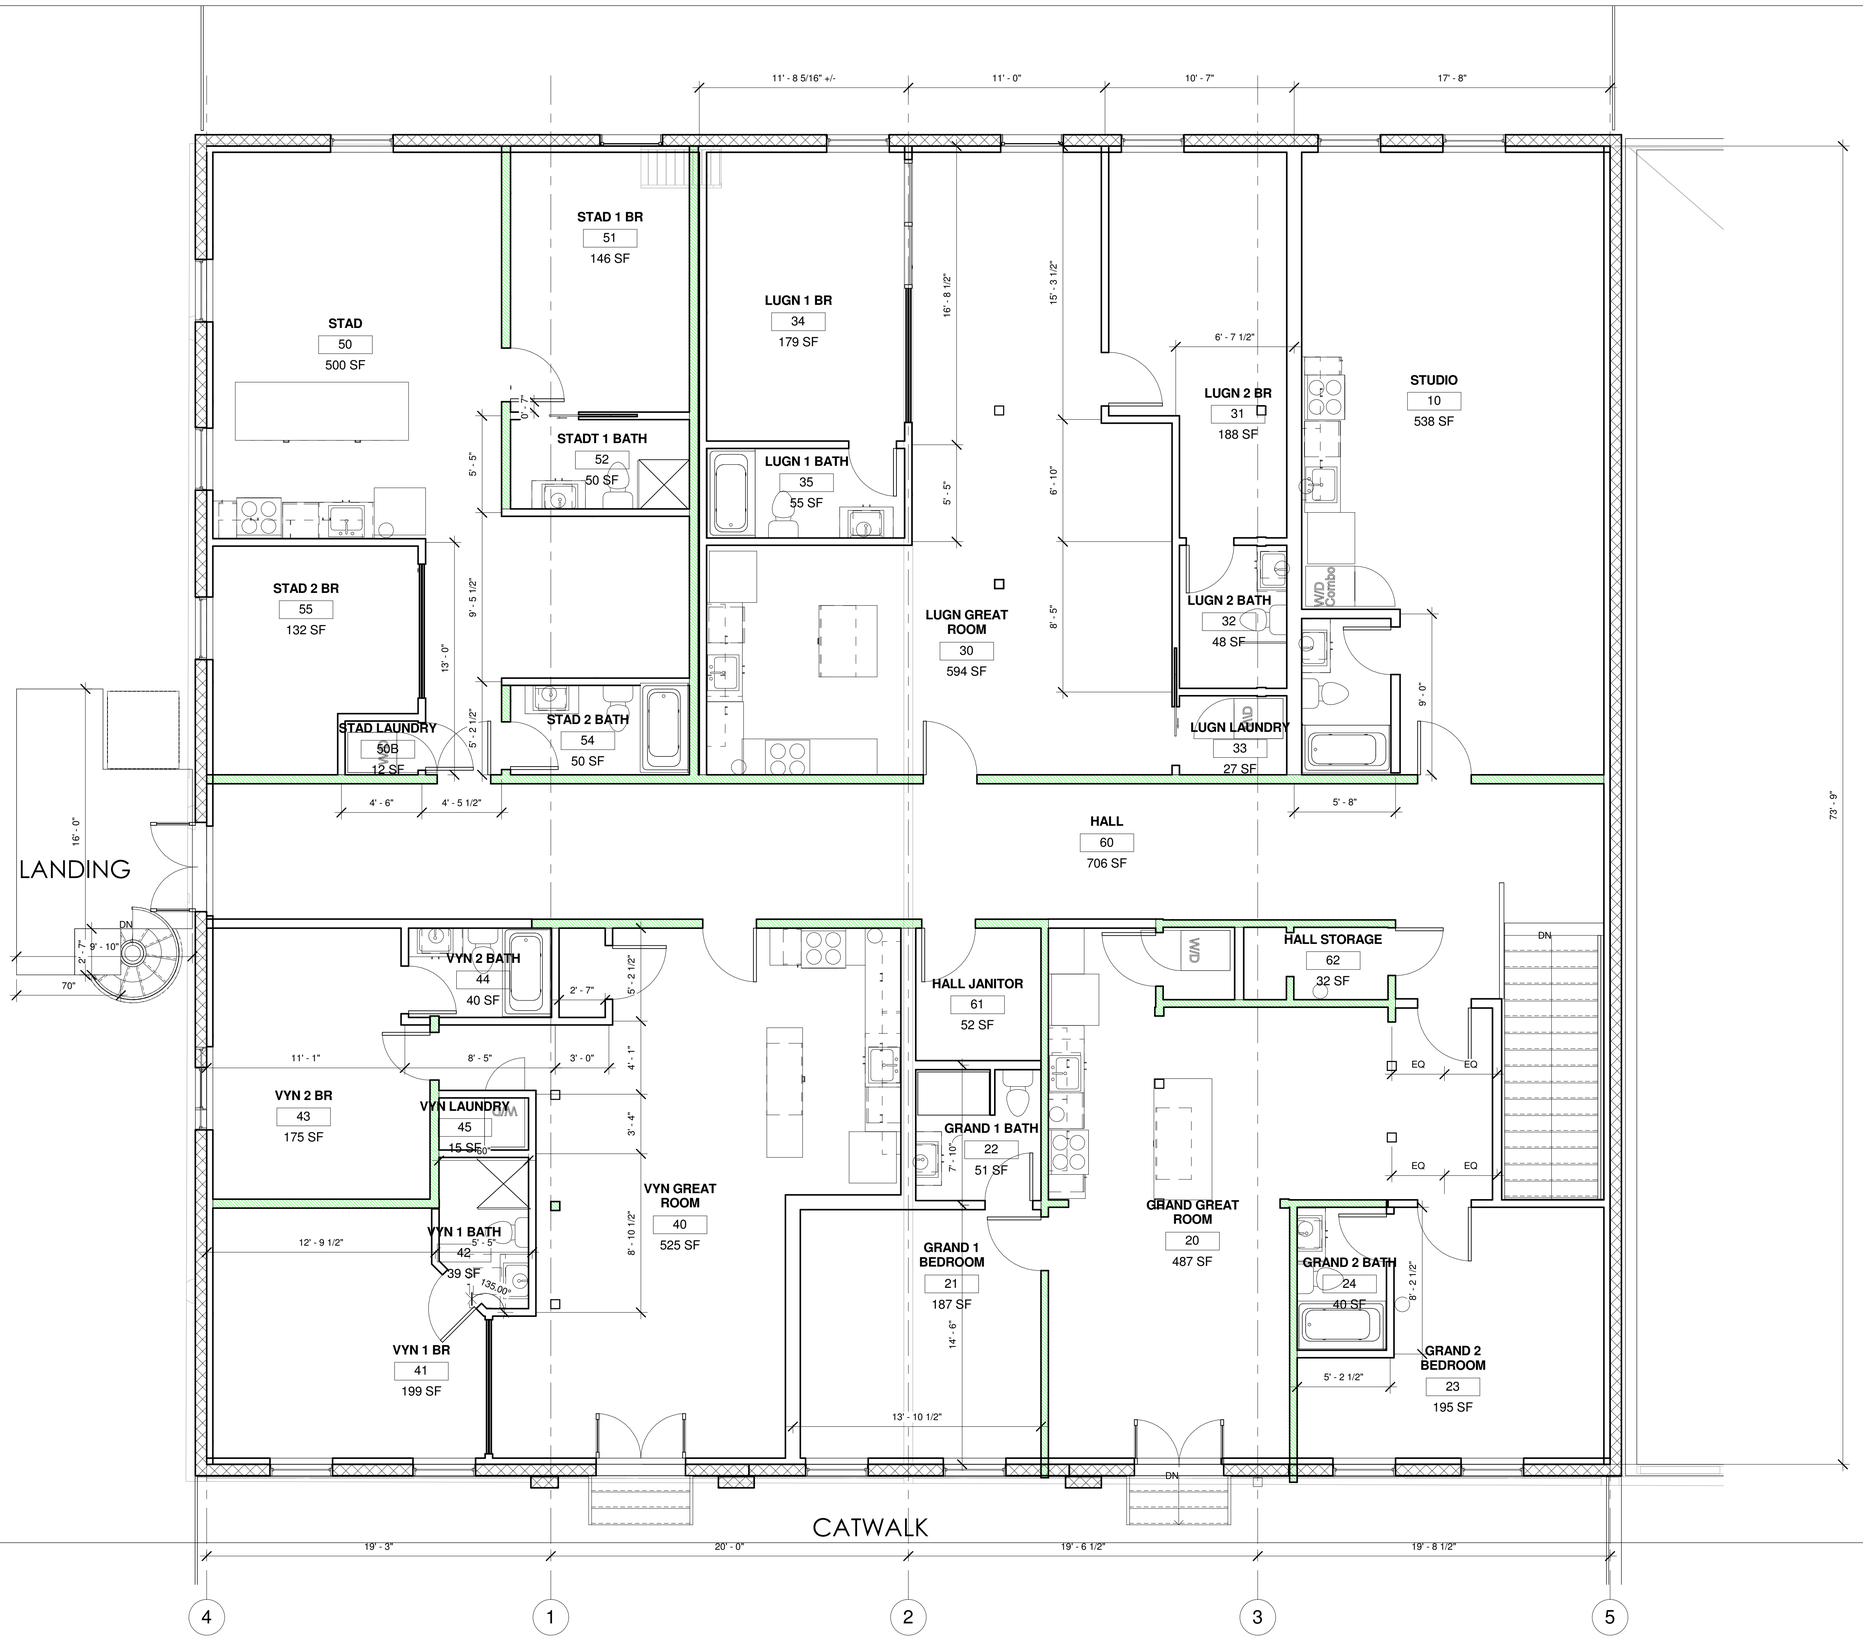

AUTODESK

www.autodesk.com/revit

Owner: Apotek Moderna LLC
2037 W. Bullard #243
Fresno, CA 93711

Architect: Kjirsten Harpain
C35014
Fresno, CA
kjirstenb@gmail.com
(559) 352-5197

Contractor: CJ Brock
Brock Co.
759532
2025 W. Front St
Selma, CA 93662

Structural Engineer: Doug Mayer, SE
Moreno Structural Engineering
doug.mayer@morenostructural.com
(559) 797-1887

Apotek Lofts Project Address
1365, 1367, 1373 Draper St.
Kingsburg, CA 93711

No.	Description	Date

Apotek Moderna LLC

Apotek Lofts

Floor 2 Plan

Project Number	1
Date	10/21/2017
Drawn By	KLH
Checked By	KLH

A201

Scale 1/4" = 1'-0"

11/20/2017 7:26:05 AM