



ELEVATION 1

DATUM 45m

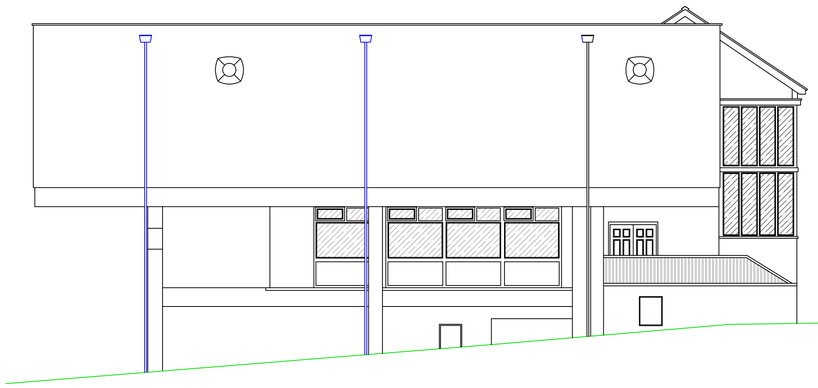


ELEVATION 2

DATUM 45m

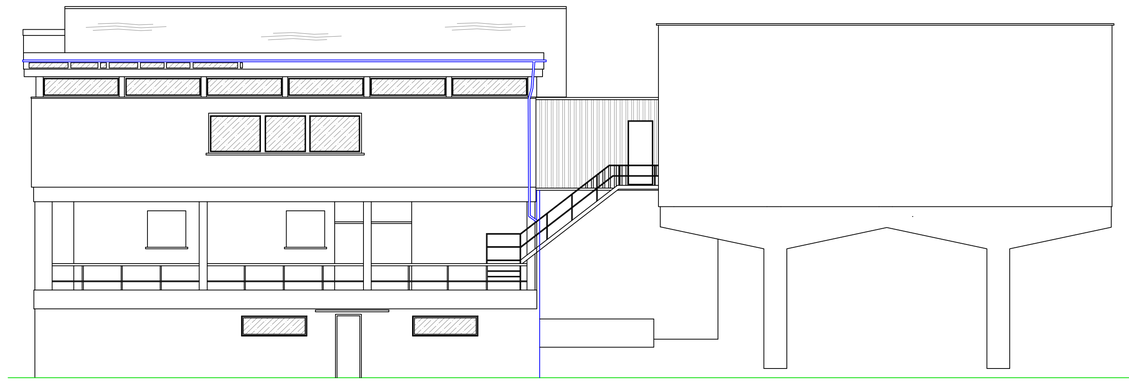

ELEVATION 3


DATUM 45m

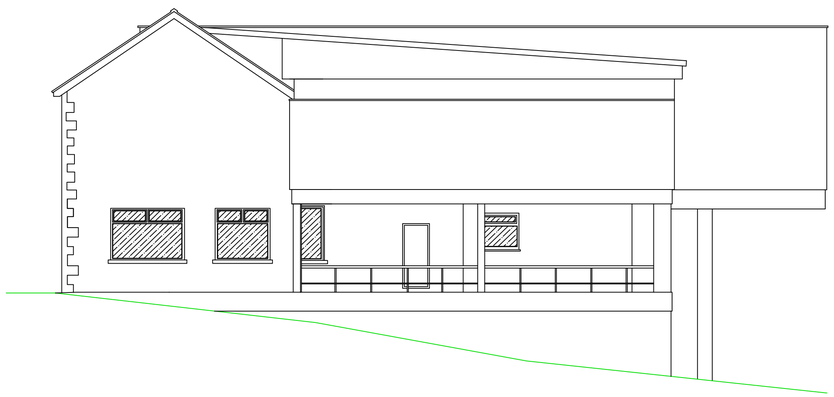

ELEVATION 4

DATUM 45m

KEY PLAN

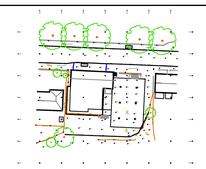

Notes:

1. This drawing is copyright and its use or reproduction without the written permission of Usk Land Survey is prohibited
2. Due to unavoidable inaccuracies during the reproduction process these drawings should not be scaled. Where dimensions are critical Usk Land Survey should be requested to confirm dimensions based on survey information. Scales appearing at the base of this plan are for indicative purposed only.
3. This plan has been prepared in accordance with B.S. 1192, Part 1 in relation to scale and dimension. Tolerances permitted within the British Standard should be observed.
4. All dimensions and particulars should be checked on site. Any discrepancies sohuld be reported to Usk Land Survey before any work commences.

| Revision | By | Checked | Approved | Date | Description |
|---|---|---|---|---|---|

## SURVEY LEGEND

| | | | |
|---|---|---|---|
| AB | AIR BRICK | LP | LAMP POST |
| AV | AIR VALVE | MB | MOORING BOLLARD |
| B | BOLLARD | MF | MISCELLANEOUS FENCING |
| BB | BELISHA BEACON | MH | MANHOLE |
| BDY | BOUNDARY | MKR | MARKER |
| BH | BOREHOLE | MP | MOORING PILE |
| BL | BED LEVEL | MRF | METAL RAILING FENCE |
| BRK | BRICKWORK | MS | MILE STONE |
| BS | BUS STOP | NB | NOTICE BOARD |
| BM | BENCH MARK | NRA | NATIONAL RIVERS AUTHORITY |
| BW | BRICK WALL | OHC | OVERHEAD CABLE |
| BWF | BARBED WIRE FENCE | OS | ORDNANCE SURVEY |
| CBF | CLOSE BOARDED FENCE | OSR | OPEN STEEL RAILINGS |
| CIF | CORRUGATED IRON FENCE | P | PILE |
| CL | COVER LEVEL | PB | PILLAR BOX |
| CLF | CHAIN LINK FENCE | PM | PARKING METER |
| CONC | CONCRETE | PO | POST |
| CP | CONCRETE POST | PRF | POST & RAIL FENCE |
| CPF | CHESTNUT PALING FENCE | PTM | PARKING TICKET MACHINE |
| CR | CYCLE RACK | PWF | POST & WIRE FENCE |
| CTV | CABLE T.V. MANHOLE | RB | RIGHT BANK |
| CUL | CULVERT | RE | RODDING EYE |
| DK | DROP KERB | RS | ROAD SIGN |
| DL | DECK LEVEL | RTW | RETAINING WALL |
| DP | DOWNPIPE | RWP | RAINWATER PIPE |
| DPC | DAMP PROOF COURSE | SC | STOP COCK |
| DR | DRAIN | SDP | STAND PIPE |
| DWB | DOG WASTE BIN | SK | SOAKAWAY |
| EA | ENVIRONMENT AGENCY | SL | SOFFIT LEVEL |
| EB | ELECTRICITY BOX | SMH | SURFACE WATER MANHOLE |
| ECF | ELECTRIC CABLE FENCE | SMP | SHEET METAL PILING |
| ECP | ELECTRICITY CABLE PIT | SP | SIGN POST |
| EMH | ELECTRICITY MANHOLE | STN | STATION |
| EP | ELECTRICITY POLE | SV | SLUICE VALVE |
| ER | EARTHING ROD | SVP | SOIL VENT PIPE |
| ETL | ELECTRICITY TRANSMISSION LINE | SWF | SHEEP WIRE FENCE |
| FB | FLOWER BED | TBM | TEMPORARY BENCH MARK |
| FBR | FOOTBRIDGE | TCB/TCP | TELEPHONE CALL BOX/POST |
| FH | FIRE HYDRANT | TC | TELECOM CABINET |
| FHM | FIRE HYDRANT MARKER | TMH | TELECOM MANHOLE |
| FL | FLOOR LEVEL | THL | THRESHOLD LEVEL |
| FP | FENCE POST | TL | TRAFFIC LIGHT |
| FWM | FOUL WATER MANHOLE | TLB | TRAFFIC LIGHT BOX |
| G | GULLY | TP | TELEGRAPH POLE |
| GL | GROUND LEVEL | TRS | TIMBER RUBBING STRIP |
| GP | GATE POST | TS | TREE STUMP |
| GM | GAS MARKER | TSR | TUBULAR STEEL RAILINGS |
| GV | GAS VALVE | VP | VENT PIPE |
| HW | HEAD WALL | WB | WASTE BIN |
| IC | INSPECTION CHAMBER | WL | WATER LEVEL/WATER LINE |
| IL | INVERT LEVEL | WM | WATER METER |
| IRF | IRON RAILING FENCE | WMF | WIRE MESH FENCE |
| IWF | INTERWOVEN FENCE | WP | WOODEN POST |
| JB | JUNCTION BOX | WPR | WOODEN POST & RAIL FENCE |
| KG | KERB INLET GULLY | WV | WATER VALVE |
| LB | LEFT BANK | YG | YARD GULLY |
| LFB | LIFEBUOY | | |

(Abbreviations apply to survey data only)

| STN | CO-ORDINATES | LEVEL | STN | CO-ORDINATES | LEVEL |
|---|---|---|---|---|---|
| | | | | | |

LOCAL GRID.

ALL LEVELS RELATE TO LOCAL DATUM.

CONTROL USED:

| TYPE | REFERENCE | VALUE(M) |
|---|---|---|

Client

George and Co ltd.

Usk Land Survey
No.40 ABERGAVENNY ROAD, USK, NP15 1SB
TEL: 01291 673491 MOB: 0787 2560386
EMAIL jonbarton@usklandsurvey.co.uk

Project

172-177 Brithweunydd Road
Topographical Survey

Site

No.172-177 Brithweunydd Road
Tonypandy
CF40 2UH

| | |
|---|---|
| Surveyed by J.Barton | Date: FEB 2026 |
| Checked by J.Barton | Date: FEB 2026 |
| Drawn by J.Barton | Date: FEB 2026 |

Drawing No. Sheet 2 | Revision _

| | |
|---|---|
| Drawing Scale: 1:100 | Job Ref 1987 |
| CAD Filename: 1987.dwg | Plot Scale: 1=1 |

©2026 Usk Land Survey. All rights Reserved