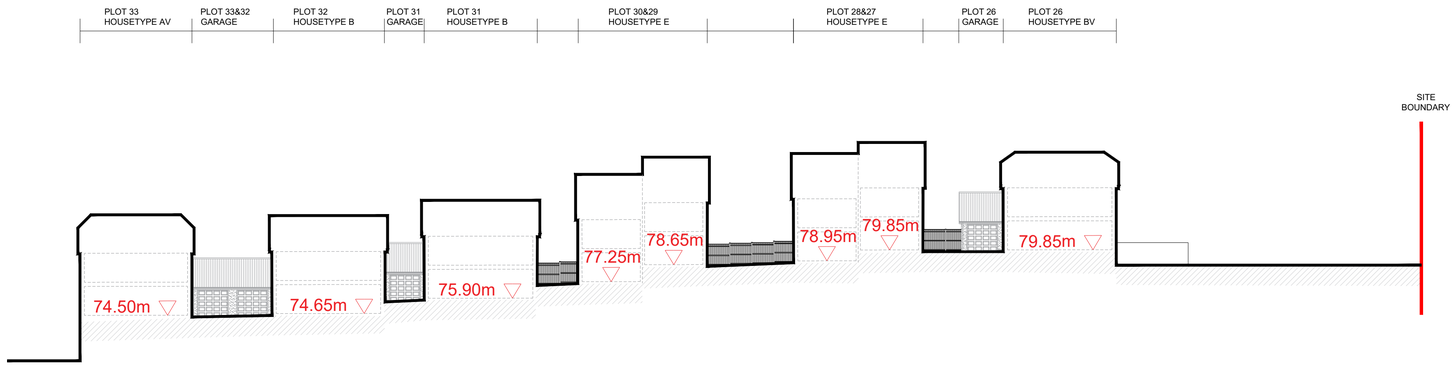

SECTION A-A
Datum: 70.00m

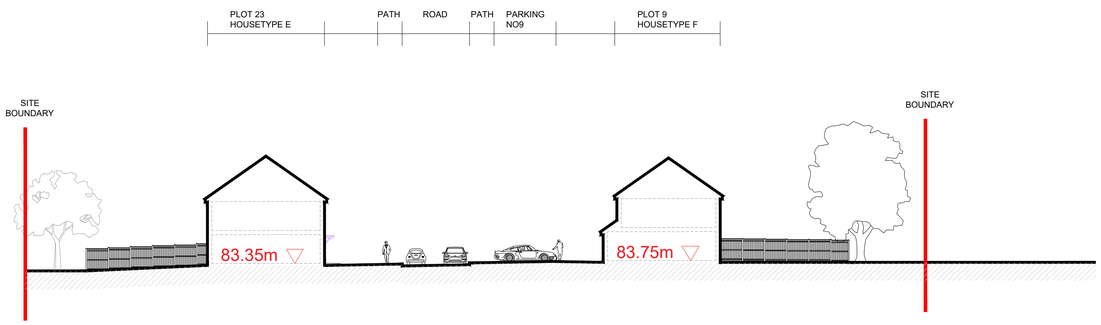

SECTION B-B
Datum: 70.00m

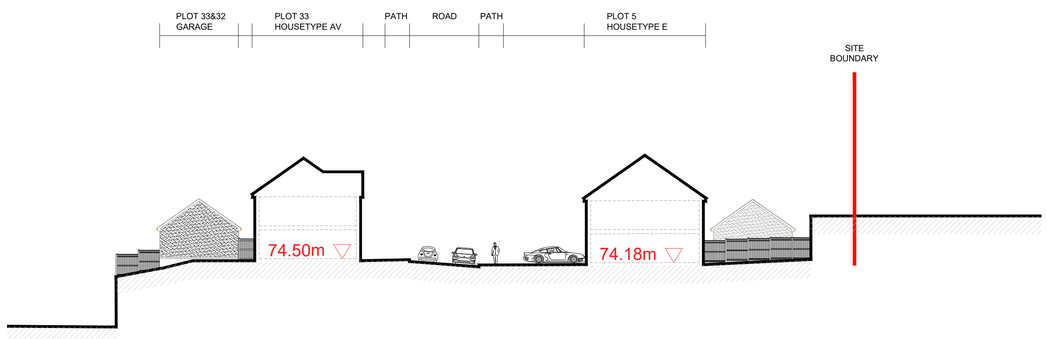

SECTION C-C
Datum: 70.00m

0 5m 10m 15m 20m 25m 50m
25ft 50ft 75ft 100ft 125ft 150ft

This line should measure 60mm when printed correctly

This drawing is the copyright of Roberts Limbrick Ltd and should not be reproduced in whole or in part or used in any manner whatsoever without their written permission.

Responsibility is not accepted for errors made by others in scaling from this drawing. Use only figured dimensions and report any discrepancies or omissions to the Architect immediately.

Rev	Date	By	Chk	Description
P01	12.07.2024	NLW	AR	First Issue
P02	24.07.2024	AR	AW	Updated in line with Proposed Site Plan rev P5.

Roberts Limbrick
03333 405 500
mail@robertslimbrick.com
robertslimbrick.com
Registered Office: England No. 06658029

Project Name
LLUEST Y BRYN
CARMARTHEN
-

Client Name
OBSIDIAN HOMES
-
-

Drawing Title
PROPOSED SITE SECTIONS
-
-

Scale 1/250 • A1
Project No. 10880

Status S0
Purpose Of Issue Work In Progress

Project	Org	Vol	Level	Form	Role
10880	RLA	XX	00	DR	A

Number 3230
Revision P02