


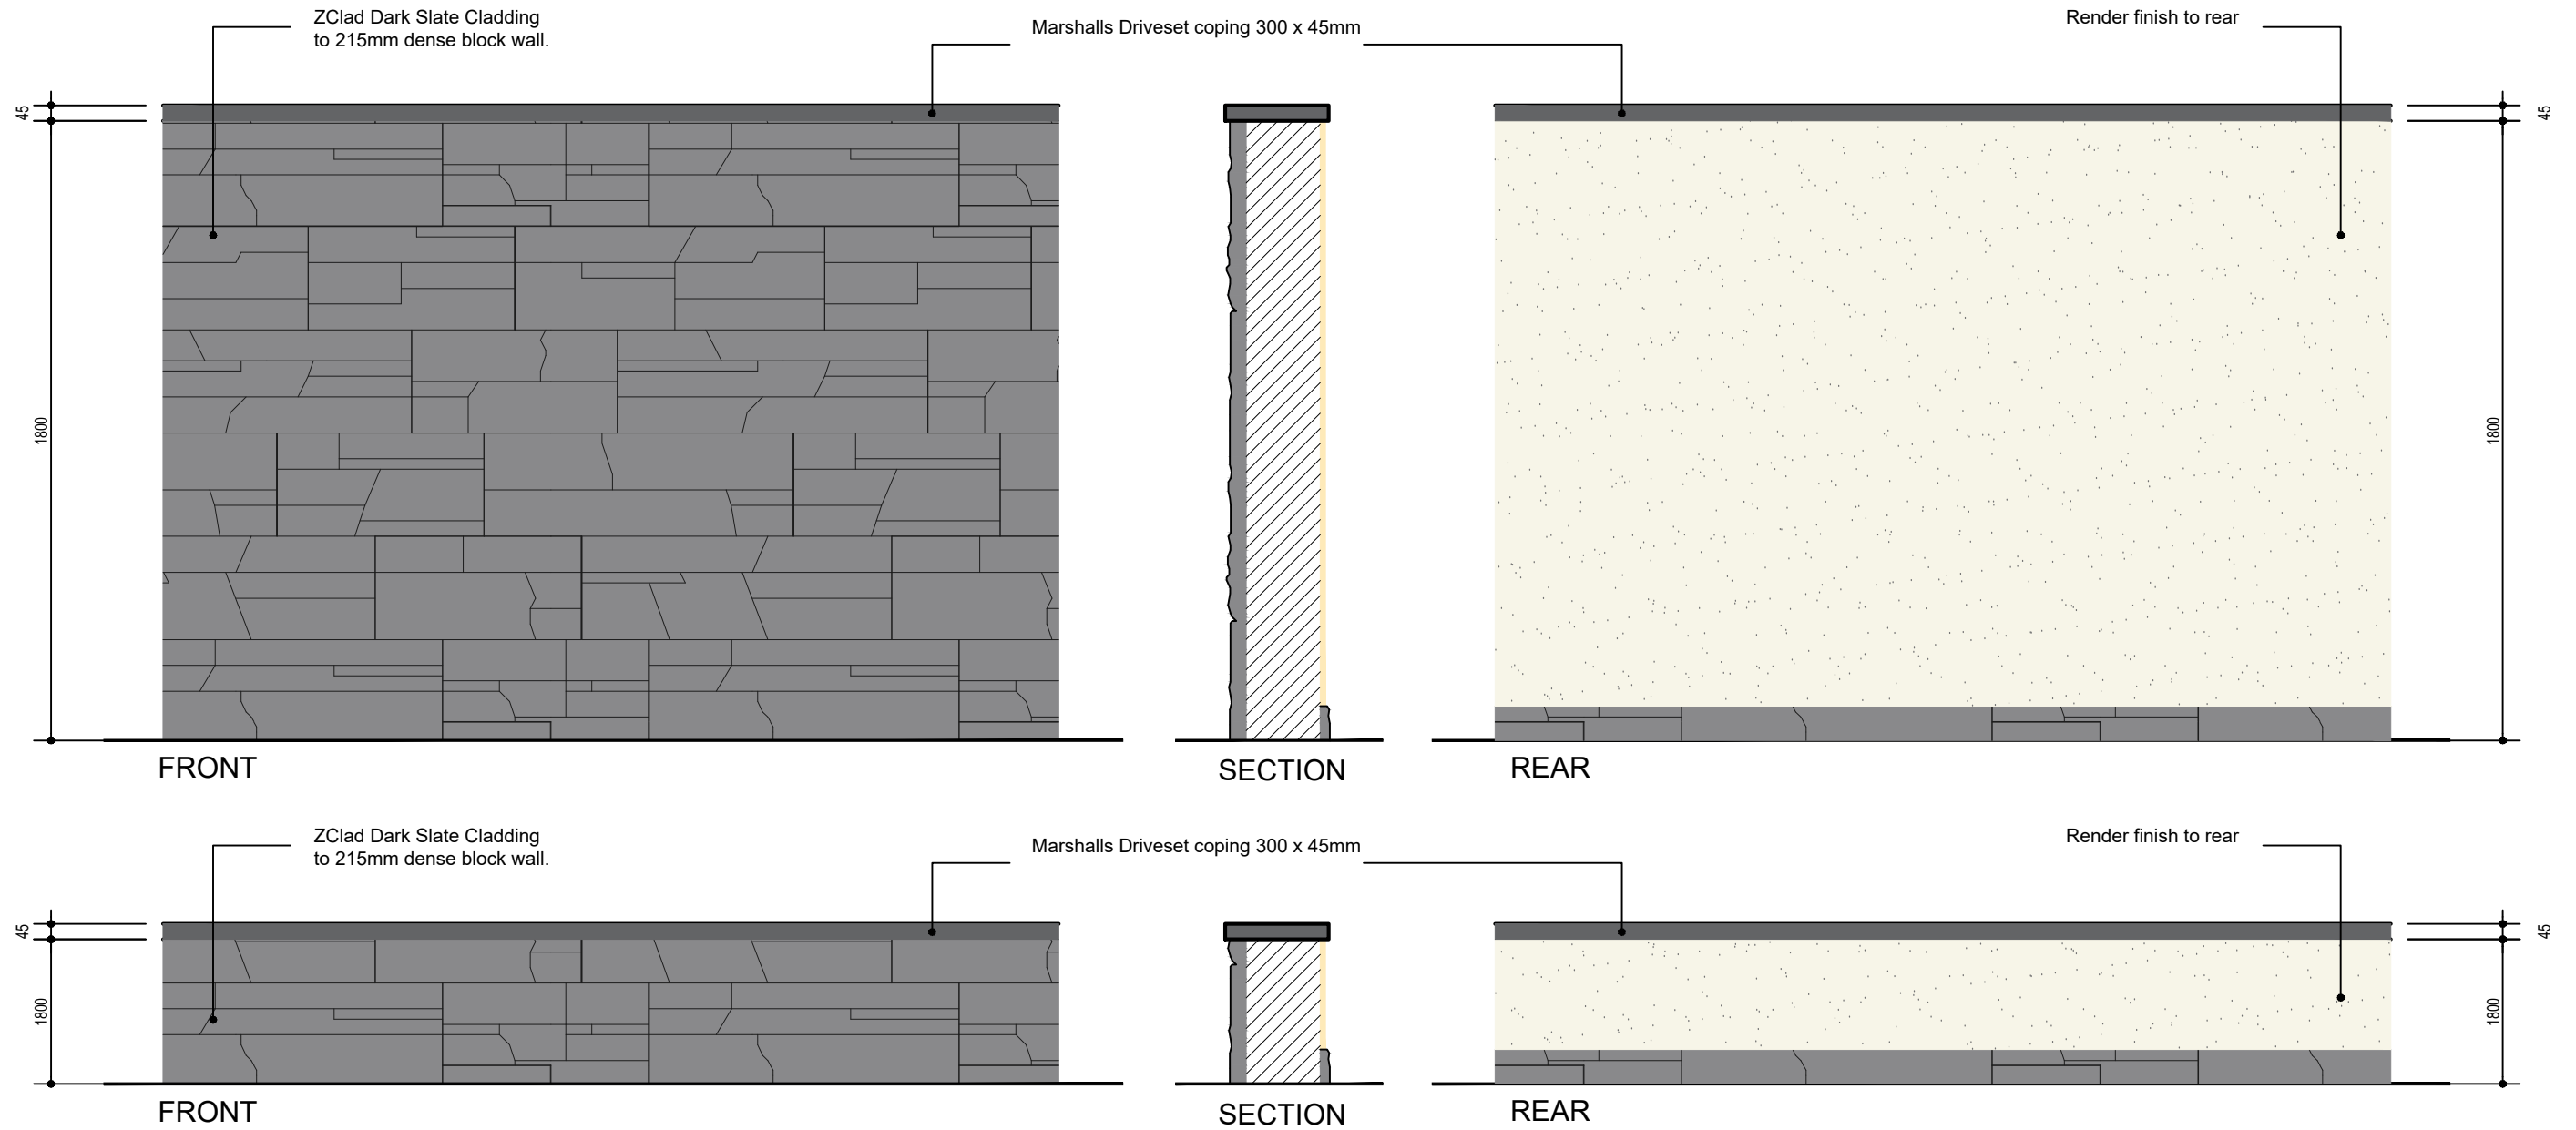

REV.	DESCRIPTION	DATE
CLIENT		
Obsidian Developments		
DRAWING TITLE		
External Details		
1800 & 450mm High Stone Walls		
SCALE	DATE	DRAWN BY
1:20@A3	Sept '26	HA Ltd
DRAWING NO.	REVISION	TYPE
2586-D01	.	PLN



hammond
Architectural Ltd

10 Gold Tops
Newport
NP20 4PH

t.

e. info@hammond-ltd.co.uk

01633 844970

www.hammond-ltd.co.uk