


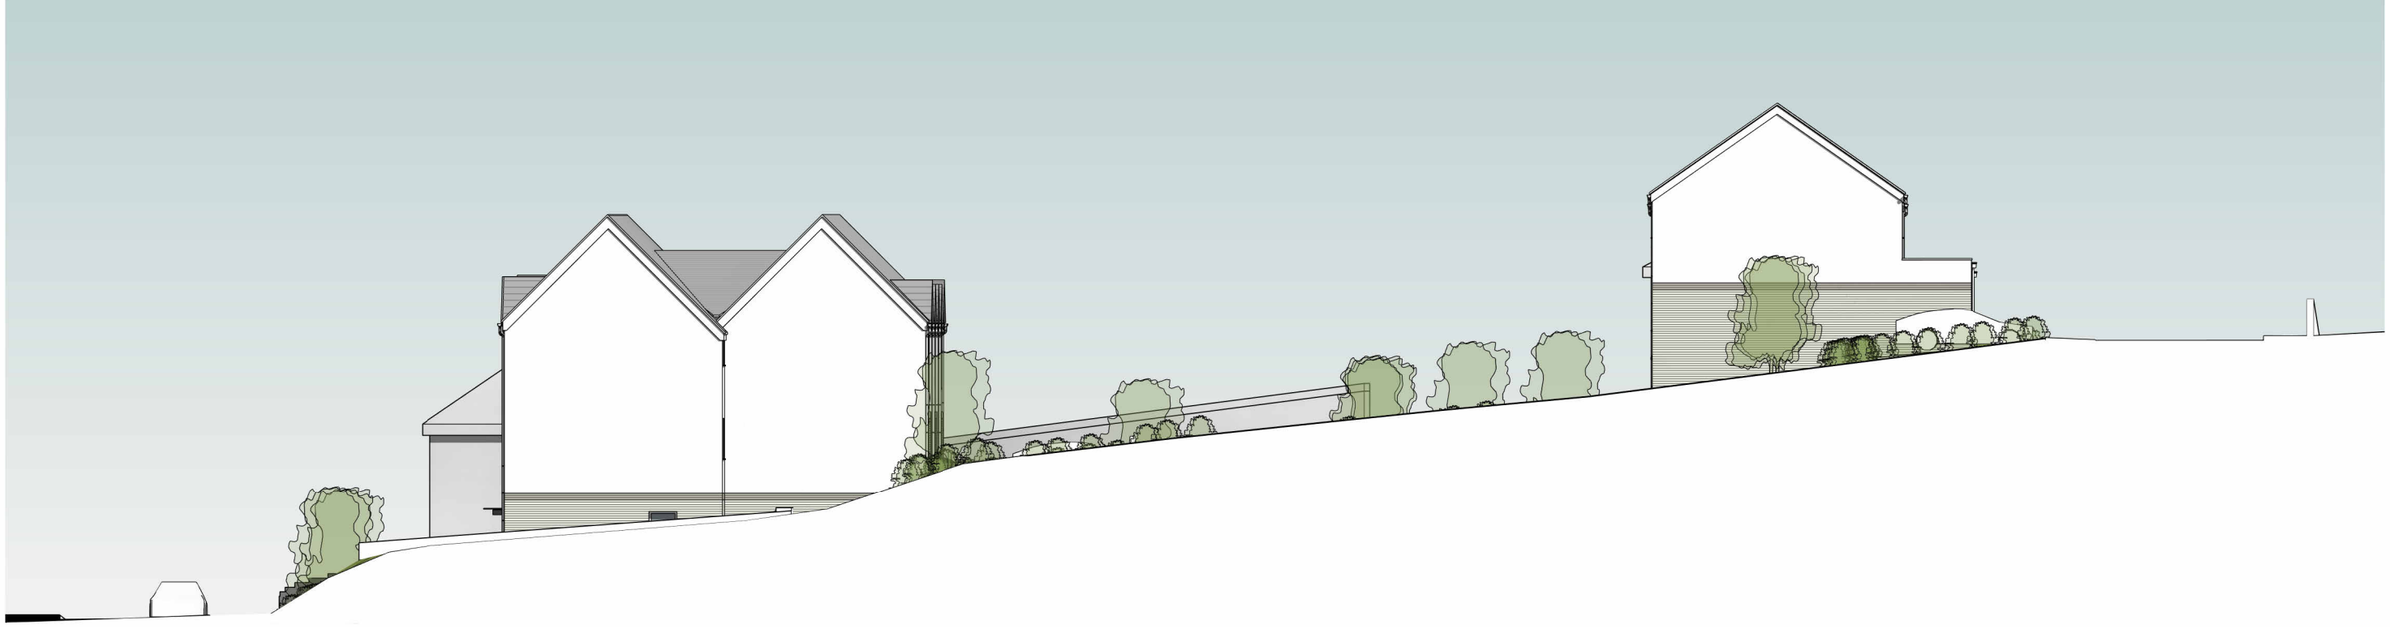

A3
Original sheet size

Note: This Drawing is copyright, its use or reproduction is subject to permission from Spring Design Consultancy Limited. All rights are reserved until invoices are paid in full. Contact SDC regarding terms & conditions. Check printed scale, responsibility is not accepted for reproduction of digital media or measuring from this document. Only figured dimensions to be used for construction. No responsibility will be taken for any design used for construction prior to receipt of relevant approvals. Report doubts/discrepancies to project Architect.

Rev	Date	Description	By
A	29.07.26	Additional Context	CL

Client	Project.	Drawing Title.
Bluefield Land	Corbett Street, Treherbert	Proposed Site Elevation 02

Drawing Status.	Date.	Drw By	Director	Scale.	Job No.	OPT.	Drawing No.	Rev.
Concept	06/04/26	Author	CW	1 : 200@A3	2852		007	A

spring design
Unit 2 Chapel Barns | Merthyr Mawr | Bridgend | CF32 0LS
w.spring-consultancy.co.uk **t:** 01656 656267