
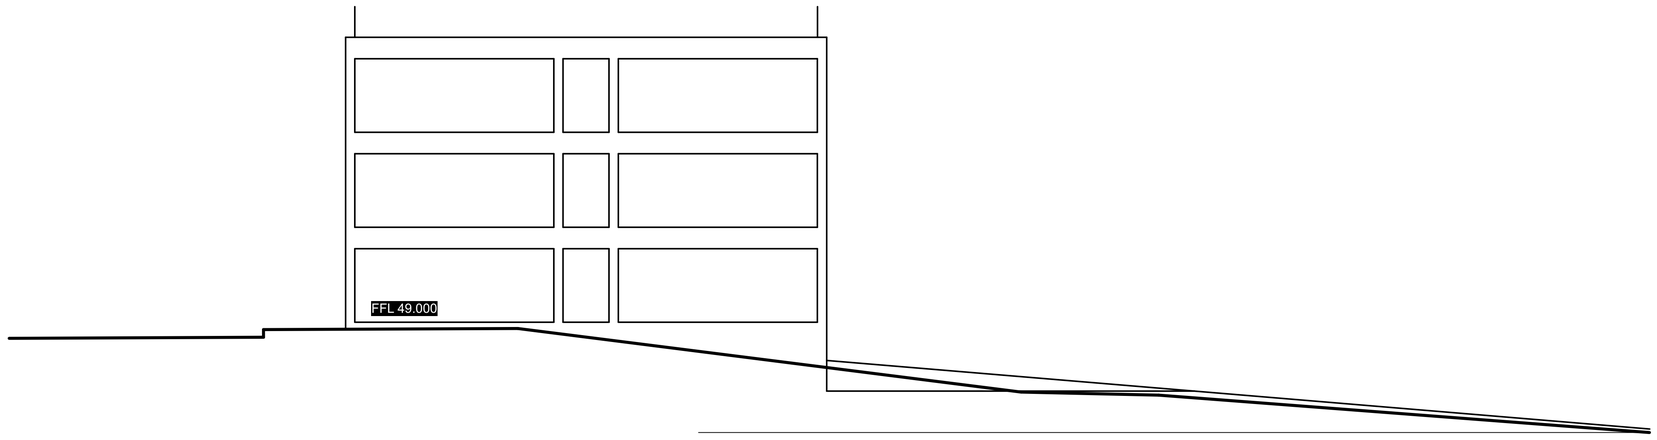


SECTION C-C

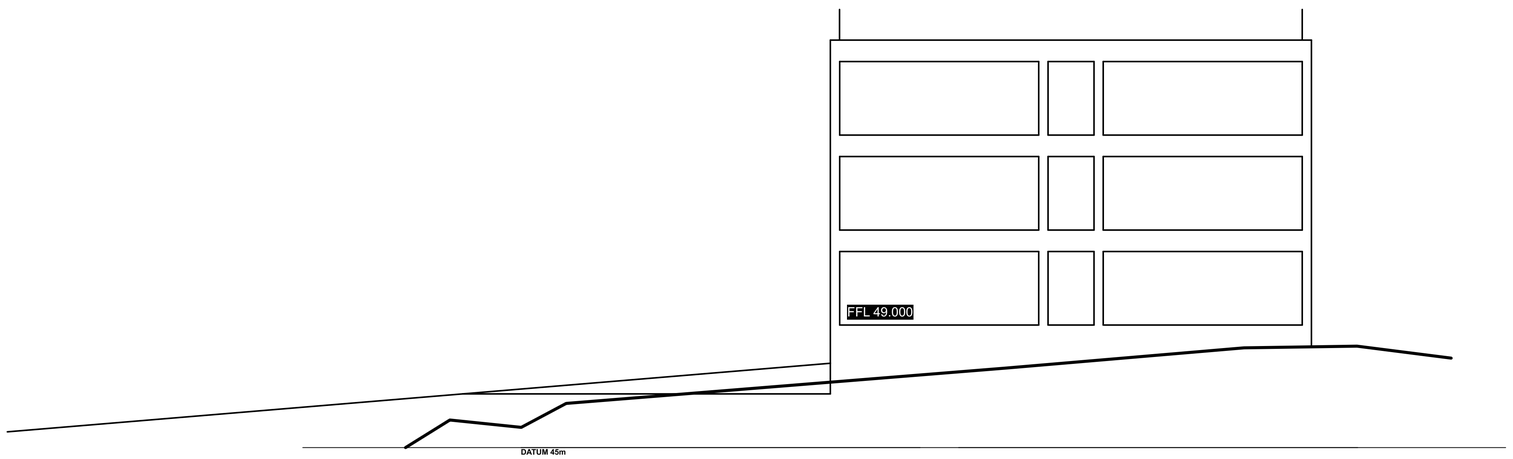

SECTION B-B

George and Co.

New residential development
at
Brithweunydd Road,
Tonypandy
For Easy Living

1187.06	PROPOSED SECTIONS		
sketch	1:100 @ A1	Feb 26	AJ

Studio 01 Crownford House, Swan Street,
Merthyr Tydfil, Mid Glamorgan, Wales.
CF47 8EU
TEL 01685 387952
hello@georgeandco.studio

DO NOT SCALE THIS DRAWING
©George and Co.