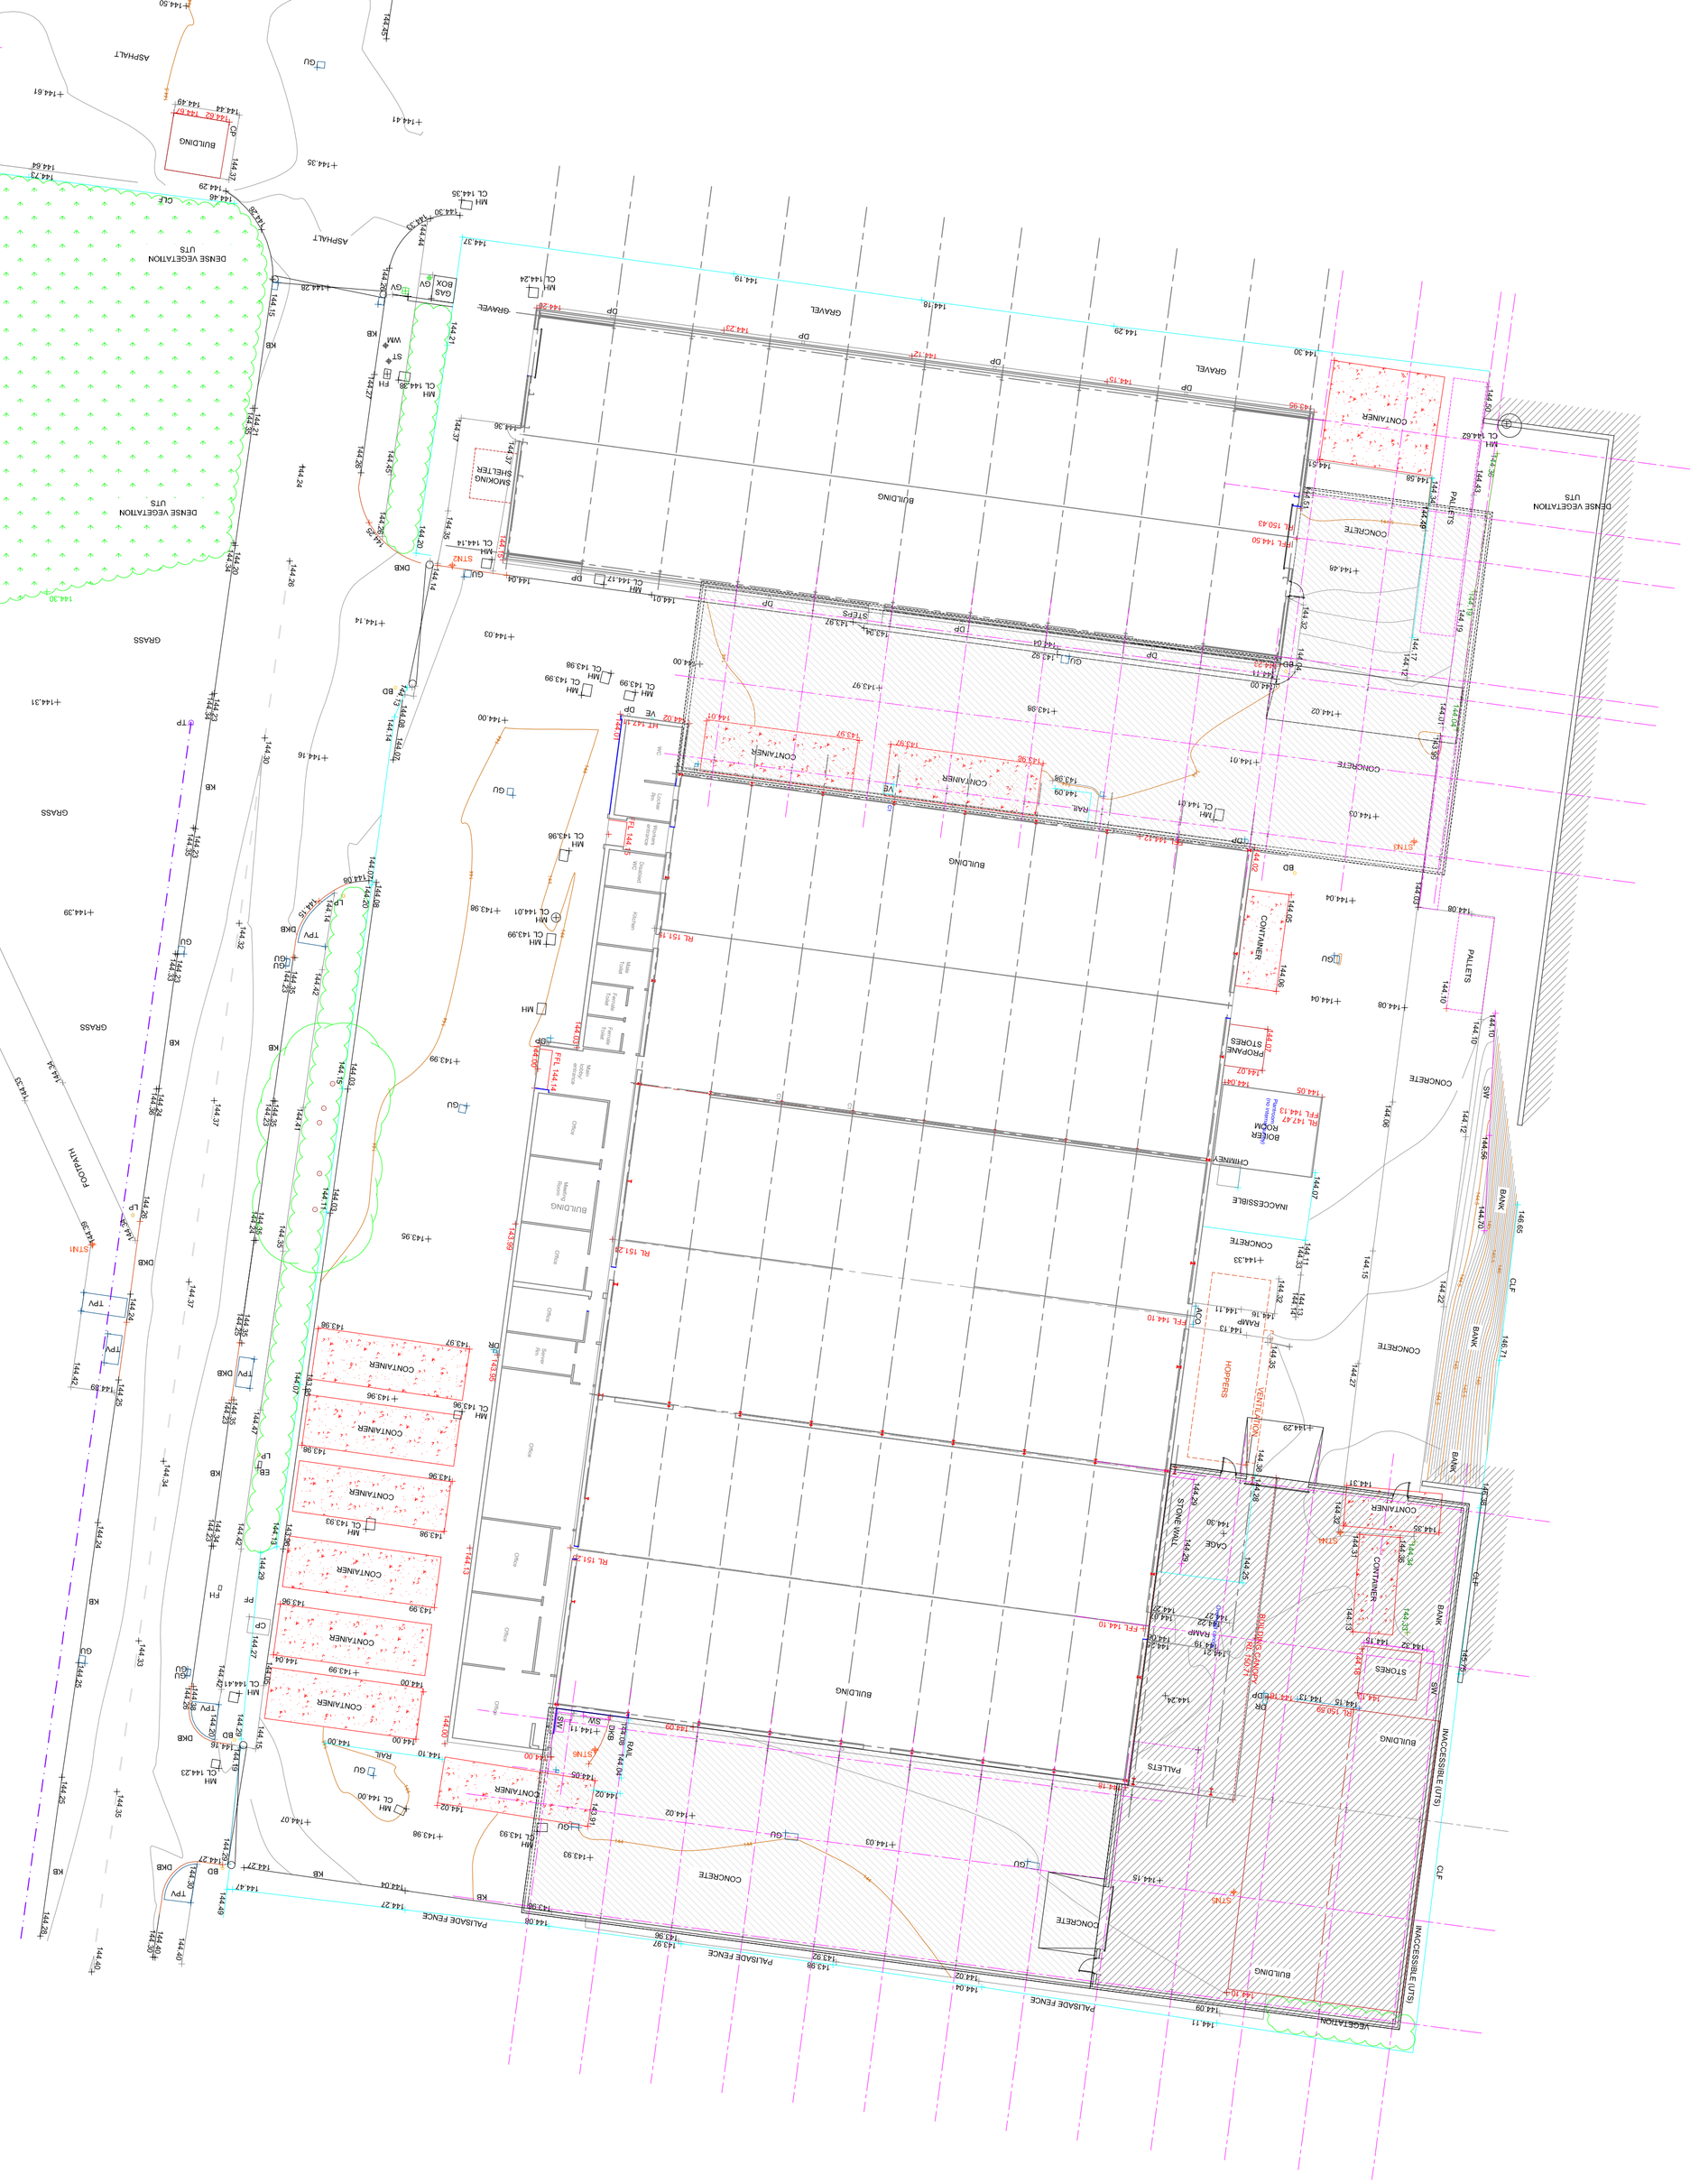

REVISIONS

Rev:

ORIEL DESIGN LIMITED

Ty Celn, Rectory Road, Cardiff, CF5 1QL

tel: 029 2038 8663 fax: 029 2038 8666

PROJECT DRAIG TAN

FORGE IND. EST. MAESTEG

for SIDERISE GROUP

EXIST BLOCK - PROP. SITE PLAN

Dwg No. 0936/20/001	Rev:	Scale: 1:250@A1	Date: Mar. 2021

DO NOT SCALE THIS DRAWING IS COPYRIGHT