Original Drawing Size A3

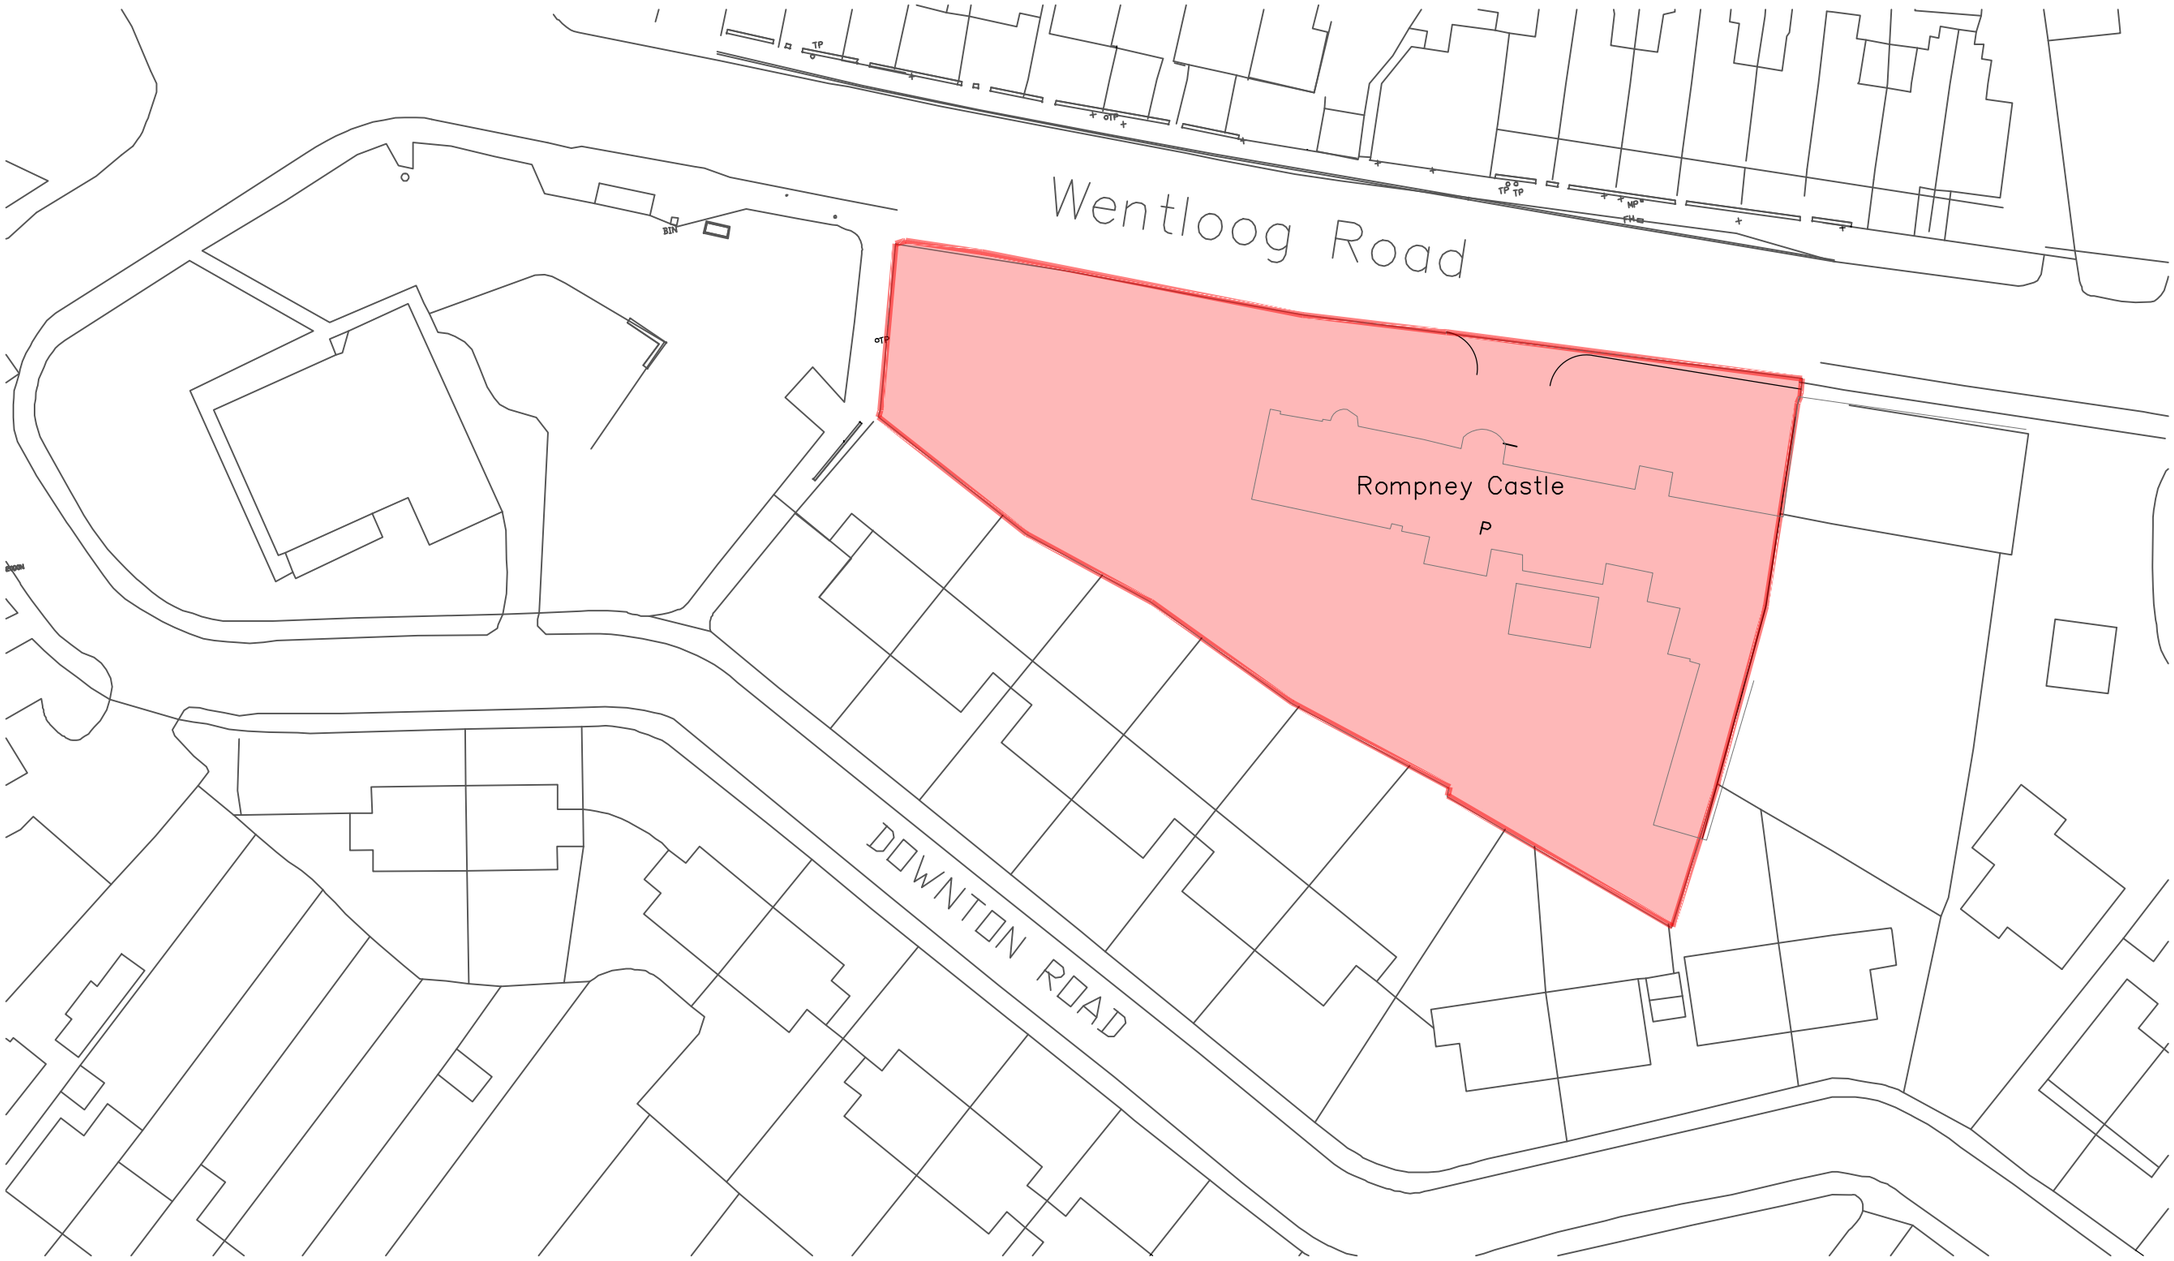

approx north

This drawing is copyright and owned by Sunder Architects limited, and is for use on this site only unless contractually stated otherwise.

All other design team elements, where indicated, have been imported from the consultant's drawings and reference should be made to the individual consultant's drawings for exact setting out, size and type of component.

Discrepancies and/or ambiguities within this drawing, between it and information given elsewhere, must be reported immediately to the architect for clarification before proceeding.

All works carried out in accordance with the latest British Standards and Codes of Practice unless specifically directed otherwise in the specification.

Responsibility for the reproduction of this drawing in paper form, or if issued in electronic format, lies with the recepient to check that all information has been replicated in full and is correct when compared to the original paper or electronic image. Graphical representations of equipment on this drawing have been co-ordinated, but are approximations only. Please refer to the Specifications and /or Details for actual sizes and/or specific contractor contruction information.

Rev	Date	Description	By	Check

SUNDER_ ARCHITECTS

Mob: 07763 102096 Web: www.sunderarchitects.co.uk

Client
Rompney Castle Estate ltd

Project
Proposed Development at
Rompney Castle
Rhumney
Cardiff

Drawing Title.
Site Location Plan

Project No.	Issue Purpose.		
LT2108	Planning		
Scale @ A3	Drawn	Checked	Date
1:1250	KML	KML	Sept 21
Drawing No.			Revision
LT2108.00.01			-

DO NOT SCALE FROM DRAWING, ALL DIMS TO BE CHECKED ON SITE REPORT OMISSIONS AND DISCREPANCIES TO ARCHITECT IMMEDIATELY.

www.sunderarchitects.co.uk

SCALE: 1.0cm = 10.0m

10.0 20.0 40.0 50.0 100.0 200.0

SITE LOCATION PLAN

Scale 1:500