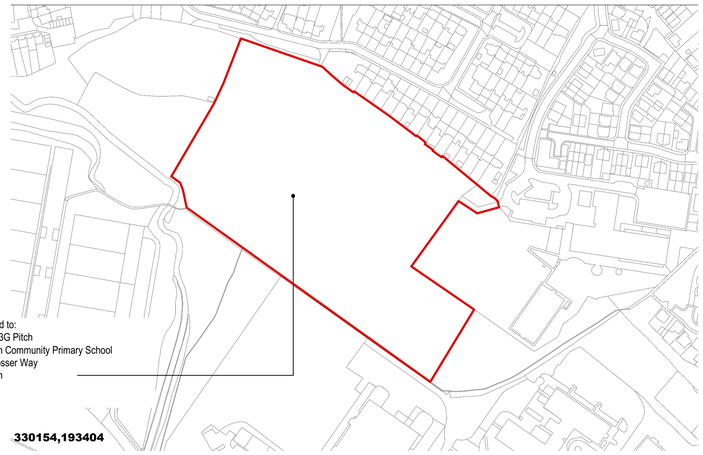

Site Location Plan Scale 1:1250

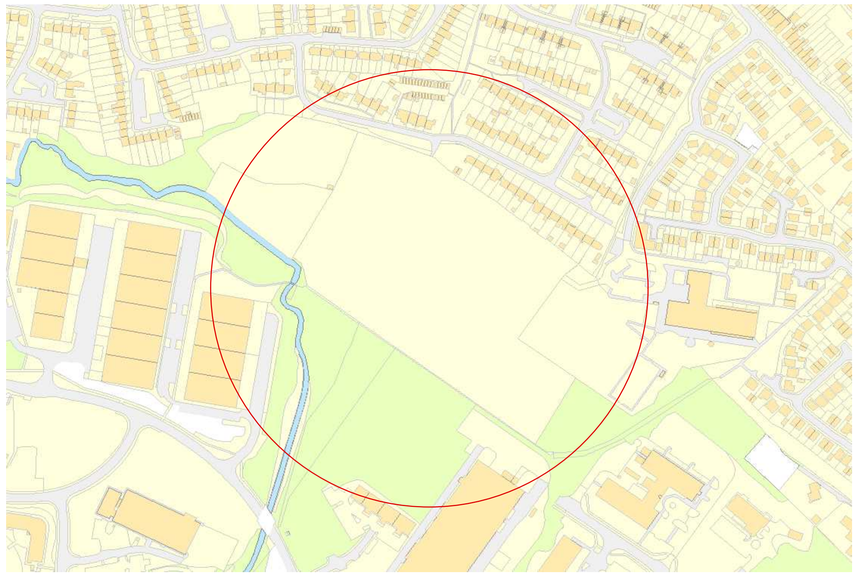

TORFAEN COUNTY BOROUGH / BWRDEISTREF SIROL TORFAEN

ROUTE TCBC INM32(2)

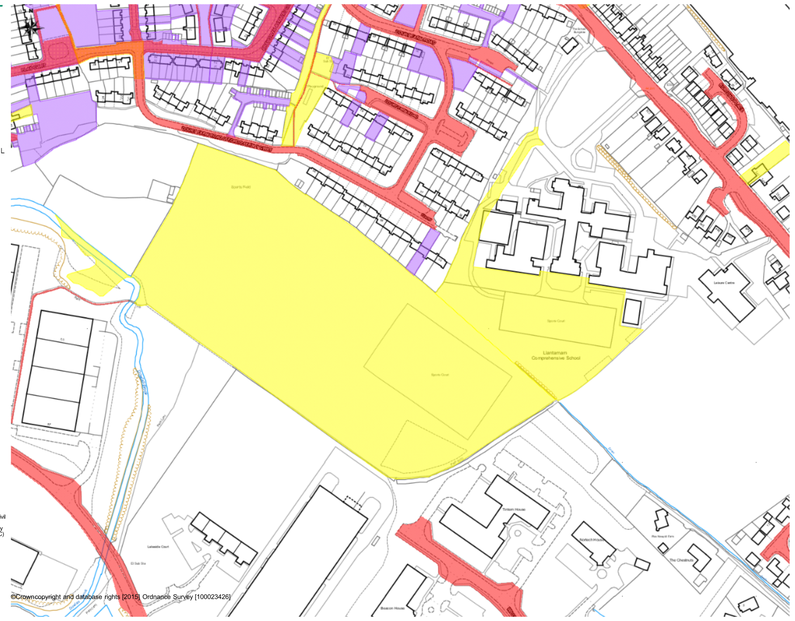

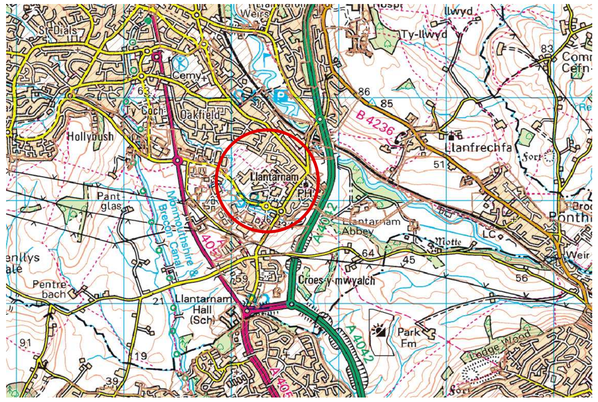

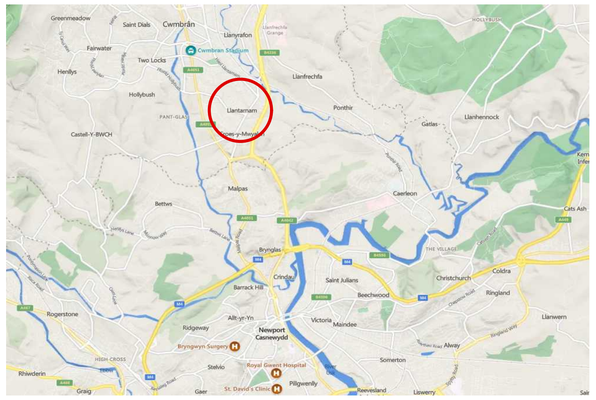

TS1657

Any discrepancies in this drawing must be reported immediately to the Blaenau Gwent County Council Supervising Officer.
The Contractor must check ALL dimensions on site. All dimensions are in millimetres. DO NOT scale this drawing.

North

Existing Site Location Plan

Distribution.

Date								
Revision								
Client								
Project Architect								
Structural Consultant								
Mechanical Consultant								
Electrical Consultant								
Quantity Surveyor								
Interior Design								
General Contractor								
Clerk of Works								

Notes & Revisions

TORFAEN COUNTY BOROUGH / BWRDEISTREF SIROL TORFAEN

In Collaboration with

County Borough of Blaenau Gwent
Bwrdeisdref Sirol Blaenau Gwent

Cyngor Bwrdeisdref Sirol Blaenau Gwent County Borough Council

TECHNICAL SERVICES DIVISION

Project Llantarnam 3G Pitch

Drawing Title Existing Site Location Plan

Scale(s)

Drawn	Date	Drawing No.	Status.	Rev
	January 2023	TS1657/01	Planning	