
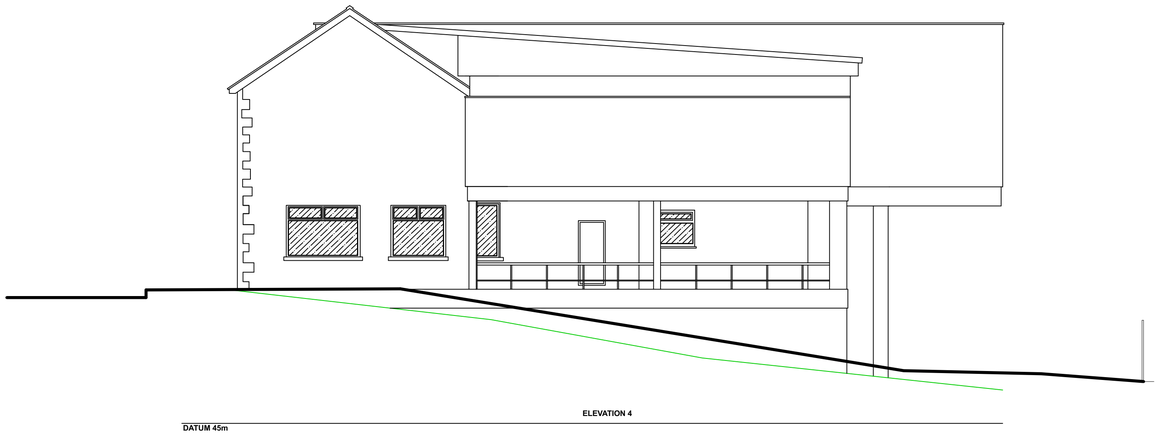


ELEVATION 4

DATUM 45m


SECTION C-C

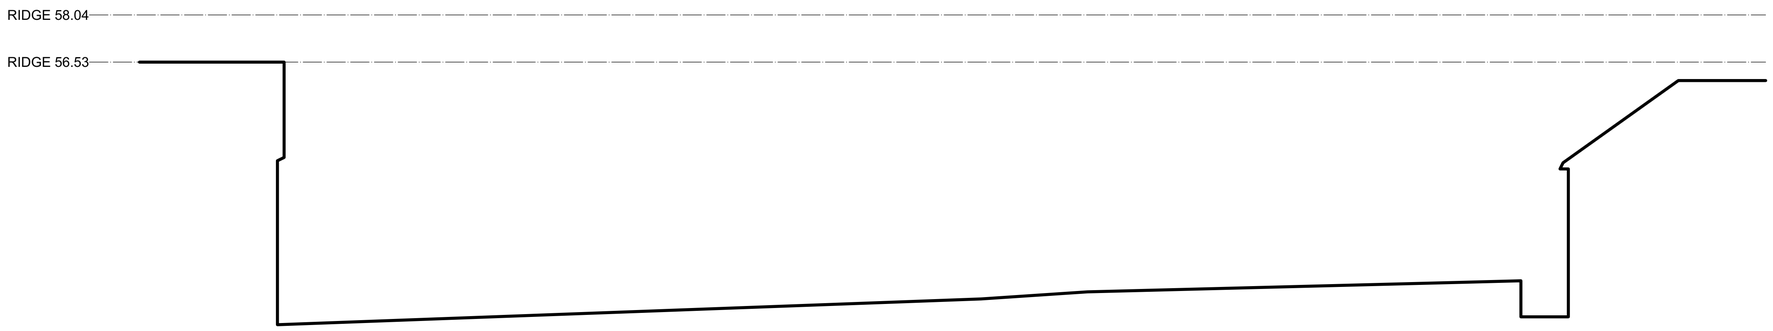


ELEVATION 1

DATUM 45m

SECTION A-A

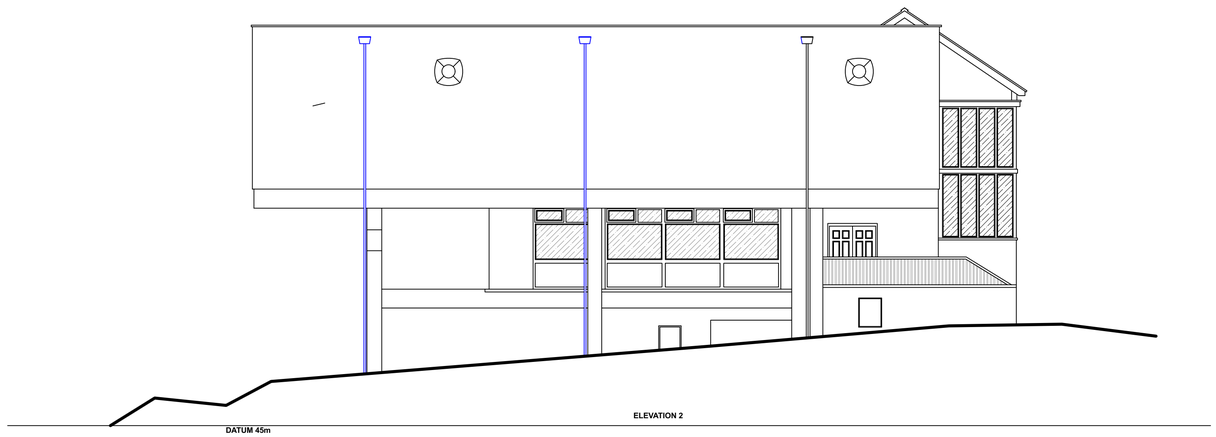

ELEVATION 2

DATUM 45m

SECTION B-B

George and Co.

New residential development
at
Brithweunydd Road,
Tonypandy
For Easy Living

| | | | |
|---|---|---|---|
| 1187.02 | | | Existing sections |
| sketch | 1:100 @ A1 | Feb 26 | AJ |

Studio 01 Crownford House, Swan Street,
Merthyr Tydfil, Mid Glamorgan, Wales.
CF47 8EU
TEL 01685 387952
hello@georgeandco.studio

DO NOT SCALE THIS DRAWING

©George and Co.