



Hollycroft, Midway Lane Abergavenny

Tree Constraints Plan

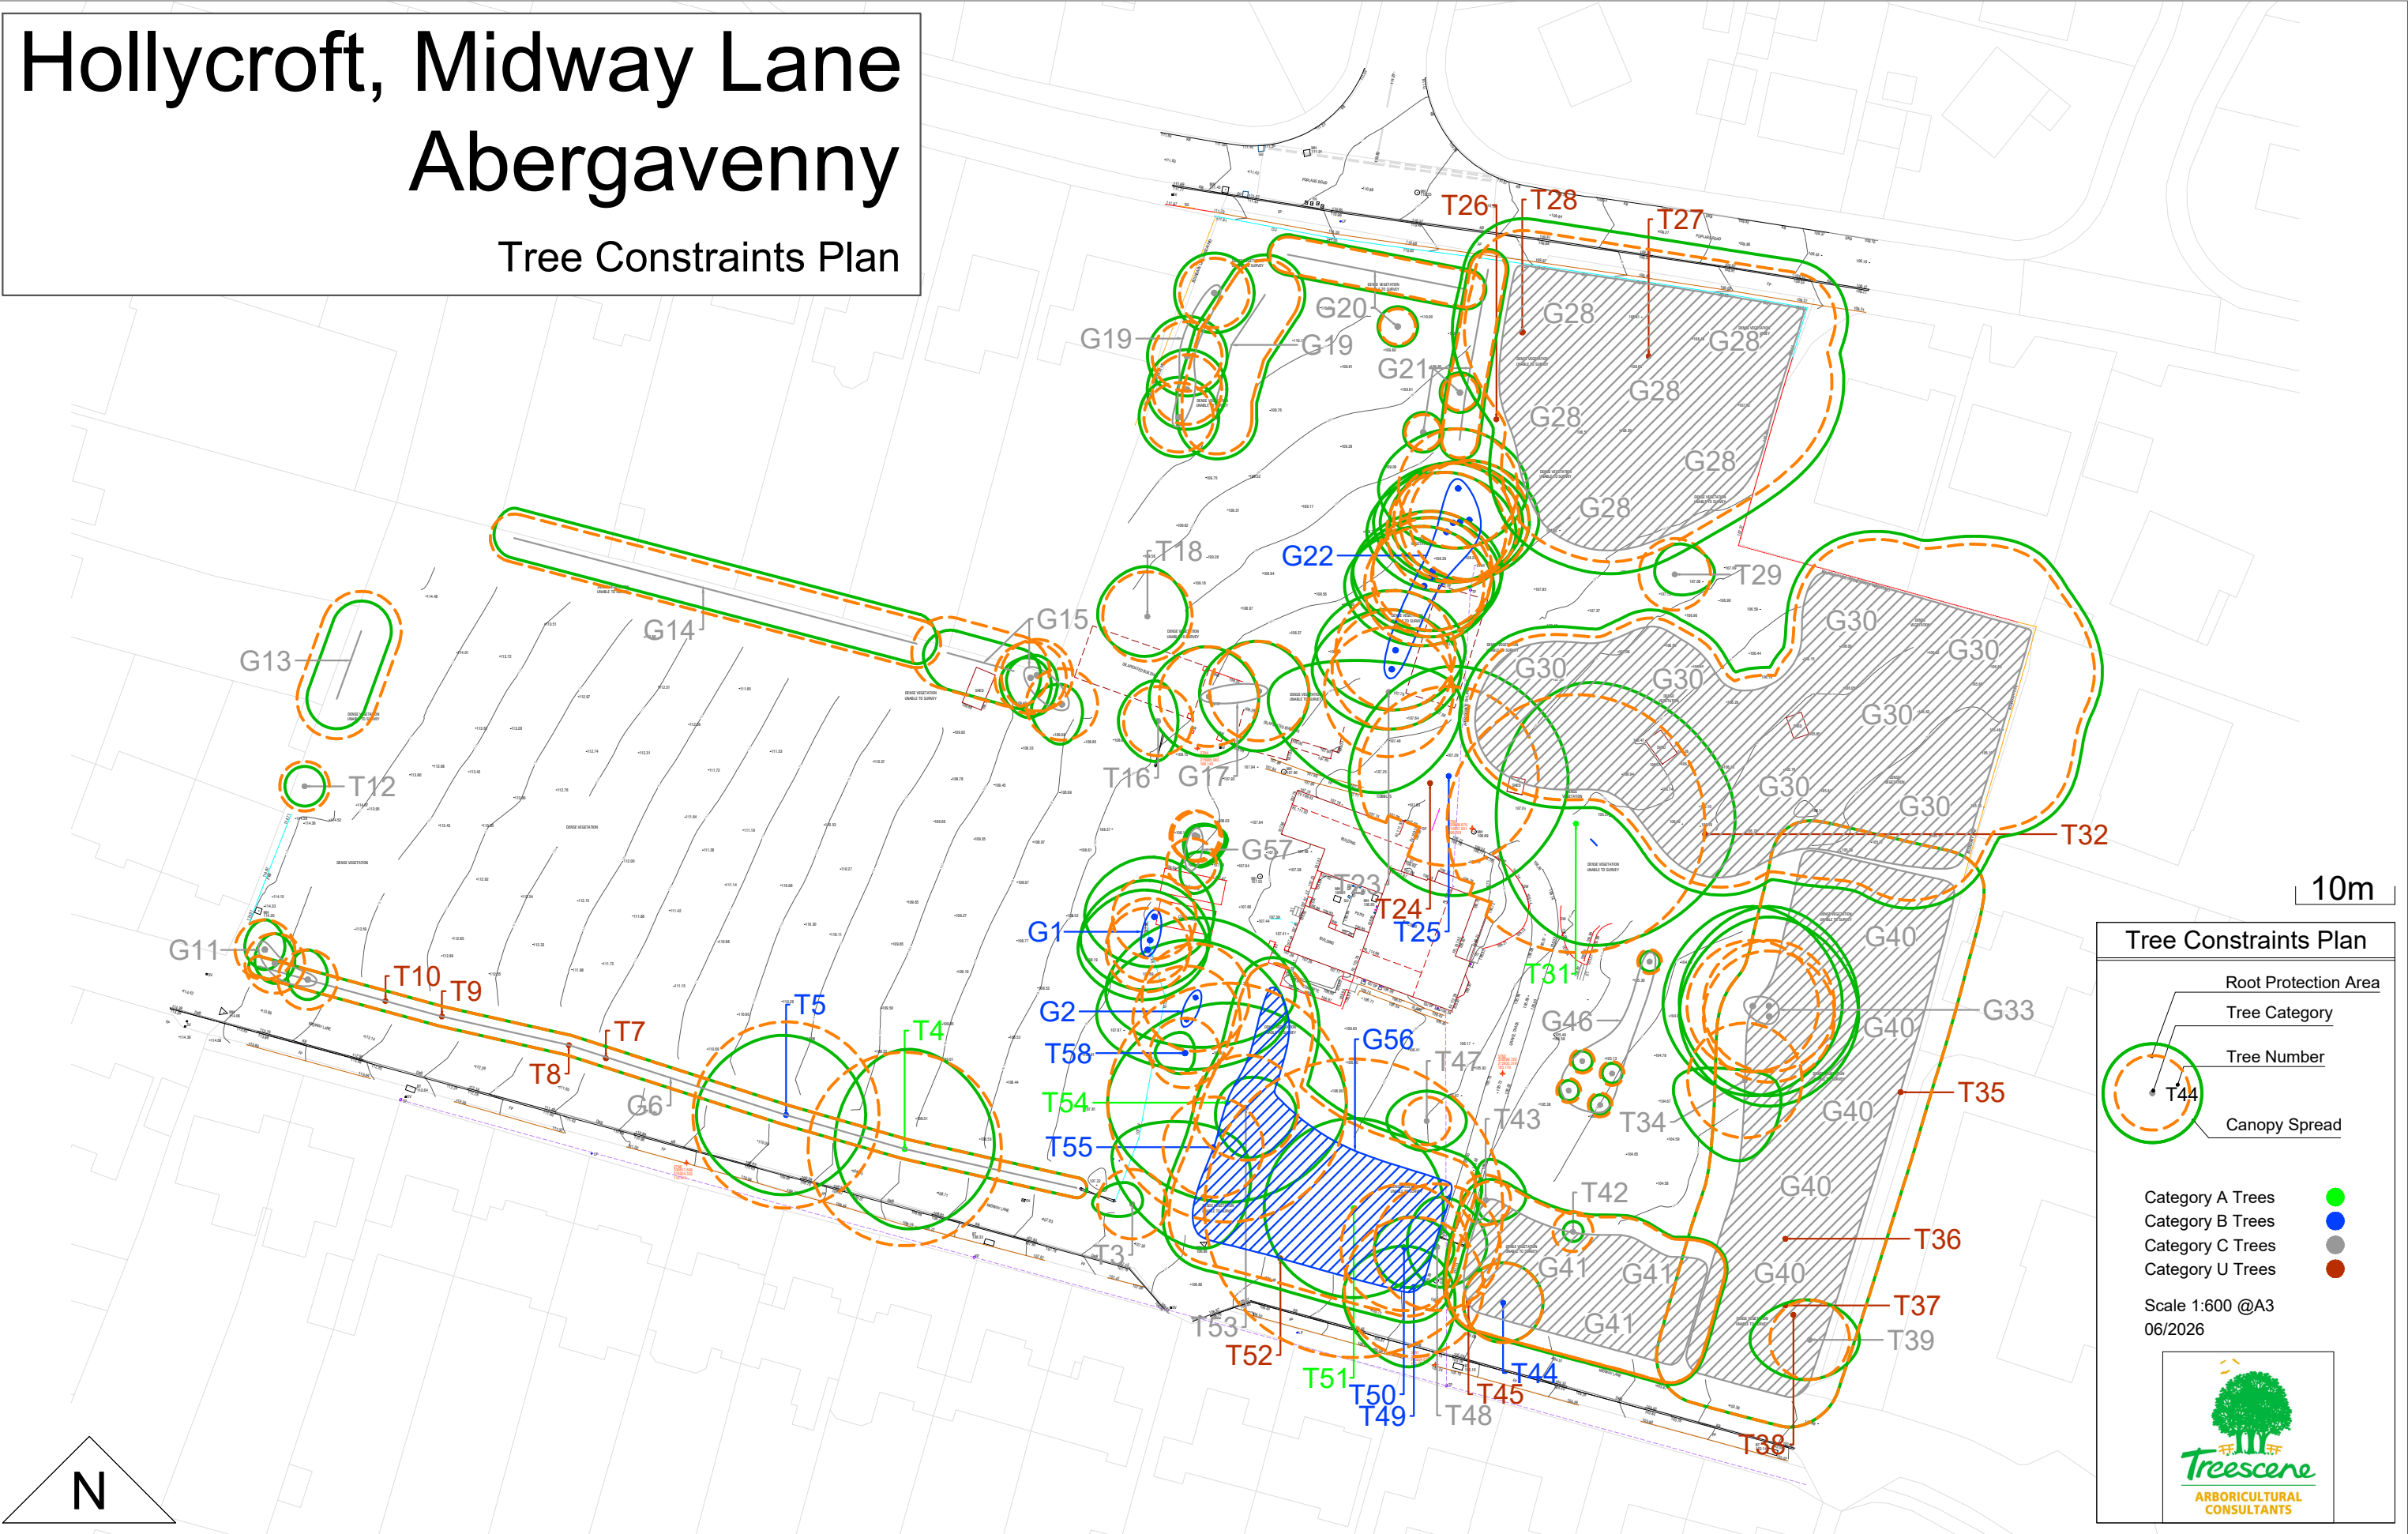

Hollycroft, Midway Lane Abergavenny


Tree Constraints Plan

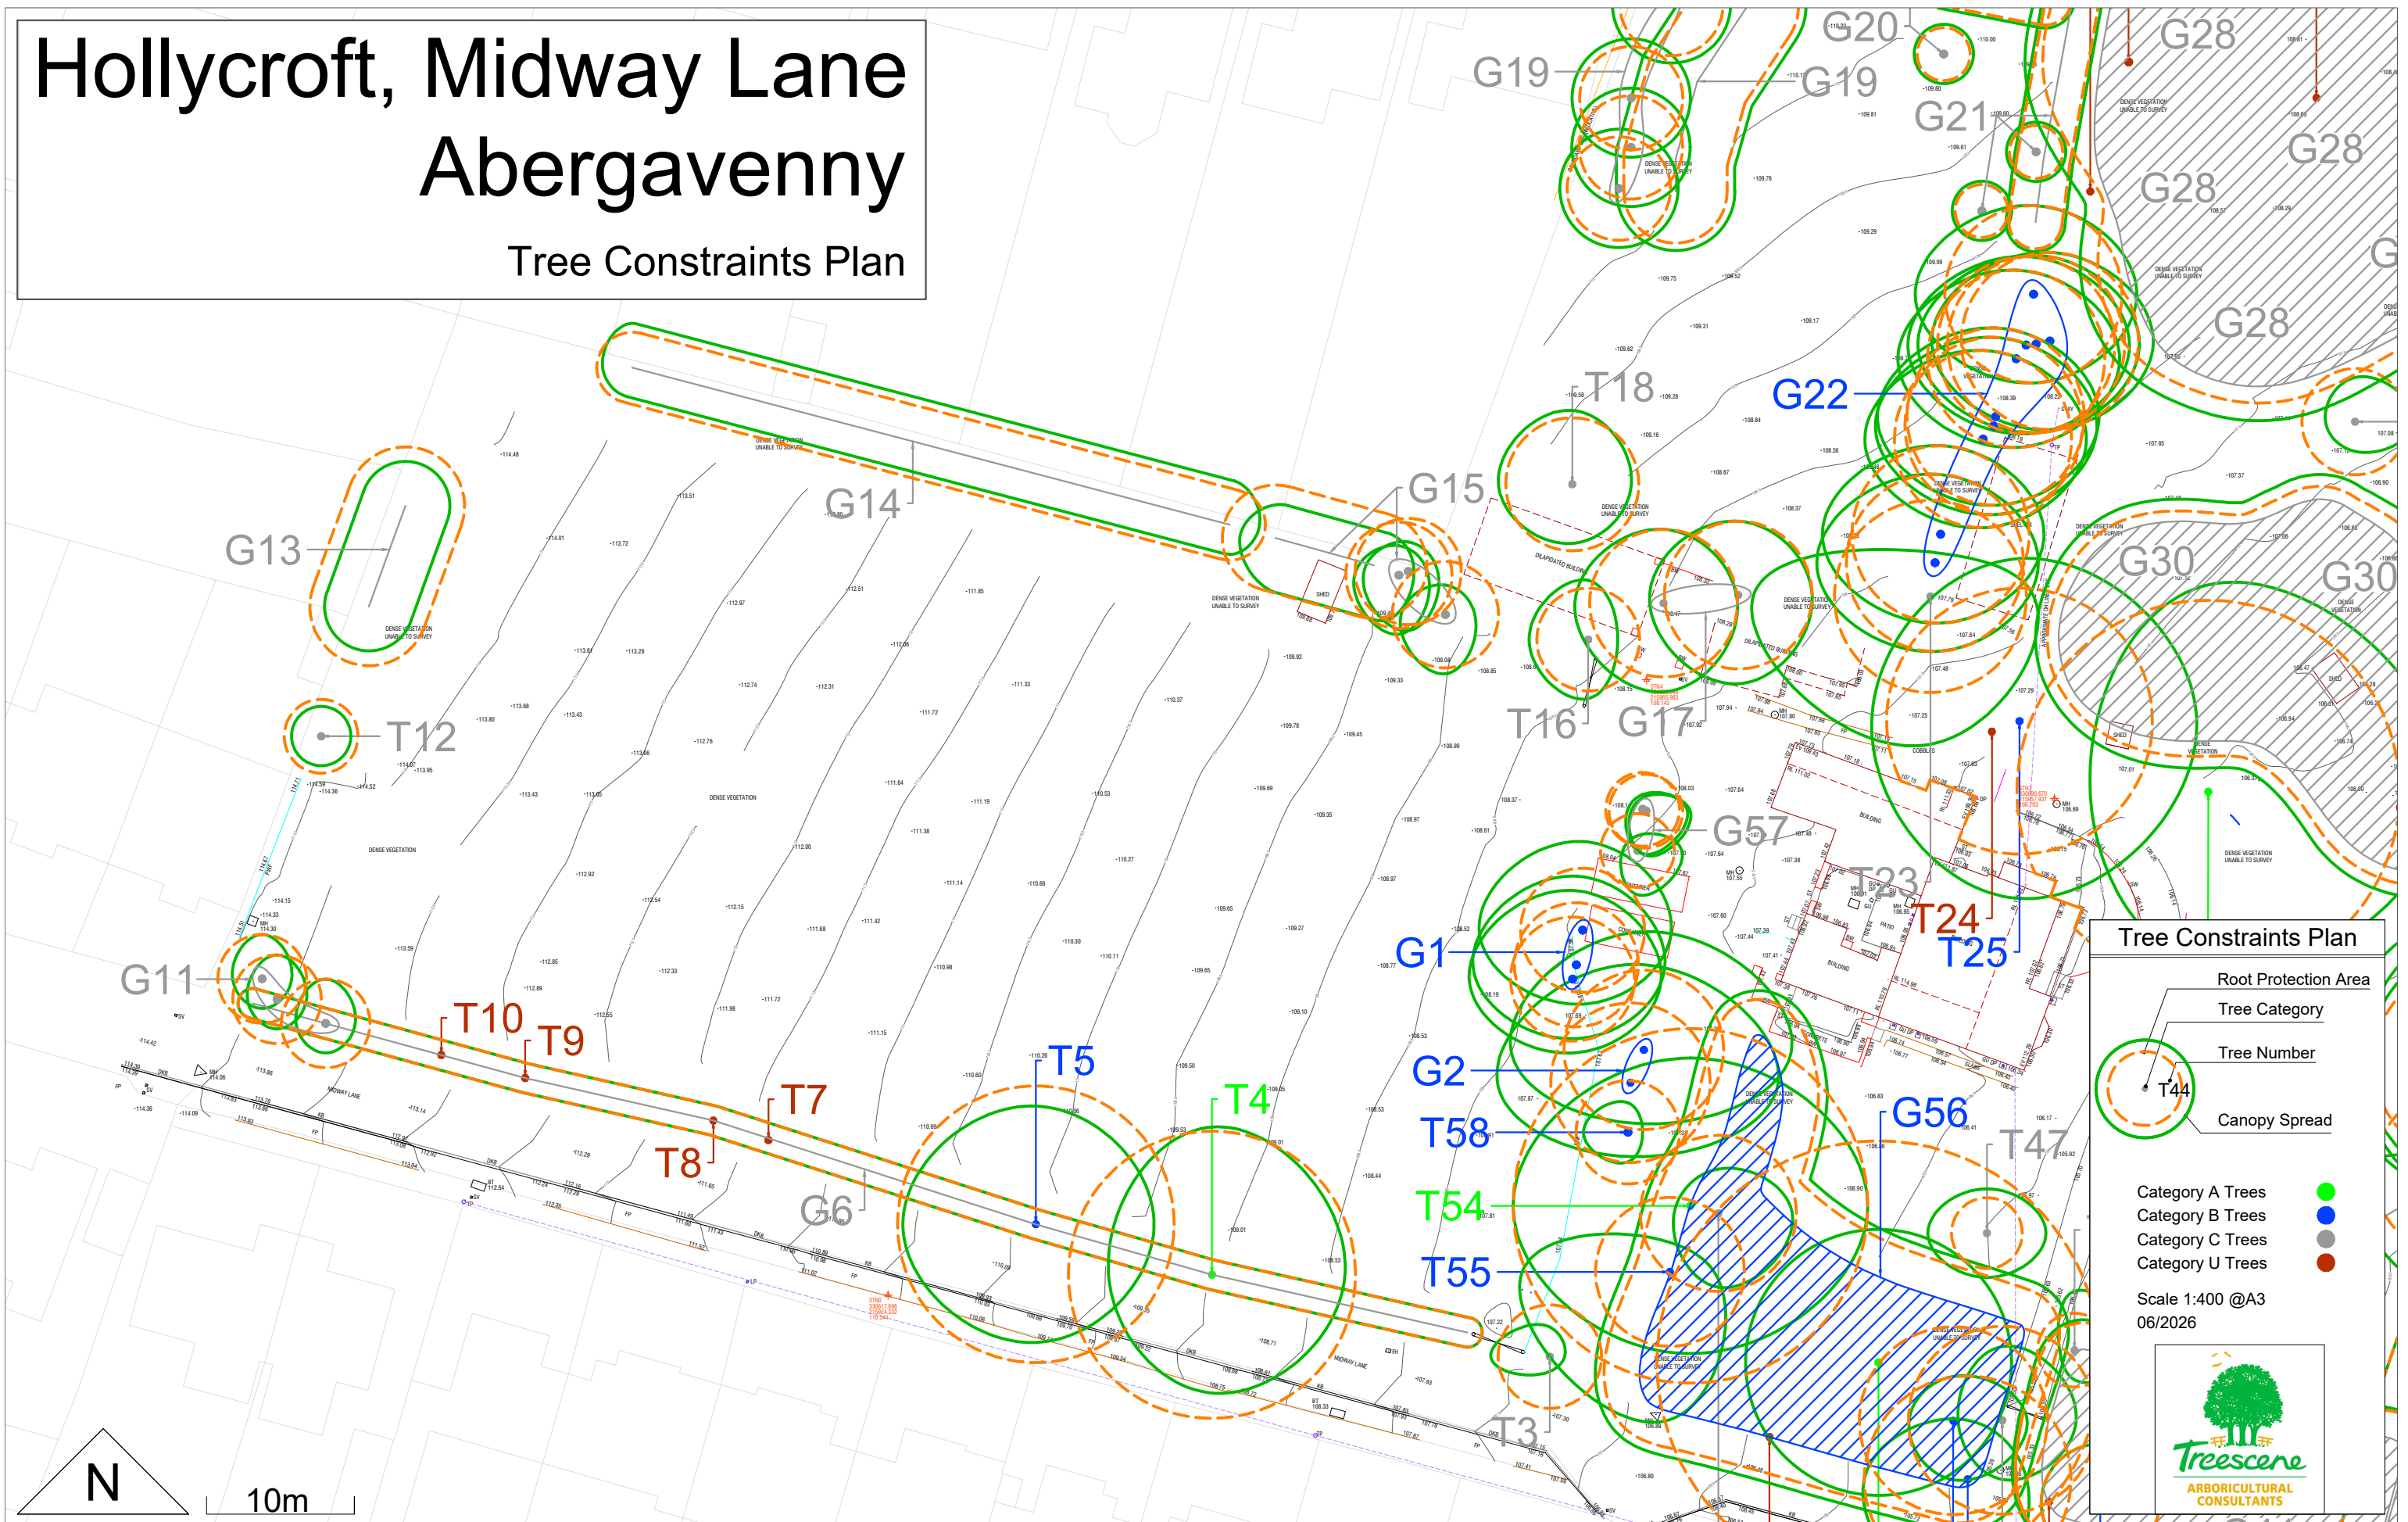

Hollycroft, Midway Lane Abergavenny

Tree Constraints Plan

Tree Constraints Plan

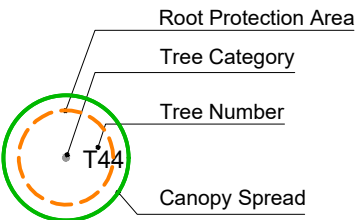

- Category A Trees
- Category B Trees
- Category C Trees
- Category U Trees

Scale 1:400 @A3
06/2026

