Construction (Design and Management) Regulations

Design risk assessments are carried out throughout the design stage of this project in accordance with company procedures and manuals. Where reasonably possible all areas of risk applicable to design and end use of the construction have been identified and then eliminated, mitigated or recorded as a residual risk. Note that general risks of which a competent designer or contractor should be aware are not included. This drawing is to be read in conjunction with the Pre-construction Information and all related documents prepared in accordance with the current Construction (Design and Management) Regulations 2015 and all applicable Health and Safety legislation as currently amended.

N

LEGEND:

Site boundary

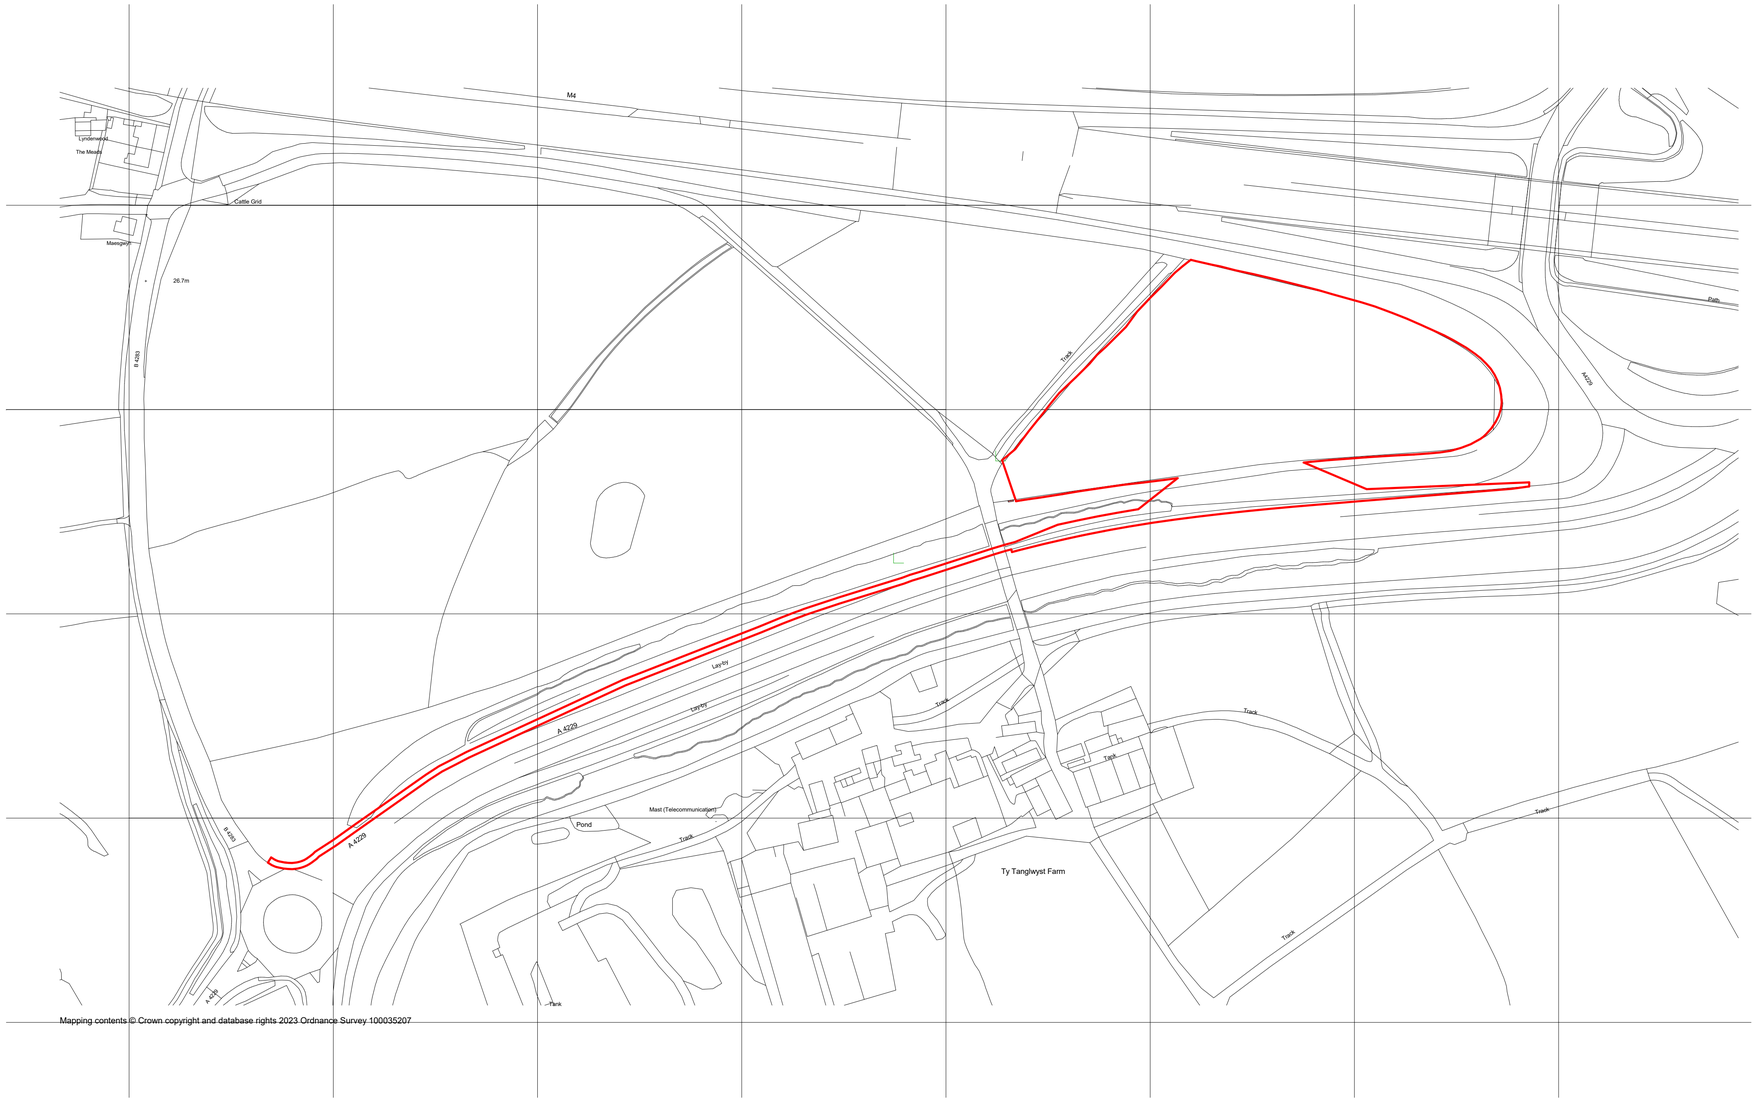

Location Plan
1 : 1500

REV	DESCRIPTION | DRAWN BY | CHECKED BY | APPROVED BY	DATE
P0	First Issue | RE | MWR | MWR	27/03/2024

RIBA PLAN OF WORK WORKSTAGE	LEVEL OF MODEL DEFINITION (LoD)
Stage 3 - Spatial Coordination	LoD 3 - Approximate Model
PURPOSE OF ISSUE - SUITABLE FOR ...	STATUS or SUITABILITY
Planning Submission	Status S1 - Delivery Team Coordination

lawray architects

CARDIFF 029 2052 8140
LONDON 0207 138 3560
WREXHAM 01978 357 887
www.lawray.co.uk

CLIENT
Draycott Group

PROJECT TITLE
Junction 37 Motorway Services

DRAWING TITLE
Site Location Plan

PROJECT No
19804

SCALE @ A1
As indicated

DRAWING No (BS1192:2007 +A2:2016) & BS EN ISO19650

1192: Project - Originator - Volume - Level - Type - Role - Number
19650: Project - Originator - Functional Breakdown - Spatial Breakdown - Form - Discipline - Number

JTS-LAW-X-X-DR-**A-039001**

REVISION **P0**

DO NOT SCALE

Any discrepancy or query concerning this drawing should be referred to the Architect

Copyright © LAWRAY LIMITED

Registered Office: Greenmeadow Springs, 1 Caer Gwyrdd, Tongwynlais, CARDIFF CF15 7AB
Reg. Co. No. 2724178, VAT Reg. No. 134 2146 06

Print Date: 27/03/2024 16:23:38

File Name: Autodesk Docs://19804_Junction 37 M4 Motorway Services/JTS-LAW-X-X-M3-A-000002.rvt