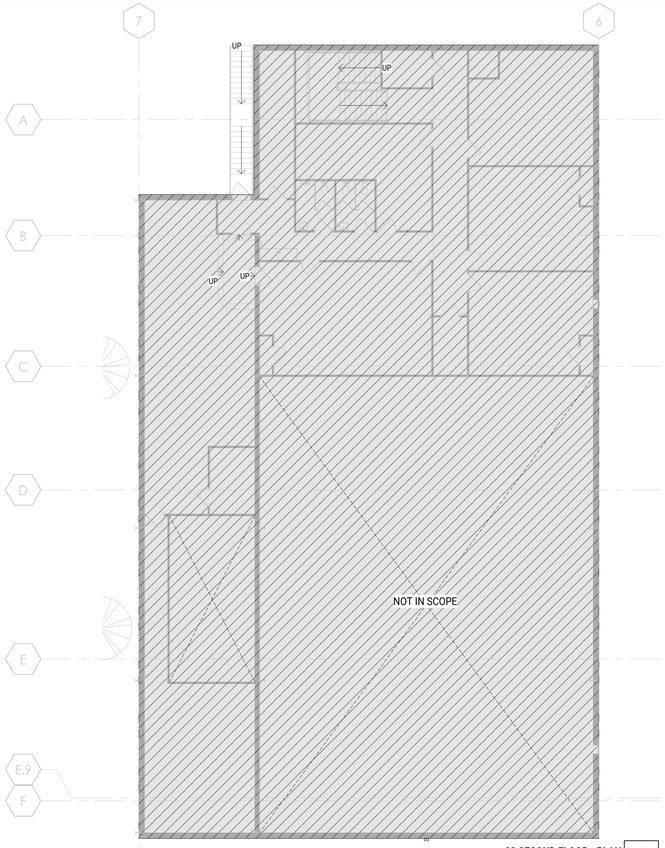

02 SECOND FLOOR - PLAN 4C
SCALE: 3/32" = 1'-0"

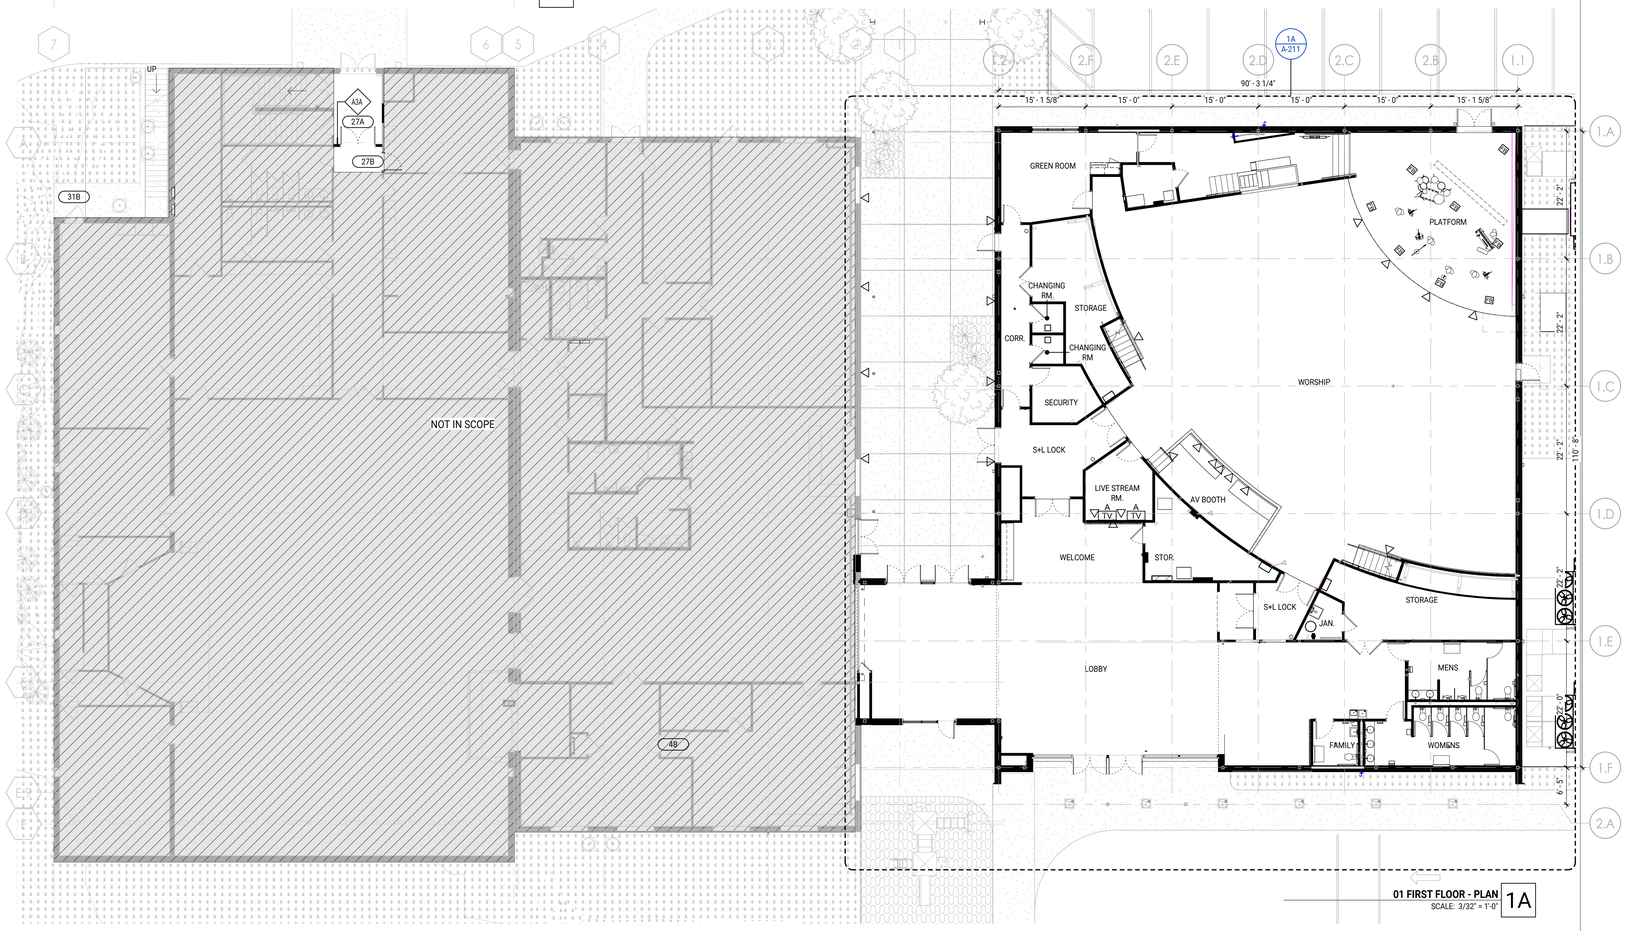

01 FIRST FLOOR - PLAN 1A
SCALE: 3/32" = 1'-0"

SHEET KEYNOTES

ROOM SCHEDULE				
NAME	NUMBER	OCC.	AREA	COMMENTS
LOBBY	101		2320 ft²	
WELCOME	102		302 ft²	
STOR.	103		213 ft²	
LIVE STREAM RM.	104		130 ft²	
S+L LOCK	105		219 ft²	
SECURITY	106		100 ft²	
CORR.	107		158 ft²	
CHANGING RM	108		27 ft²	
CHANGING RM	109		27 ft²	
STORAGE	110		287 ft²	
GREEN ROOM	111		287 ft²	
CORRIDOR	112		316 ft²	
RACK ROOM	113		62 ft²	
WORSHIP	114		3644 ft²	
PLATFORM	115		733 ft²	
S+L LOCK	116		89 ft²	
STORAGE	117		366 ft²	
JAN.	118		46 ft²	
MENS	119		186 ft²	
WOMENS	120		243 ft²	
FAMILY	121		60 ft²	
AV BOOTH	122		194 ft²	
MEZZANINE	123		1077 ft²	

Risepointe
architecture • design • interiors
1520 NEWBURY STREET
SEATTLE WA 98103
P.424.851.9997

PROPOSED SITE IMPROVEMENTS FOR:
towneSouth CHRISTIAN CENTER

TOWNE SOUTH CHURCH
2224 PEARTREE RD.
ELIZABETH CITY, NC 27909

KEY PLAN

ARCHITECTURE
RISEPOINTE
CONTACT: CHRIS STRASSER
200 N HARRISON ST UNIT 101
ALGONQUIN, IL 60102
P.815.900.8087
WWW.RISEPOINTE.COM

GENERAL CONTRACTOR
A.R. CHESSON
CONTACT:CHRIS MORRIS
138 E RICH BLVD
ELIZABETH CITY, NC 27909
P.252.338.9171
WWW.ARCHESSON.COM

CIVIL ENGINEERING
EASTERN CAROLINA CONSTRUCTION
CONTACT: BRIANT ROBEY
154 US HWY 158 E
CAMDEN, NC 27921
P.252.621.3570
WWW.EASTERNCAROLINAENGINEERING.COM

STRUCTURAL
TOWER PINKSTER
CONTACT: BAILEY RAMLER
4 FULTON ST E #200
GRAND RAPIDS, MI 49503
P.616.794.6225
WWW.TOWERPINKSTER.COM

MECHANICAL
TOWER PINKSTER
CONTACT: DENVER WESSELS
4 FULTON ST E #200
GRAND RAPIDS, MI 49503
P.616.456.9944
WWW.TOWERPINKSTER.COM

ELECTRICAL
TOWER PINKSTER
CONTACT: CONNOR NICKELSON
4 FULTON ST E #200
GRAND RAPIDS, MI 49503
P.616.456.9944
WWW.TOWERPINKSTER.COM

PLUMBING
TOWER PINKSTER
CONTACT: DENVER WESSELS
4 FULTON ST E #200
GRAND RAPIDS, MI 49503
P.616.456.9944
WWW.TOWERPINKSTER.COM

AUDIO - VIDEO - LIGHTING - ACOUSTICS
LIVESPACE
CONTACT: JOHN HENRY
4993 STARR ST SE
GRAND RAPIDS, MI 49546
P.844.572.8547
WWW.LIVESPACE.COM

INFORMATION TECHNOLOGY
INTULSE
CONTACT: CHRIS STIEB
131 FOXSHIRE DR
LANCASTER, PA 17601
P.717.790.5392
WWW.IN.TULSE.COM

NO.	DESCRIPTION	ISSUE DATE
A	PROGRESS PLOT	10.24.2025
B	PROGRESS PLOT	11.25.2025
C	ISSUED FOR 100% DD	2026.01.30
D	PROGRESS PLOT	2026.03.13
E	ISSUED FOR PERMIT	2026.03.23
F	ISSUED FOR 95% CD	2026.04.30

PROJECT NAME
TOWNE SOUTH CHURCH
2224 PEARTREE RD,
ELIZABETH CITY, NC 27909

CURRENT ISSUE
ISSUED FOR 95% CD
2026.04.30

SHEET NAME
CONSTRUCTION PLAN - 1ST FLOOR

PROJECT NUMBER
25-623

SCALE
3/32" = 1'-0"

DRAWING NUMBER
A-210

4/30/2026 9:25:12 AM

COPYRIGHT 2024 RISEPOINTE ALL RIGHTS RESERVED
USE BY WRITTEN PERMISSION ONLY