# ENLARGED SECTION DETAILS




**ROOF OVERHANG DETAIL** 1E
SCALE: 1 1/2" = 1'-0"




**BULKHEAD DETAIL** 3D
SCALE: 1 1/2" = 1'-0"

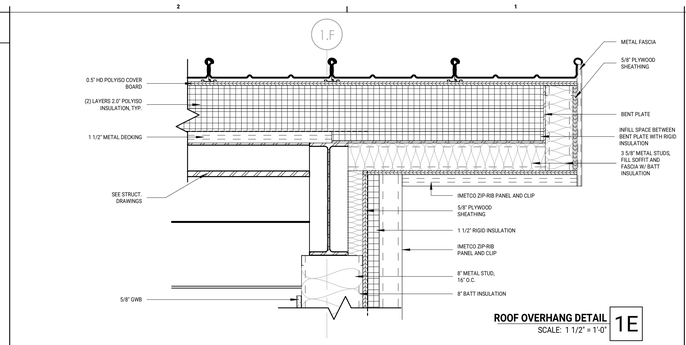


**BULKHEAD DETAIL @ GYP CEILING** 2D
SCALE: 1 1/2" = 1'-0"

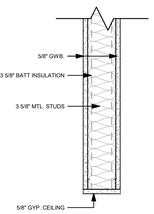


**MEZZ FLOOR SANDWICH** 1D
SCALE: 1 1/2" = 1'-0"

# ENLARGED PLAN DETAILS

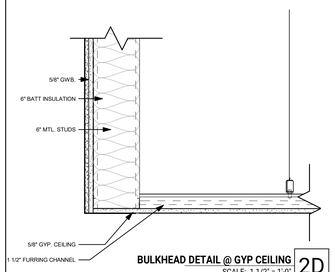


**METAL PANEL INSIDE CORNER DETAIL** 6C
SCALE: 1 1/2" = 1'-0"

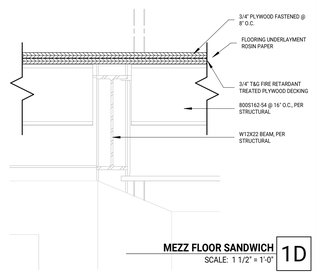


**METAL PANEL OUTSIDE CORNER DETAIL** 5C
SCALE: 1 1/2" = 1'-0"

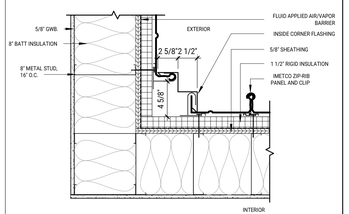


**METAL PANEL DETAIL** 4C
SCALE: 1 1/2" = 1'-0"

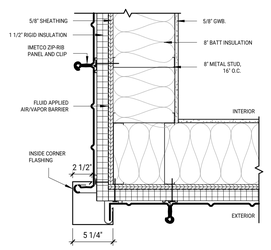


**EXT WALL TO ROOF DETAIL** 3C
SCALE: 1 1/2" = 1'-0"

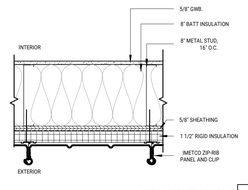


**PARAPET TO FLAT-ROOF DETAIL** 2C
SCALE: 1 1/2" = 1'-0"

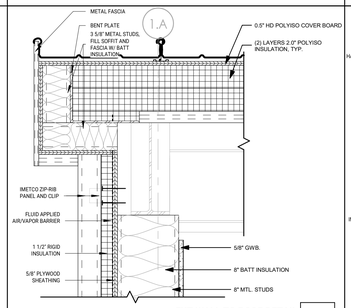


**BUMP OUT DETAIL @ ROOF TRANSITION** 3E
SCALE: 1 1/2" = 1'-0"

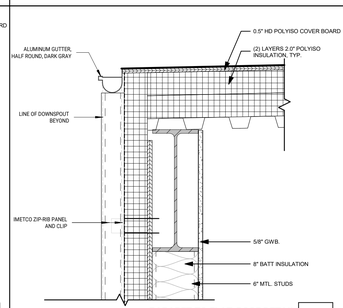


**END WALL CONDITION TO EXISTING** 6B
SCALE: 1 1/2" = 1'-0"

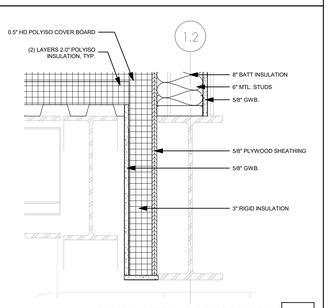


**MEZZ WALL TO EXT WALL CONNECTION** 5B
SCALE: 1 1/2" = 1'-0"

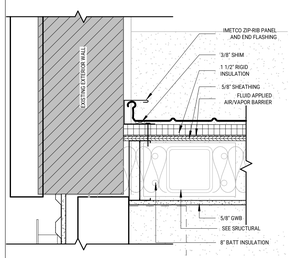


**RECESSED METAL PANEL DETAIL** 4B
SCALE: 1 1/2" = 1'-0"

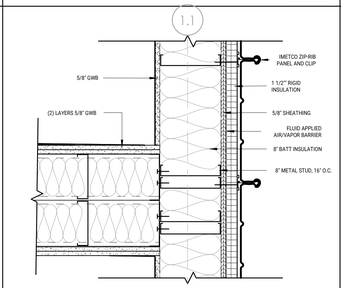


**EXT WALL TO FLOOR DETAIL** 3B
SCALE: 1 1/2" = 1'-0"

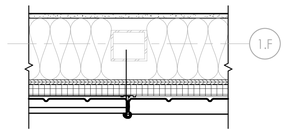


**DUCTWORK WALL PENETRATION** 2B
SCALE: 1 1/2" = 1'-0"

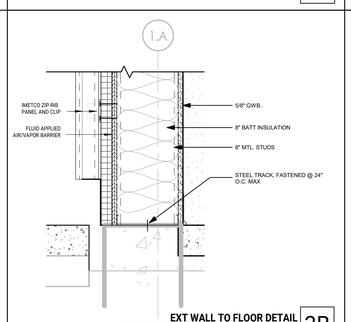


**STRUCTURE TO ROOF DETAIL** 1B
SCALE: 1 1/2" = 1'-0"

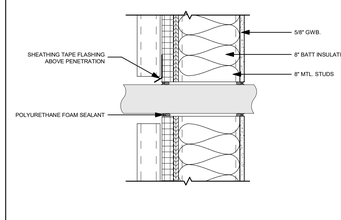


**CORNER CONDITION TO EXISTING** 6A
SCALE: 1 1/2" = 1'-0"

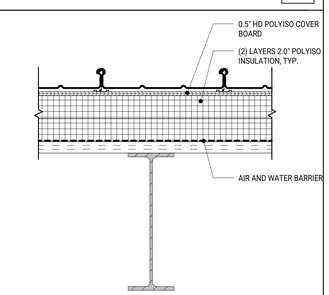


**EXTERIOR WALL CORNER AT BUMPOUT** 5A
SCALE: 1 1/2" = 1'-0"

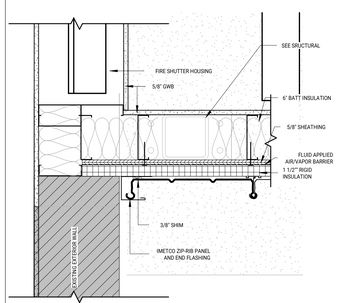


**EXTERIOR WALL CORNER** 4A
SCALE: 1 1/2" = 1'-0"

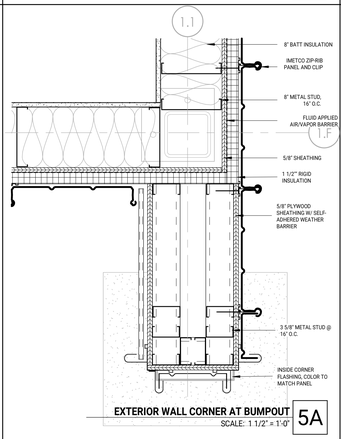


**MEZZ FLOOR TO BULKHEAD CONENCTION** 3A
SCALE: 1 1/2" = 1'-0"

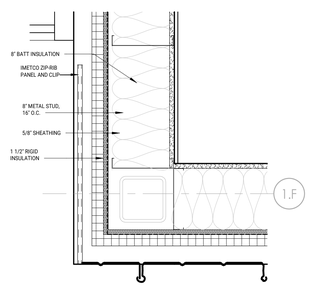


**MEZZ FLOOR TO EXT WALL CONNECTION** 2A
SCALE: 1 1/2" = 1'-0"

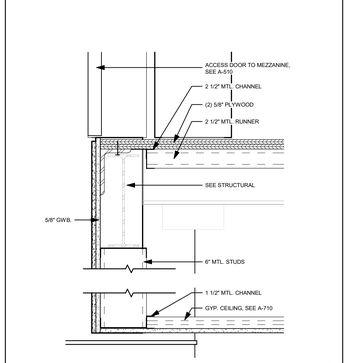


**NEW TO EXISTING WALL CONNECTION** 1A
SCALE: 1 1/2" = 1'-0"


risepointe
architecture • design • interiors
1420 FIFTH AVENUE
SEATTLE WA 98101
P: 206.971.5959

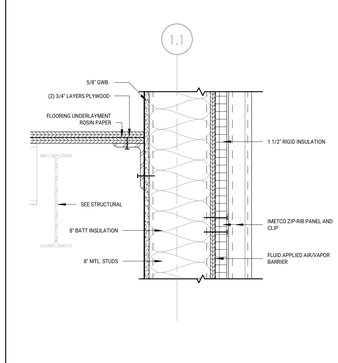PROPOSED SITE IMPROVEMENTS FOR:
townesouth CHURCH
TOWNE SOUTH CHURCH
2224 PEARTREE RD
ELIZABETH CITY, NC 27909


KEY PLAN

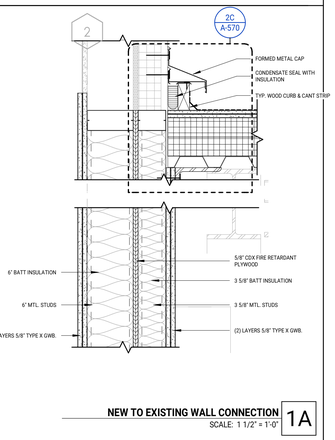
**ARCHITECTURE**
**RISEPOINTE**
CONTACT: CHRIS STRASSER
200 N HARRISON ST UNIT 101
ALGONQUIN, IL 60102
P:815.900.8007
WWW.RISEPOINTE.COM

**GENERAL CONTRACTOR**
**A.R. CHESSON**
CONTACT CHRIS MORRIS
138 E RICH BLVD
ELIZABETH CITY, NC 27909
P:252.338.9177
WWW.ARCHESSON.COM

**CIVIL ENGINEERING**
**EASTERN CAROLINA CONSTRUCTION**
CONTACT: BRIANT ROBEY
154 US HWY 158 E
CAMDEN, NC 27921
P:252.621.3570
WWW.EASTERNCAROLINAENGINEERING.COM

**STRUCTURAL**
**TOWER PINKSTER**
CONTACT: BAILEY RAMLER
4 FULTON ST E #200
GRAND RAPIDS, MI 49503
P:616.794.6225
WWW.TOWERPINKSTER.COM

**MECHANICAL**
**TOWER PINKSTER**
CONTACT: DENVER WESSELS
4 FULTON ST E #200
GRAND RAPIDS, MI 49503
P:616.456.9944
WWW.TOWERPINKSTER.COM

**ELECTRICAL**
**TOWER PINKSTER**
CONTACT: CONNOR NICKELSON
4 FULTON ST E #200
GRAND RAPIDS, MI 49503
P:616.456.9944
WWW.TOWERPINKSTER.COM

**PLUMBING**
**TOWER PINKSTER**
CONTACT: DENVER WESSELS
4 FULTON ST E #200
GRAND RAPIDS, MI 49503
P:616.456.9944
WWW.TOWERPINKSTER.COM

**AUDIO - VIDEO - LIGHTING - ACOUSTICS**
**LIVESPACE**
CONTACT: JOHN HENRY
4995 STARR ST SE
GRAND RAPIDS, MI 49546
P:564.572.8547
WWW.LIVESPACE.COM

**INFORMATION TECHNOLOGY**
**INTULSE**
CONTACT: CHRIS STIEB
131 FOXSHIRE DR
LANCASTER, PA 17601
P:717.790.5392
WWW.INTULSE.COM


| NO. | DESCRIPTION | ISSUE DATE |
|---|---|---|
| A | PROGRESS PLOT | 10.24.2025 |
| B | PROGRESS PLOT | 11.25.2025 |
| C | ISSUED FOR 100% DD | 2026.01.30 |
| D | PROGRESS PLOT | 2026.03.13 |
| E | ISSUED FOR PERMIT | 2026.03.23 |
| F | ISSUED FOR 95% CD | 2026.04.30 |

PROJECT NAME
TOWNE SOUTH CHURCH
2224 PEARTREE RD,
ELIZABETH CITY, NC 27909

CURRENT ISSUE
ISSUED FOR 95% CD
2026.04.30

SHEET NAME
ENLARGED WALL DETAILS

PROJECT NUMBER
25-623

SCALE
1 1/2" = 1'-0"

DRAWING NUMBER
A-560

4/30/2026 8:59:33 AM


COPYRIGHT 2024 RISEPOINTE ALL RIGHTS RESERVED
USE BY WRITTEN PERMISSION ONLY