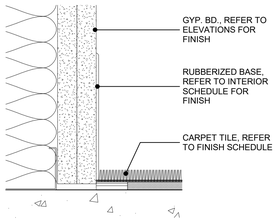

CARPET TO WALL BASE 6C
SCALE: 6" = 1'-0"

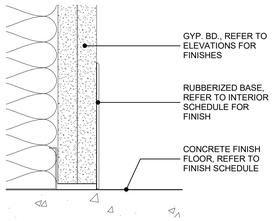

CONCRETE AT WALL BASE 5C
SCALE: 6" = 1'-0"

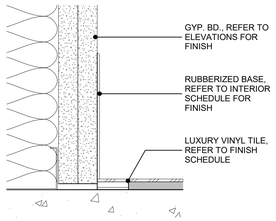

LVT AT WALL BASE 4C
SCALE: 6" = 1'-0"

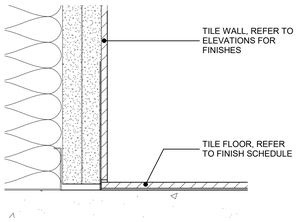

TILE TO TILE AT WALL BASE 3C
SCALE: 6" = 1'-0"

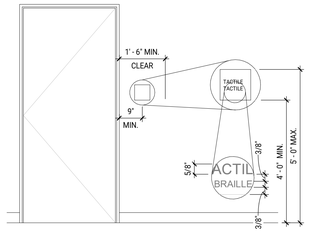

TYP. ROOM ID SIGNAGE 1C
SCALE: 1/2" = 1'-0"

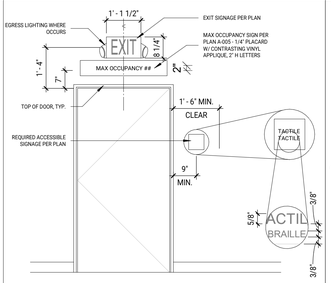

TYP. EGRESS SIGNAGE 0C
SCALE: 1/2" = 1'-0"

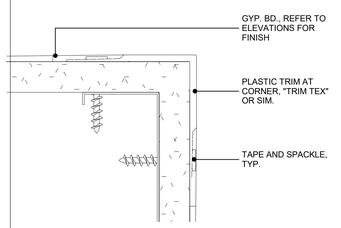

TYP. GYP WALL CORNER 6B
SCALE: 12" = 1'-0"

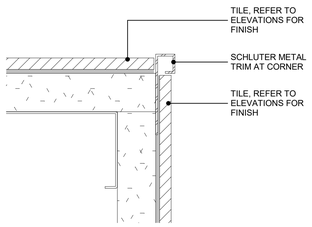

TYP. TILE WALL CORNER 5B
SCALE: 12" = 1'-0"

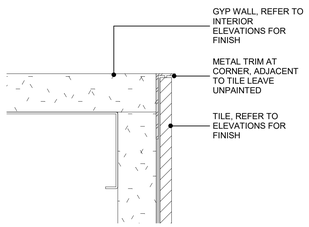

TYP. GYP WALL AT TILE CORNER 4B
SCALE: 12" = 1'-0"

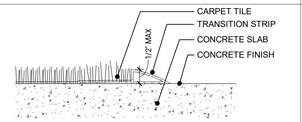

T-01: CONCRETE TO CARPET NTS

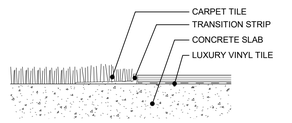

T-02: CARPET TO LVT NTS

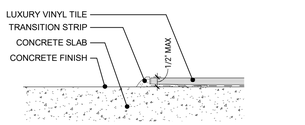

T-04: CONCRETE TO LVT NTS

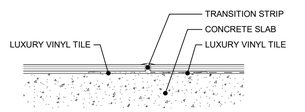

T-05: LVT TO LVT NTS

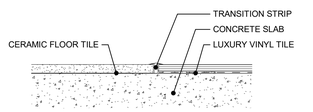

T-06: LVT TO FLOOR TILE NTS

FLOORING DETAILS 3A
SCALE: 3" = 1'-0"

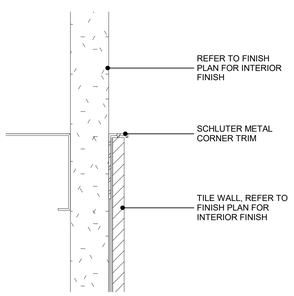

TYP. TILE EDGE DETAIL 6A
SCALE: 12" = 1'-0"

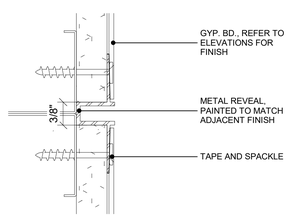

TYP. GYP WALL REVEAL 5A
SCALE: 12" = 1'-0"

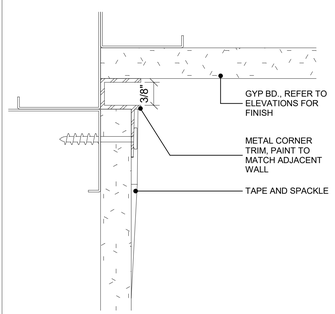

TYP. INT. GYP WALL DETAIL 4A
SCALE: 12" = 1'-0"

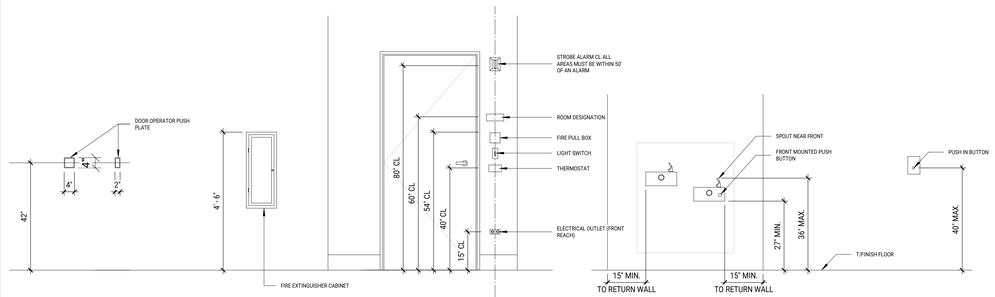

ADA PUSH PLATE OPERATORS | **FIRE EXTINGUISHER CABINET** | **TYPICAL MOUNTING HEIGHTS** | **DRINKING FOUNTAIN PARALLEL APPROACH** | **SOAP DISPENSER**

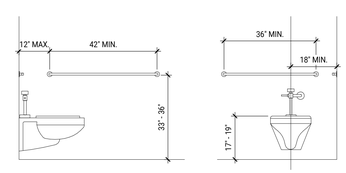

ADA GRAB BARS

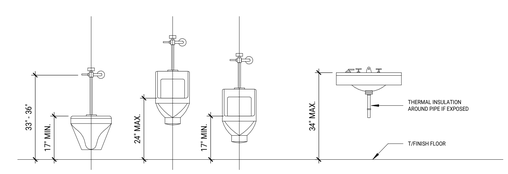

PLUMBING MOUNTING HEIGHTS

ADA MOUNTING HEIGHTS 0A
SCALE: 1/2" = 1'-0"

Risepointe
architecture • design • interiors
1520 WENDOVER ST
SEATTLE WA 98133
P: 425.917.9997

PROPOSED SITE IMPROVEMENTS FOR:
towneSouth CHURCH OF CHRIST
TOWNE SOUTH CHURCH
2224 PEARTREE RD.
ELIZABETH CITY, NC 27909

KEY PLAN

ARCHITECTURE
RISEPOINTE
CONTACT: CHRIS STRASSER
200 N HARRISON ST UNIT 101
ALGONQUIN, IL 60102
P:815.900.8067
WWW.RISEPOINTE.COM

GENERAL CONTRACTOR
A.R. CHESSON
CONTACT:CHRIS MORRIS
138 E RICH BLVD
ELIZABETH CITY, NC 27909
P:252.338.9171
WWW.ARCHESSON.COM

CIVIL ENGINEERING
EASTERN CAROLINA CONSTRUCTION
CONTACT: BRIANT ROBEY
154 US HWY 158 E
CAMDEN, NC 27921
P:252.621.3570
WWW.EASTERNCAROLINAENGINEERING.COM

STRUCTURAL
TOWER PINKSTER
CONTACT: BAILEY RAMLER
4 FULTON ST E #200
GRAND RAPIDS, MI 49503
P:616.794.6225
WWW.TOWERPINKSTER.COM

MECHANICAL
TOWER PINKSTER
CONTACT: DENVER WESSELS
4 FULTON ST E #200
GRAND RAPIDS, MI 49503
P:616.456.9944
WWW.TOWERPINKSTER.COM

ELECTRICAL
TOWER PINKSTER
CONTACT: CONNOR NICKELSON
4 FULTON ST E #200
GRAND RAPIDS, MI 49503
P:616.456.9944
WWW.TOWERPINKSTER.COM

PLUMBING
TOWER PINKSTER
CONTACT: DENVER WESSELS
4 FULTON ST E #200
GRAND RAPIDS, MI 49503
P:616.456.9944
WWW.TOWERPINKSTER.COM

AUDIO - VIDEO - LIGHTING - ACOUSTICS
LIVESPACE
CONTACT: JOHN HENRY
4995 STARR ST SE
GRAND RAPIDS, MI 49546
P:844.572.8547
WWW.LIVESPACE.COM

INFORMATION TECHNOLOGY
INTUILSE
CONTACT: CHRIS STIEB
111 IVONSHIRE DR
LANCASTER, PA 17601
P:717.790.5393
WWW.INTUILSE.COM

NO.	DESCRIPTION	ISSUE DATE
B	PROGRESS PLOT	11.25.2025
D	PROGRESS PLOT	2026.03.13
E	ISSUED FOR PERMIT	2026.03.23
F	ISSUED FOR 95% CD	2026.04.30

PROJECT NAME
TOWNE SOUTH CHURCH
2224 PEARTREE RD.
ELIZABETH CITY, NC 27909

CURRENT ISSUE
ISSUED FOR 95% CD
2026.04.30

SHEET NAME
INTERIOR FINISH DETAILS

PROJECT NUMBER
25-623

SCALE
As indicated

DRAWING NUMBER
A-610

PM: 2/12/2026 10:00:00 AM

COPYRIGHT 2024 RISEPOINTE ALL RIGHTS RESERVED
USE BY WRITTEN PERMISSION ONLY