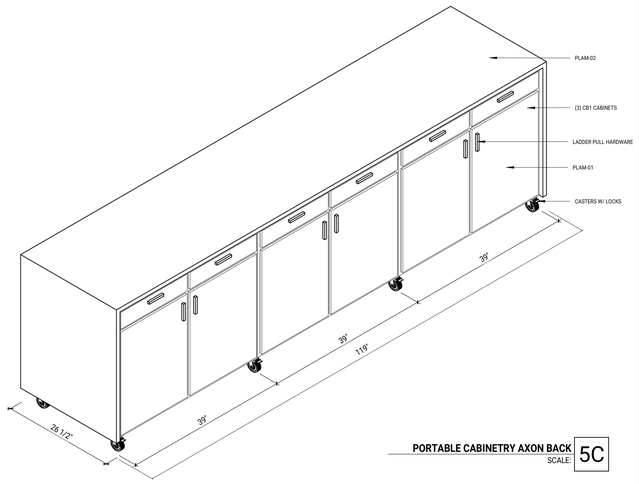

PORTABLE CABINETRY AXON BACK 5C
SCALE:

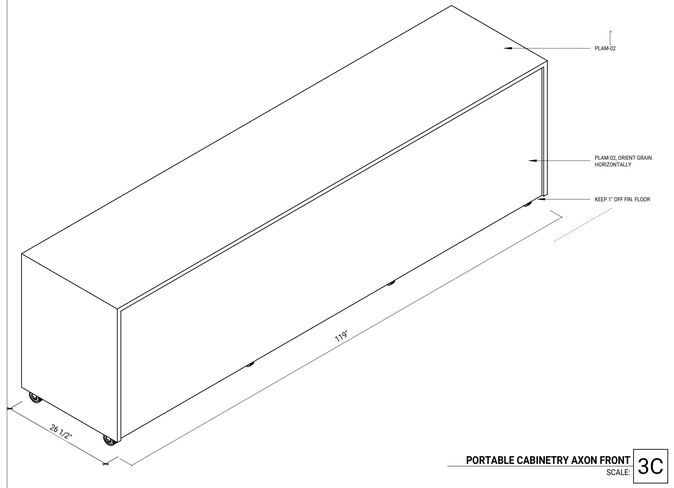

PORTABLE CABINETRY AXON FRONT 3C
SCALE:

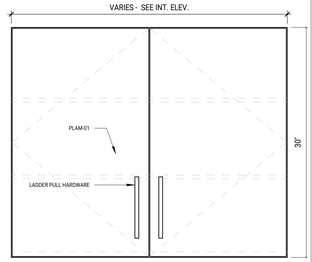

CB2 - WALL CABINET ELEVATION 2C
SCALE: 1 1/2" = 1'-0"

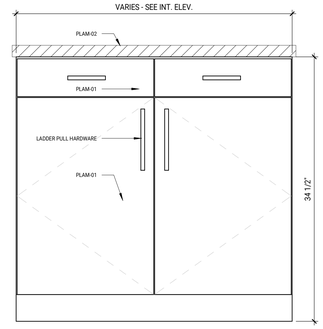

CB1 - 2 DRAWER CABINET ELEVATION 1C
SCALE: 1 1/2" = 1'-0"

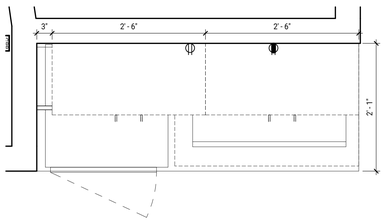

GREEN ROOM CABINETRY PLAN 5B
SCALE: 1" = 1'-0"

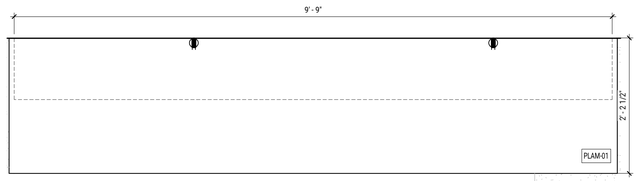

PORTABLE CABINETRY PLAN 3B
SCALE: 1" = 1'-0"

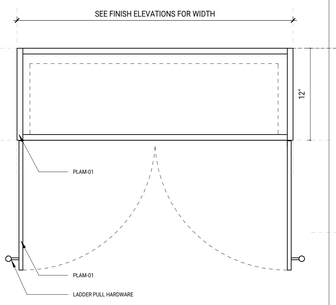

CB2 - WALL CABINET PLAN 2B
SCALE: 1 1/2" = 1'-0"

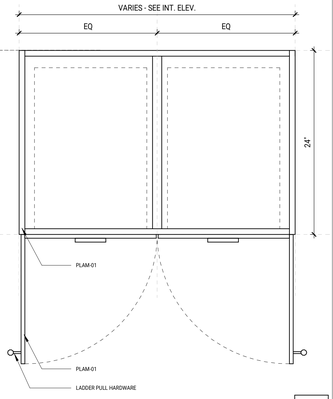

CB1 - 2 DRAWER CABINET PLAN 1B
SCALE: 1 1/2" = 1'-0"

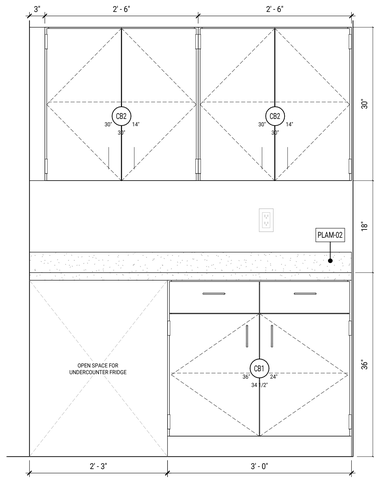

GREEN ROOM CABINETRY ELEVATION 5A
SCALE: 1" = 1'-0"

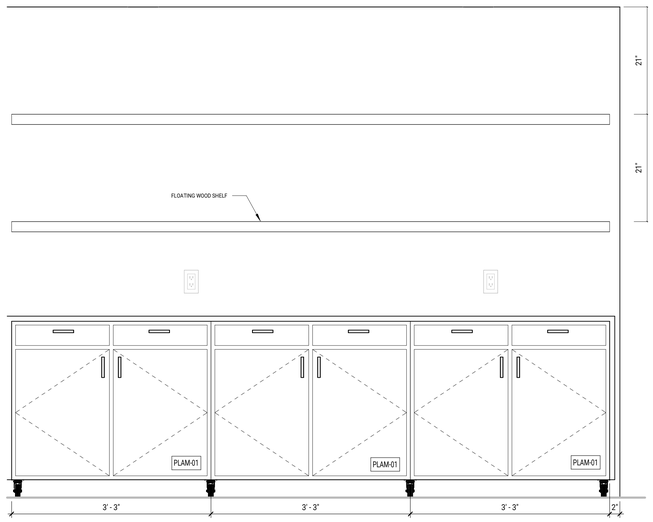

PORTABLE CABINETRY ELEVATION 3A
SCALE: 1" = 1'-0"

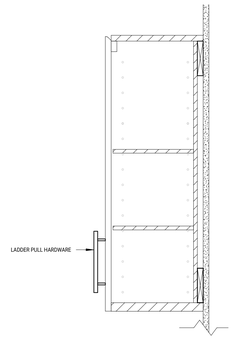

CB2 - WALL CABINET SECTION 2A
SCALE: 1 1/2" = 1'-0"

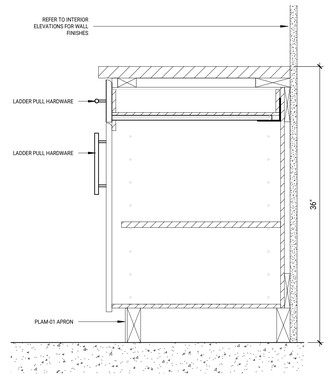

CB1 - 2 DRAWER CABINET SECTION 1A
SCALE: 1 1/2" = 1'-0"

risepointe
architecture • design • interiors
1420 FIFTH AVENUE
SEATTLE WA 98101
P: 1.425.957.5597

PROPOSED SITE IMPROVEMENTS FOR:

townSouth CHURCH & CHRISTIAN SCHOOL

TOWNE SOUTH CHURCH
2224 PEARTREE RD
ELIZABETH CITY, NC 27909

KEY PLAN

ARCHITECTURE
RISEPOINTE
CONTACT: CHRIS STRASSER
200 N HARRISON ST UNIT 101
ALGONQUIN, IL 60102
P:815.900.8067
WWW.RISEPOINTE.COM

GENERAL CONTRACTOR
A.R. CHESSON
CONTACT:CHRIS MORRIS
138 E RICH BLVD
ELIZABETH CITY, NC 27909
P:252.338.9177
WWW.ARCHESSON.COM

CIVIL ENGINEERING
EASTERN CAROLINA CONSTRUCTION
CONTACT: BRIANT ROBEY
154 US HWY 158 E
CAMDEN, NC 27921
P:252.621.3570
WWW.EASTERNCAROLINAENGINEERING.COM

STRUCTURAL
TOWER PINKSTER
CONTACT: BAILEY RAMLER
4 FULTON ST E #200
GRAND RAPIDS, MI 49503
P:616.794.6225
WWW.TOWERPINKSTER.COM

MECHANICAL
TOWER PINKSTER
CONTACT: DENVER WESSELS
4 FULTON ST E #200
GRAND RAPIDS, MI 49503
P:616.456.9944
WWW.TOWERPINKSTER.COM

ELECTRICAL
TOWER PINKSTER
CONTACT: CONNOR NICKELSON
4 FULTON ST E #200
GRAND RAPIDS, MI 49503
P:616.456.9944
WWW.TOWERPINKSTER.COM

PLUMBING
TOWER PINKSTER
CONTACT: DENVER WESSELS
4 FULTON ST E #200
GRAND RAPIDS, MI 49503
P:616.456.9944
WWW.TOWERPINKSTER.COM

AUDIO - VIDEO - LIGHTING - ACOUSTICS
LIVESPACE
CONTACT: JOHN HENRY
4995 STARR ST SE
GRAND RAPIDS, MI 49546
P:844.572.8547
WWW.LIVESPACE.COM

INFORMATION TECHNOLOGY
INTILISE
CONTACT: CHRIS STIEB
131 FOXSHIRE DR
LANCASTER, PA 17601
P:717.790.5392
WWW.INTILISE.COM

NO.	DESCRIPTION	ISSUE DATE
B	PROGRESS PLOT	11.25.2025
D	PROGRESS PLOT	2026.03.13
E	ISSUED FOR PERMIT	2026.03.23
F	ISSUED FOR 95% CD	2026.04.30

PROJECT NAME
TOWNE SOUTH CHURCH
2224 PEARTREE RD,
ELIZABETH CITY, NC 27909

CURRENT ISSUE
ISSUED FOR 95% CD
2026.04.30

SHEET NAME
TYPICAL CASEWORK DETAILS

PROJECT NUMBER
25-623

SCALE
As indicated

DRAWING NUMBER
A-620

4/30/2026 8:24:45 AM

COPYRIGHT 2024 RISEPOINTE ALL RIGHTS RESERVED
USE BY WRITTEN PERMISSION ONLY