ROOF FRAMING NOTES

1. FIELD VERIFY ALL DIMENSIONS AND ELEVATIONS PRIOR TO ORDERING MATERIALS AND STARTING CONSTRUCTION.
2. ELEVATION SLAB ON GRADE = 100'-0" UNO.
3. ROOF DECK: 1 1/2" - 20 GAGE TYPE B PAINTED DECK.
4. NOT USED.
5. NOT USED.
6. SEE S-001 FOR STRUCTURAL NOTES.
7. NOT USED.
8. COORDINATE SIZE AND LOCATION OF ROOF OPENINGS WITH HVAC CONTRACTOR.
9. SEE S-401 FOR TYPICAL FRAMING DETAILS.

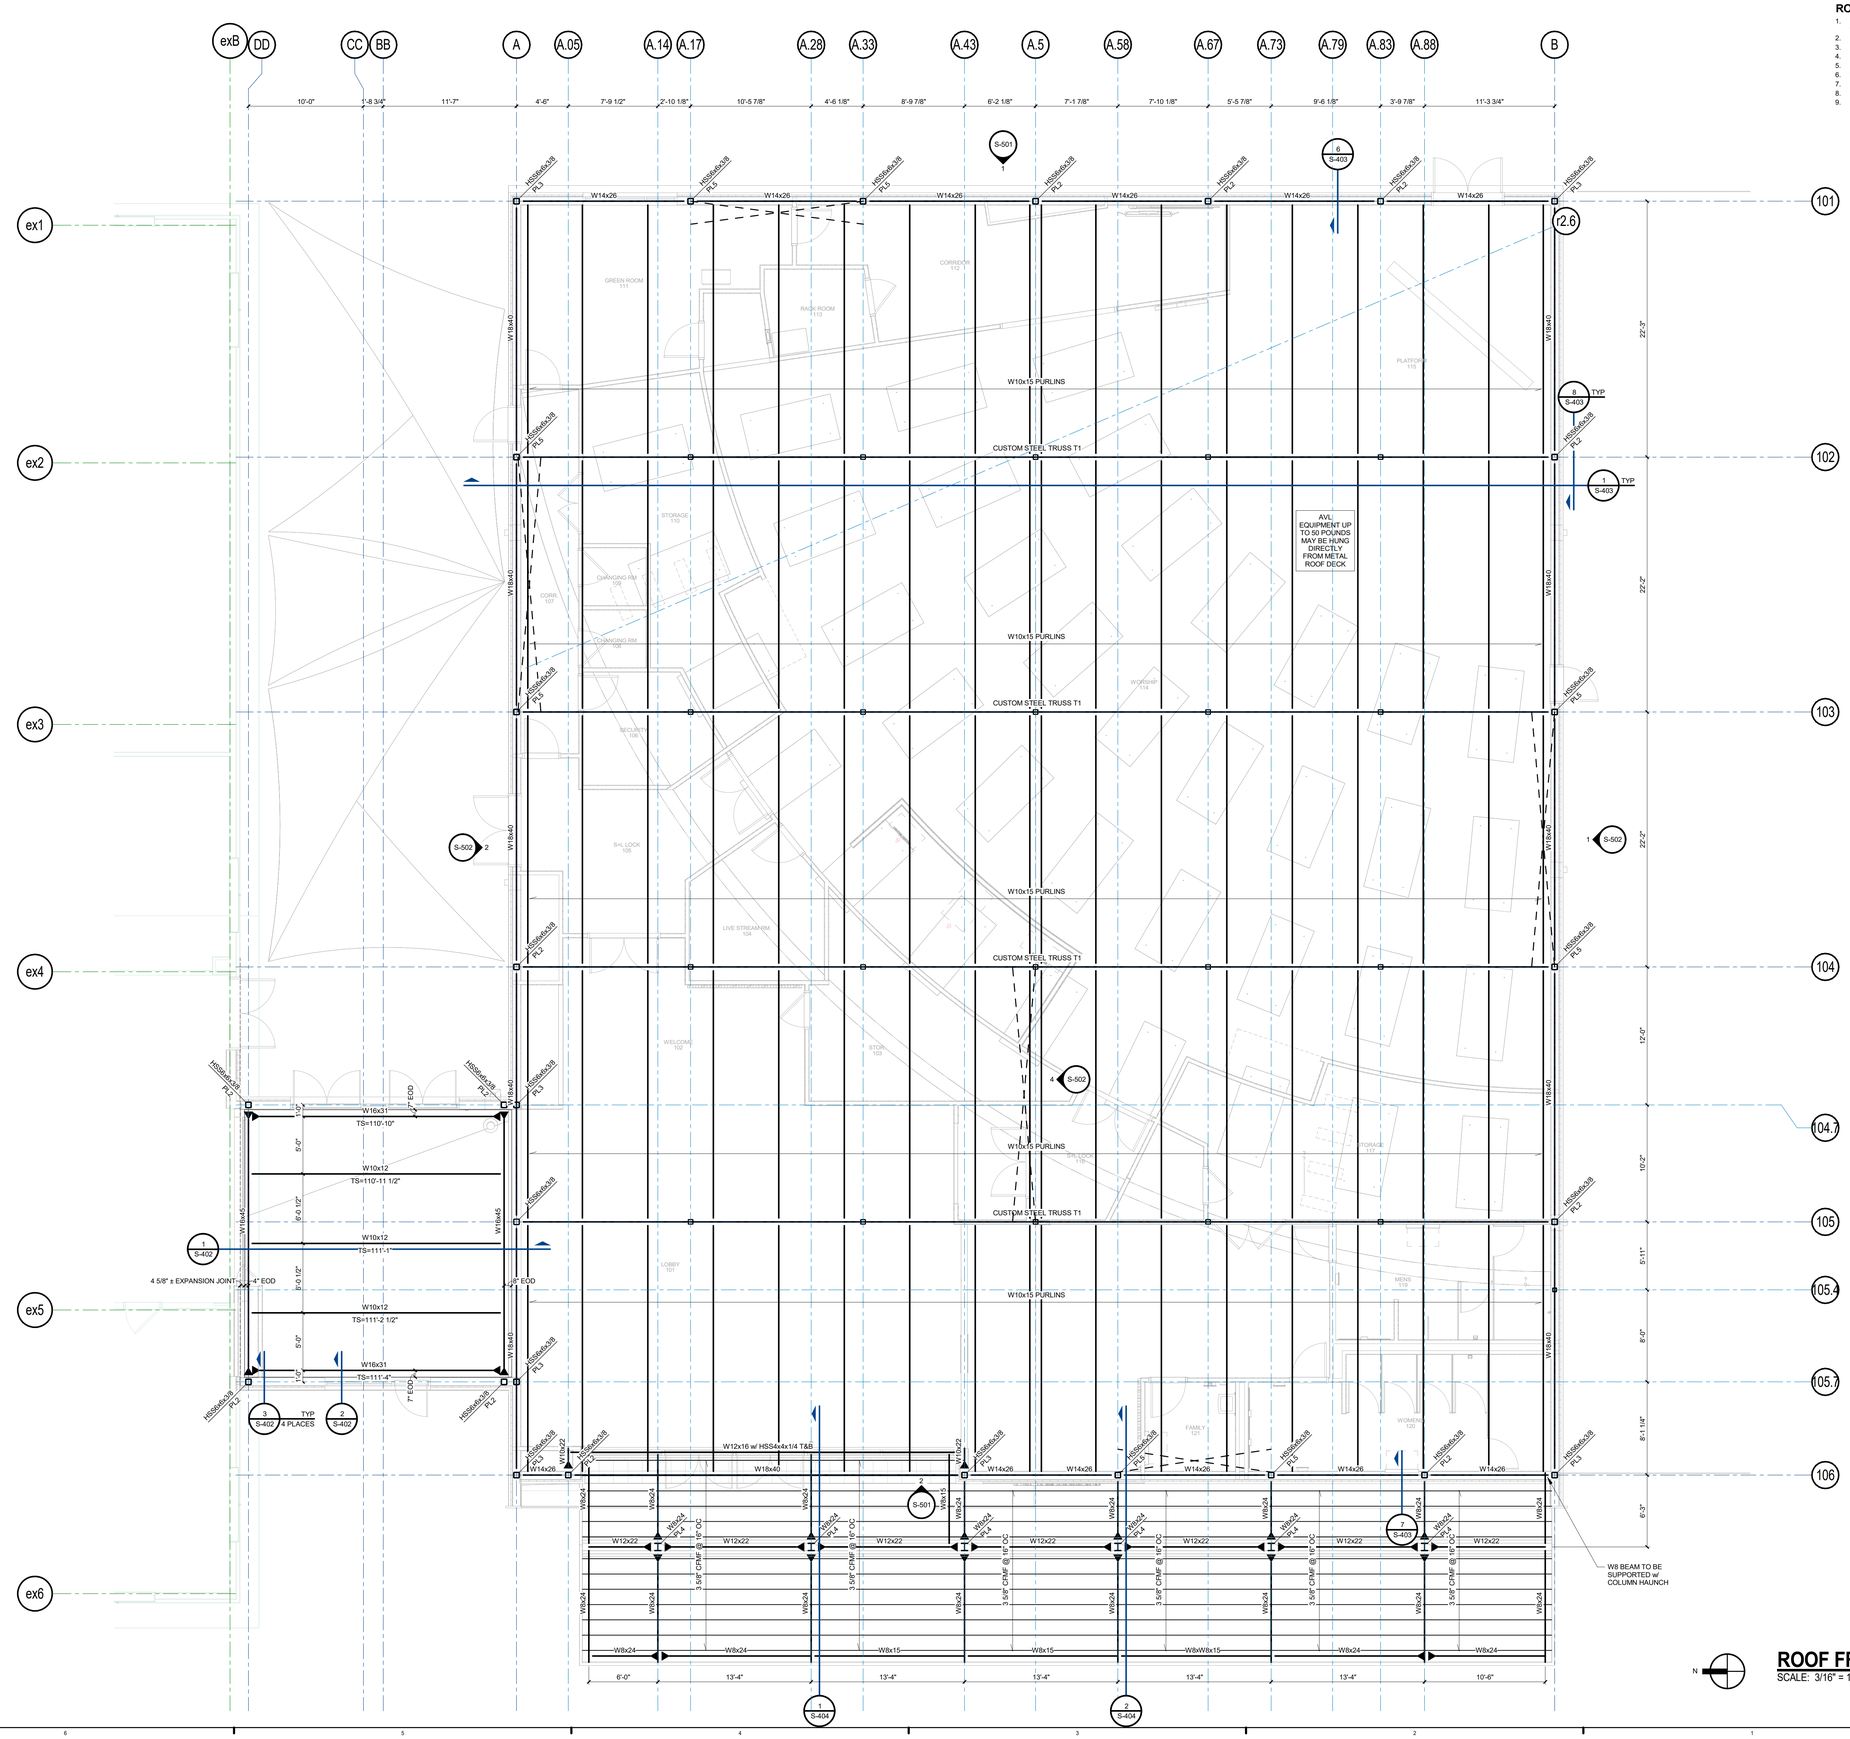

ROOF FRAMING PLAN

SCALE: 3/16" = 1'-0"

TowerPinkster
Architecture · Engineering · Interiors

Risepointe
architecture • design • interiors
1 STANWIX STREET
SEATTLE, WA 98121
P: 206.467.5597

PROPOSED SITE IMPROVEMENTS FOR:
towneSouth CHURCH
TOWNE SOUTH CHURCH
2224 PEARTREE RD.
ELIZABETH CITY, NC 27909

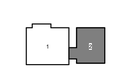

KEY PLAN

ARCHITECTURE
RISEPOINTE
CONTACT: CHRIS STRASSER
200 N HARRISON ST UNIT 101
ALGONQUIN, IL 60102
P:815.900.8057
WWW.RISEPOINTE.COM

GENERAL CONTRACTOR
A.R. CHESSON
CONTACT:CHRIS MORRIS
126 E RICH BLVD
ELIZABETH CITY, NC 27909
P:252.338.6171
WWW.ARCHESSON.COM

CIVIL ENGINEERING
EASTERN CAROLINA CONSTRUCTION
CONTACT: BRANT ROBEY
154 US HWY 158 E
SHARESON, NC 27921
P:252.621.3672
WWW.EASTERNCAROLINAENGINEERING.COM

STRUCTURAL
TOWER PINKSTER
CONTACT: BAILEY RAMLER
4 FULTON ST E #200
GRAND RAPIDS, MI 49503
P:616.794.6225
WWW.TOWERPINKSTER.COM

MECHANICAL
TOWER PINKSTER
CONTACT: DENVER WESSELS
4 FULTON ST E #200
GRAND RAPIDS, MI 49503
P:616.456.9944
WWW.TOWERPINKSTER.COM

ELECTRICAL
TOWER PINKSTER
CONTACT: CONNOR NICKELSON
4 FULTON ST E #200
GRAND RAPIDS, MI 49503
P:616.456.9944
WWW.TOWERPINKSTER.COM

PLUMBING
TOWER PINKSTER
CONTACT: DENVER WESSELS
4 FULTON ST E #200
GRAND RAPIDS, MI 49503
P:616.456.9944
WWW.TOWERPINKSTER.COM

AUDIO - VIDEO - LIGHTING - ACOUSTICS
LIVESPACE
CONTACT: JOHN HENRY
4995 STARR ST SE
GRAND RAPIDS, MI 49546
P:844.572.8547
WWW.LIVESPACE.COM

INFORMATION TECHNOLOGY
INTULSE
CONTACT: CHRIS STIEB
131 FOXSHIRE DR
LANCASTER, PA 17601
P:717.790.5392
WWW.INTULSE.COM

NO.	DESCRIPTION	ISSUE DATE
A	ISSUED FOR PERMIT	2026.03.23
B	ISSUED FOR 95% CD	2026.04.30

PROJECT NAME
TOWNE SOUTH CHURCH
2224 PEARTREE RD.
ELIZABETH CITY, NC 27909

CURRENT ISSUE
ISSUED FOR 95% CD
2026.04.30

SHEET NAME
ROOF FRAMING PLAN

PROJECT NUMBER 25-623

SCALE 3/16" = 1'-0"

DRAWING NUMBER
S-201

4/30/2026 10:38:31 AM

COPYRIGHT 2024 RISEPOINTE ALL RIGHTS RESERVED
USE BY WRITTEN PERMISSION ONLY