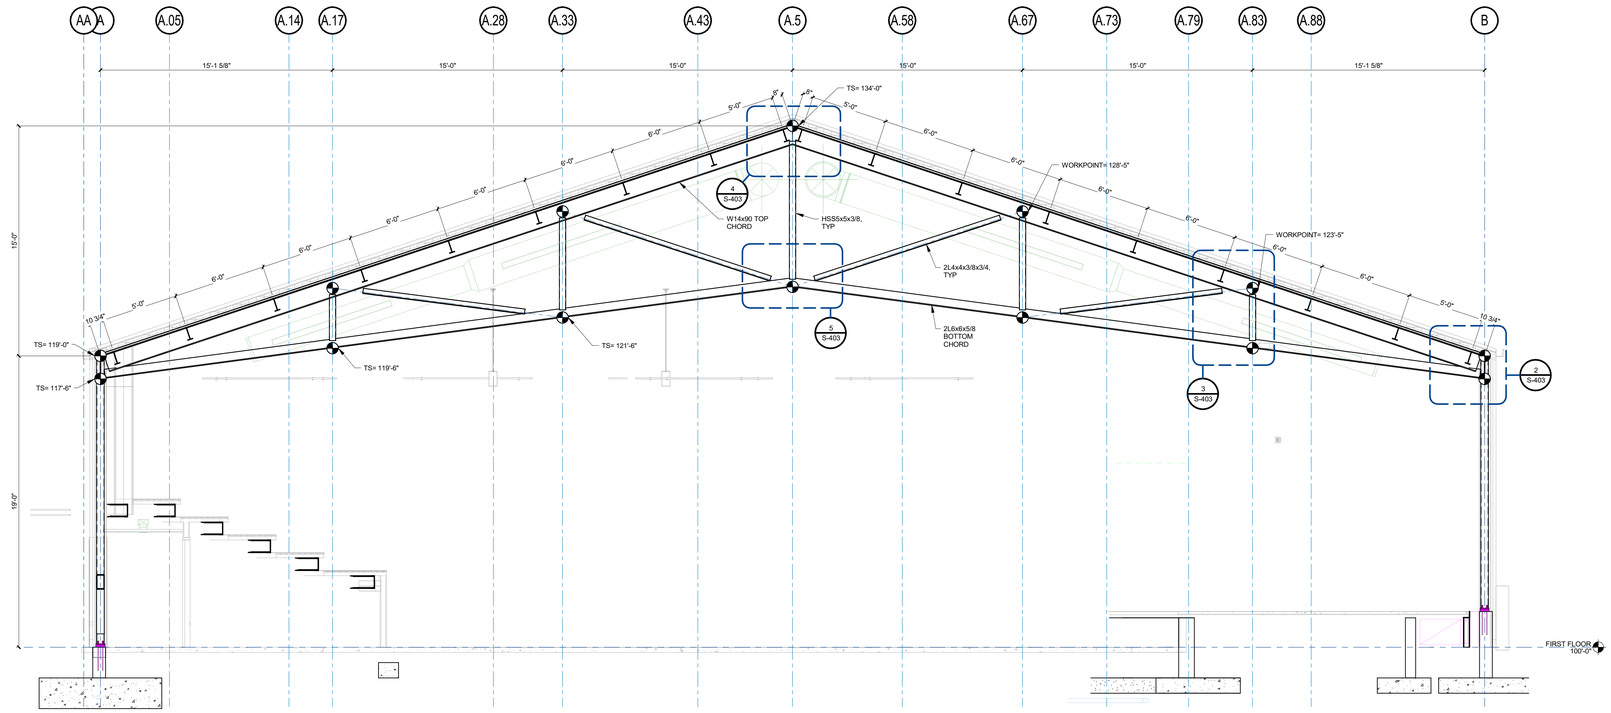

1 S-403 **CUSTOM ROOF TRUSS T1**
1/4" = 1'-0"

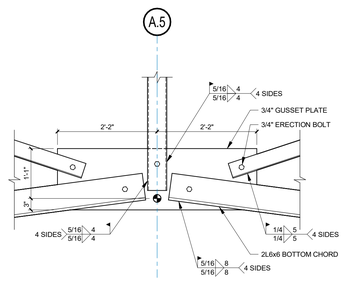

5 S-403 **TRUSS CONNECTION DETAIL D**
3/4" = 1'-0"

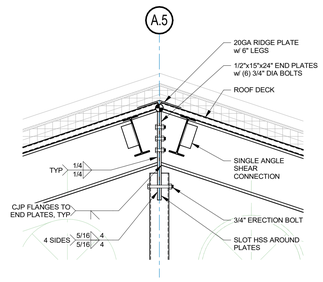

4 S-403 **TRUSS CONNECTION DETAIL C**
3/4" = 1'-0"

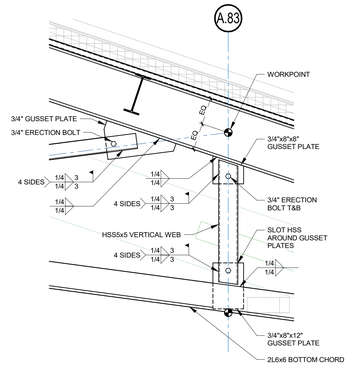

3 S-403 **TRUSS CONNECTION DETAIL B**
3/4" = 1'-0"

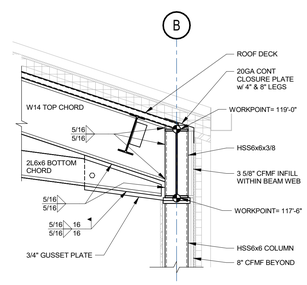

2 S-403 **TRUSS CONNECTION DETAIL A**
3/4" = 1'-0"

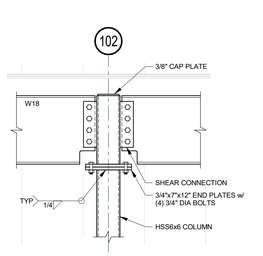

8 S-403 **TRUSS CONNECTION DETAIL E**
3/4" = 1'-0"

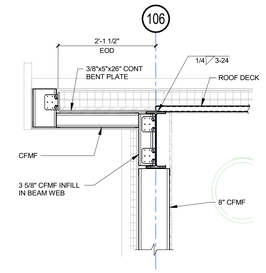

7 S-403 **EDGE OF HIGH ROOF - WEST**
3/4" = 1'-0"

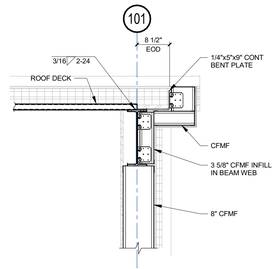

6 S-403 **EDGE OF HIGH ROOF - EAST**
3/4" = 1'-0"

TowerPinkster
Architecture · Engineering · Interiors

Risepointe
architecture • design • interiors
STRAWBERRY SQUARE
SEATTLE WA 98057
P: 2 2 4 5 9 7 5 5 9 7

PROPOSED SITE IMPROVEMENTS FOR:
townesouth CHURCH
TOWNE SOUTH CHURCH
2224 PEARTREE RD.
ELIZABETH CITY, NC 27909

KEY PLAN

ARCHITECTURE
RISEPOINTE
CONTACT: CHRIS STRASSER
200 N HARRISON ST UNIT 101
ALGONQUIN, IL 60102
P:815.900.8057
WWW.RISEPOINTE.COM

GENERAL CONTRACTOR
A.R. CHESSON
CONTACT:CHRIS MORRIS
136 E RICH BLVD
ELIZABETH CITY, NC 27909
P:252.338.9171
WWW.ARCHESSON.COM

CIVIL ENGINEERING
EASTERN CAROLINA CONSTRUCTION
CONTACT: BRIANT ROBEY
134 US HWY 158 E
SKYLAKE, NC 27921
P:252.621.3507
WWW.EASTERNCAROLINAENGINEERING.COM

STRUCTURAL
TOWER PINKSTER
CONTACT: BAILEY RAMLER
4 FULTON ST E #200
GRAND RAPIDS, MI 49503
P:616.794.6225
WWW.TOWERPINKSTER.COM

MECHANICAL
TOWER PINKSTER
CONTACT: DENVER WESSELS
4 FULTON ST E #200
GRAND RAPIDS, MI 49503
P:616.456.9944
WWW.TOWERPINKSTER.COM

ELECTRICAL
TOWER PINKSTER
CONTACT: CONNOR NICKELSON
4 FULTON ST E #200
GRAND RAPIDS, MI 49503
P:616.456.9944
WWW.TOWERPINKSTER.COM

PLUMBING
TOWER PINKSTER
CONTACT: DENVER WESSELS
4 FULTON ST E #200
GRAND RAPIDS, MI 49503
P:616.456.9944
WWW.TOWERPINKSTER.COM

AUDIO - VIDEO - LIGHTING - ACOUSTICS
LIVESPACE
CONTACT: JOHN HENRY
466 STAHR ST SE
GRAND RAPIDS, MI 49546
P:844.572.8547
WWW.LIVESPACE.COM

INFORMATION TECHNOLOGY
INTULSE
CONTACT: CHRIS STIEB
131 FOXSHIRE DR.
LANCASTER, PA 17601
P:717.790.0302
WWW.INTULSE.COM

NO.	DESCRIPTION	ISSUE DATE
A	ISSUED FOR PERMIT	2026.03.23
B	ISSUED FOR 95% CD	2026.04.30

PROJECT NAME
TOWNE SOUTH CHURCH
2224 PEARTREE RD,
ELIZABETH CITY, NC 27909

CURRENT ISSUE
ISSUED FOR 95% CD
2026.04.30

SHEET NAME
FRAMING DETAILS

PROJECT NUMBER 25-623

SCALE As indicated

DRAWING NUMBER
S-403

COPYRIGHT 2024 RISEPOINTE, ALL RIGHTS RESERVED
USE BY WRITTEN PERMISSION ONLY