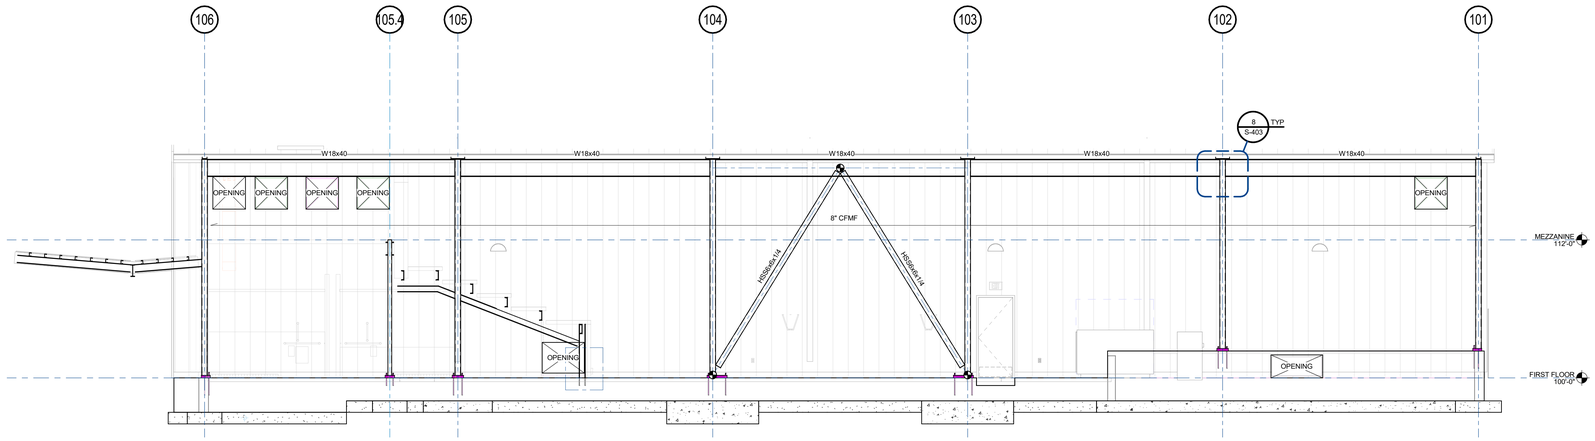

1 S-502 **EAST FRAMING ELEVATION**
3/16" = 1'-0"

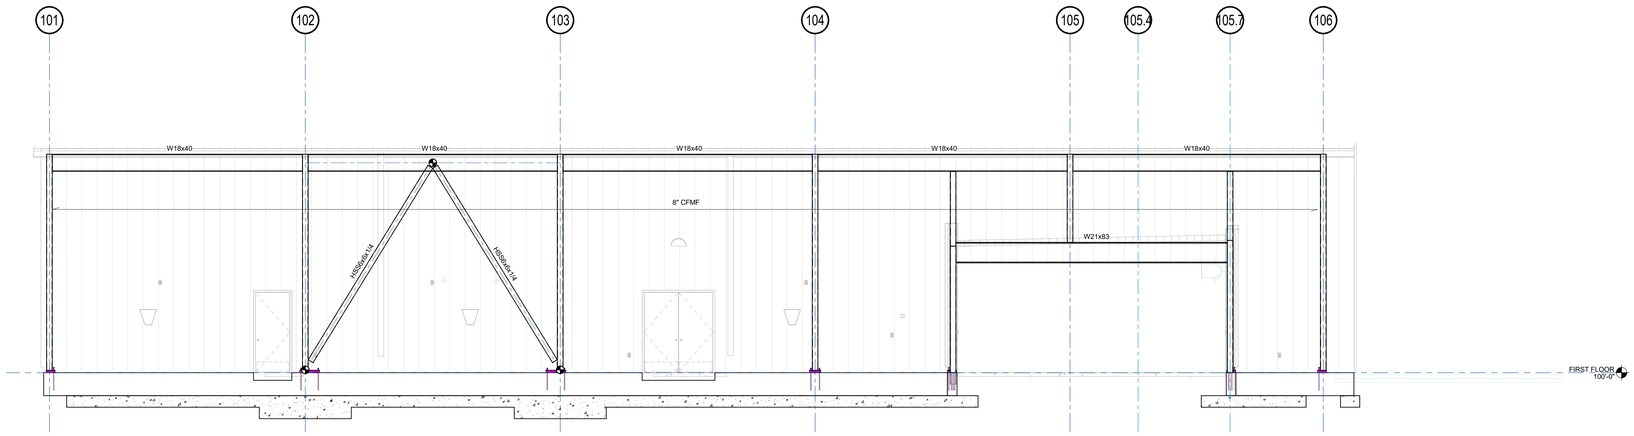

2 S-502 **WEST FRAMING ELEVATION**
3/16" = 1'-0"

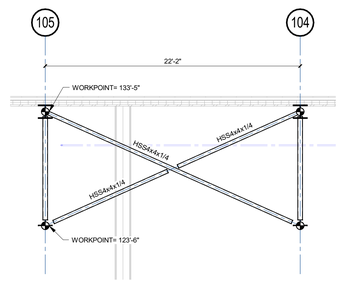

4 S-502 **ROOF TRUSS BRIDGING**
3/16" = 1'-0"

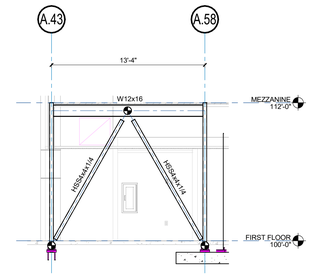

3 S-502 **MEZZANINE BRACED FRAME**
3/16" = 1'-0"

TowerPinkster
Architecture · Engineering · Interiors

Risepointe
architecture • design • interiors
STRAWBERRY SQUARE
SEATTLE, WA 98104
P: 212.697.5597

PROPOSED SITE IMPROVEMENTS FOR:
townesouth CHURCH OF CHRIST
TOWNE SOUTH CHURCH
2224 PEARTREE RD.
ELIZABETH CITY, NC 27909

KEY PLAN

ARCHITECTURE
RISEPOINTE
CONTACT: CHRIS STRASSER
200 N HARRISON ST UNIT 101
ALGONQUIN, IL 60102
P:815.900.8067
WWW.RISEPOINTE.COM

GENERAL CONTRACTOR
A.R. CHESSON
CONTACT:CHRIS MORRIS
126 E RICH BLVD
ELIZABETH CITY, NC 27909
P:252.338.9171
WWW.ARCHESSON.COM

CIVIL ENGINEERING
EASTERN CAROLINA CONSTRUCTION
CONTACT: BRIANT ROBEY
134 US HWY 158 E
EDENTON, NC 27932
P:252.621.3572
WWW.EASTERNCAROLINAENGINEERING.COM

STRUCTURAL
TOWER PINKSTER
CONTACT: BAILEY RAMLER
4 FULTON ST E #200
GRAND RAPIDS, MI 49503
P:616.794.6225
WWW.TOWERPINKSTER.COM

MECHANICAL
TOWER PINKSTER
CONTACT: DENVER WESSELS
4 FULTON ST E #200
GRAND RAPIDS, MI 49503
P:616.456.9944
WWW.TOWERPINKSTER.COM

ELECTRICAL
TOWER PINKSTER
CONTACT: CONNOR NICKELSON
4 FULTON ST E #200
GRAND RAPIDS, MI 49503
P:616.456.9944
WWW.TOWERPINKSTER.COM

PLUMBING
TOWER PINKSTER
CONTACT: DENVER WESSELS
4 FULTON ST E #200
GRAND RAPIDS, MI 49503
P:616.456.9944
WWW.TOWERPINKSTER.COM

AUDIO - VIDEO - LIGHTING - ACOUSTICS
LIVESPACE
CONTACT: JOHN HENRY
4985 STARR ST SE
GRAND RAPIDS, MI 49546
P:844.572.8547
WWW.LIVESPACE.COM

INFORMATION TECHNOLOGY
INTULSE
CONTACT: CHRIS STIEB
131 FOXSHIRE DR
LANCASTER, PA 17601
P:717.790.5382
WWW.INTULSE.COM

NO.	DESCRIPTION	ISSUE DATE
A	ISSUED FOR PERMIT	2026.03.23
B	ISSUED FOR 95% CD	2026.04.30

PROJECT NAME
TOWNE SOUTH CHURCH
2224 PEARTREE RD,
ELIZABETH CITY, NC 27909

CURRENT ISSUE
ISSUED FOR 95% CD
2026.04.30

SHEET NAME
FRAMING ELEVATIONS

PROJECT NUMBER
25-623

SCALE
3/16" = 1'-0"

DRAWING NUMBER
S-502

4/30/2026 10:36:10 AM

COPYRIGHT 2024 RISEPOINTE ALL RIGHTS RESERVED
USE BY WRITTEN PERMISSION ONLY