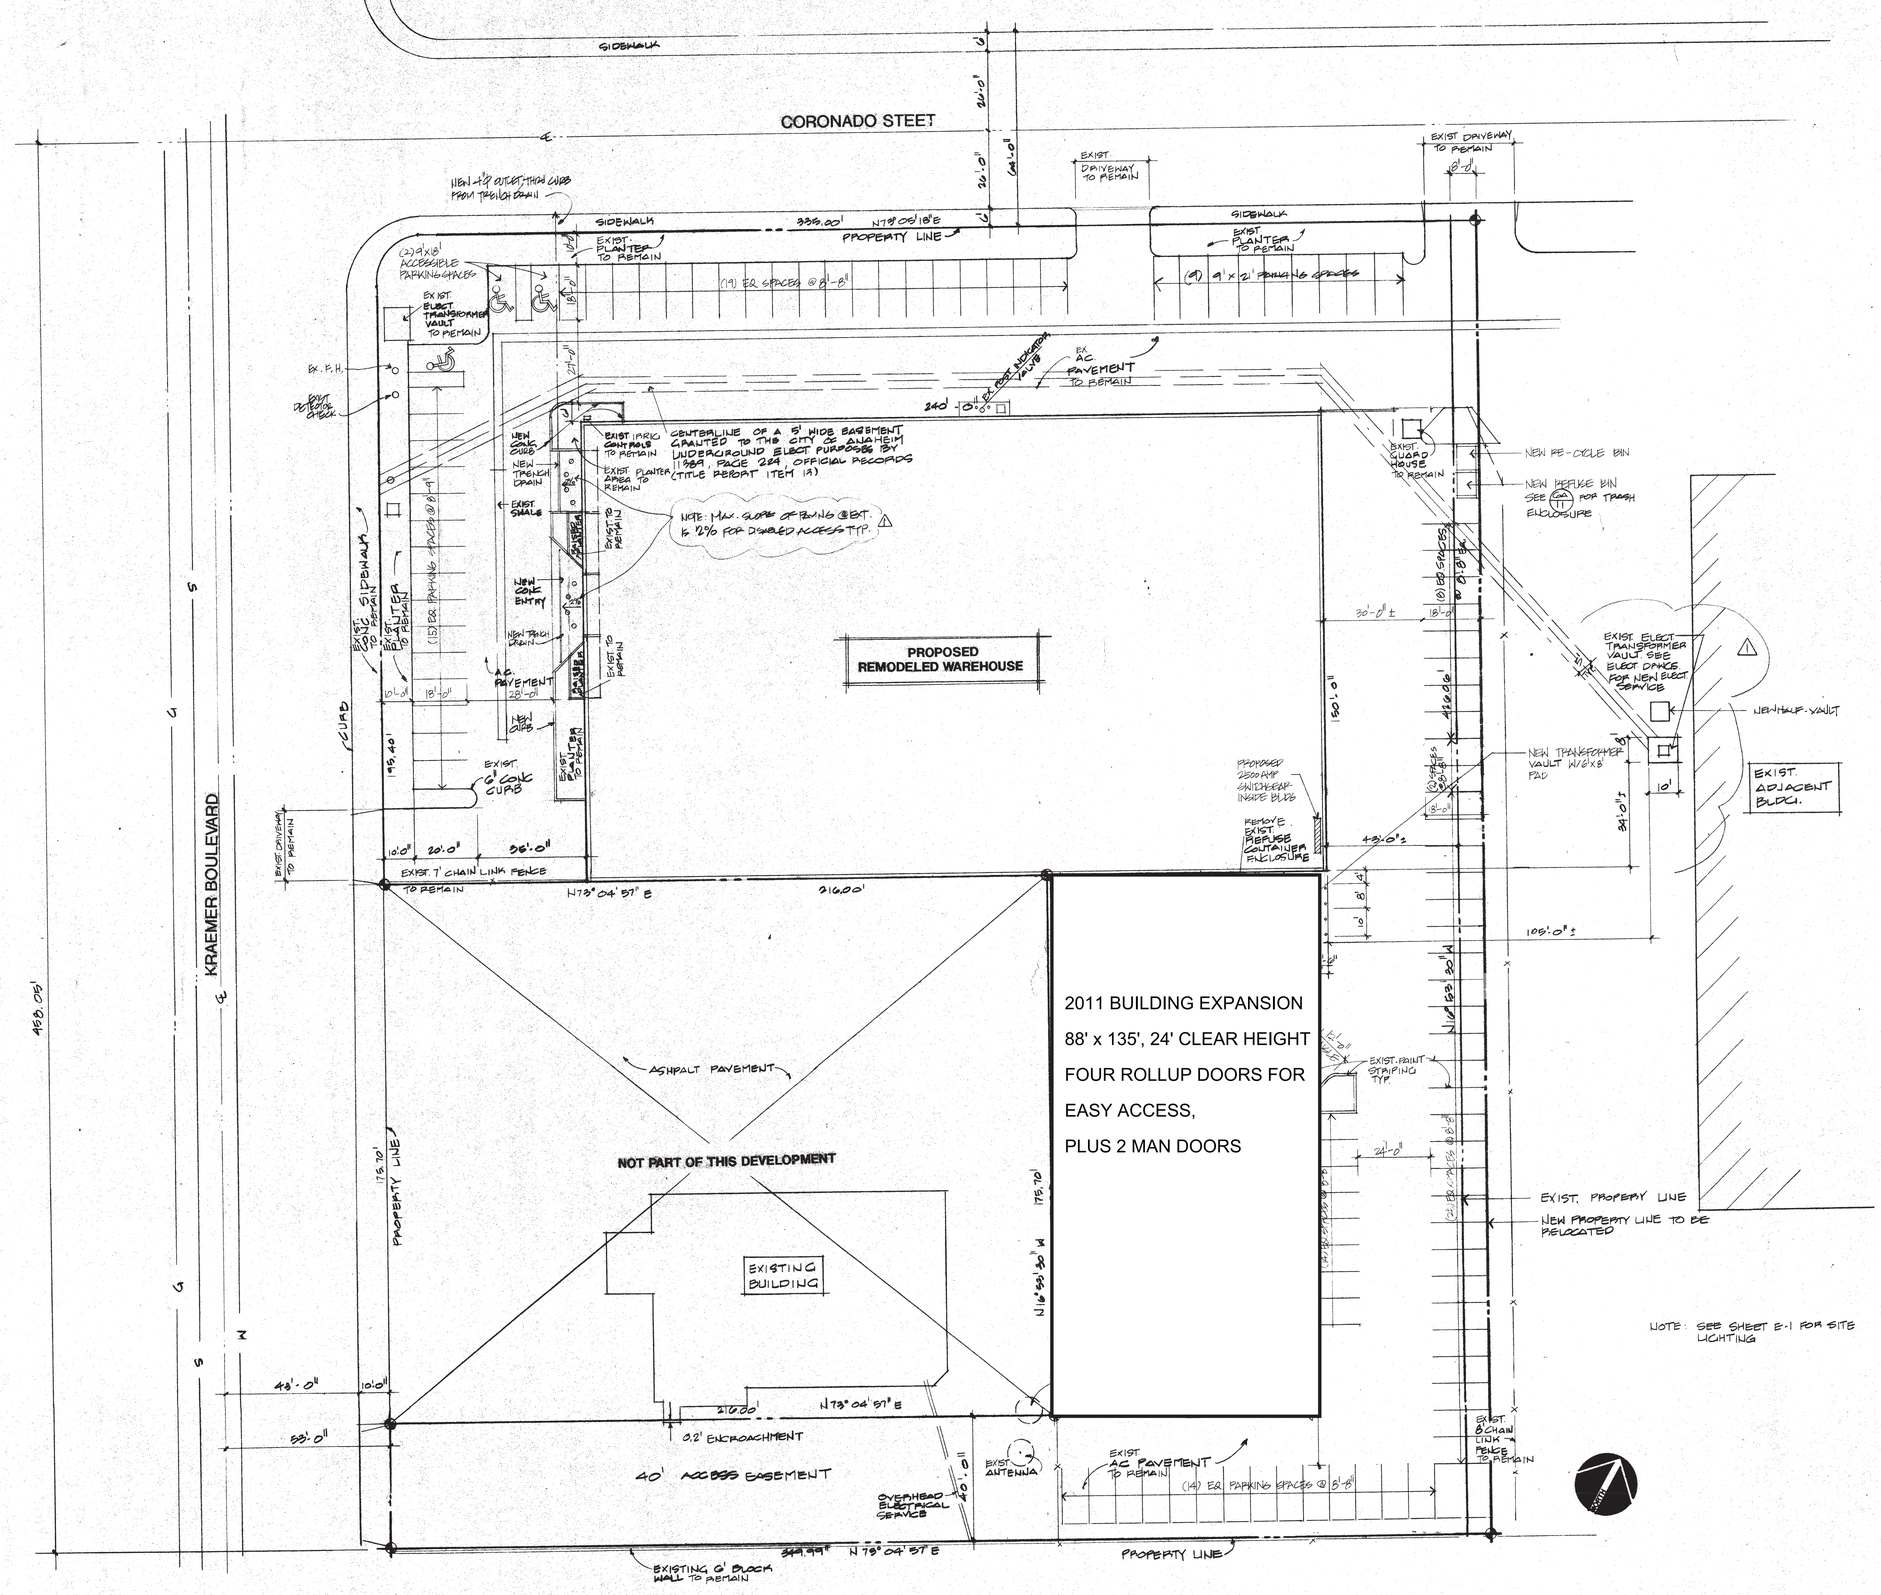

SITE PLAN

SCALE 1"=20'-0"

SEP 23 1992

NOT FOR CONSTRUCTION

REVISIONS
1 PER BLDG DEPT 7.30.92
2
3
4
5
6

PHASE
- Predesign Services
- Schematic Design
- Design Development
- Construction Docs
- Contract Administration
- Construction Phase
- Field Drawings

COPYRIGHT
This document is owned and is the sole and exclusive property of Blair Ballard Architects and is supplied to the client in accordance to the Architect Owner Agreement. Federal law prohibits the reproductive display sale or other disposition of this document without the written approval of Blair Ballard Architect

CONSULTANT
ARCHITECT
BB·A blair ballard architects
BLAIR BALLARD ARCHITECTS • 1590 SOUTH COAST HIGHWAY • SUITE 18 • LAGUNA BEACH • CALIFORNIA • 714-494-8093 • FAX 714-494-2772

PROJECT NAME
A REMODEL FOR:
WESTCOAST PERFORMANCE PRODUCTS U.S.A., INC.
1190 KRAEMER BOULEVARD
ANAHEIM, CA

FILE
- JOB NO.
- FILE NO.

TITLE
SITE PLAN

SHEET
2