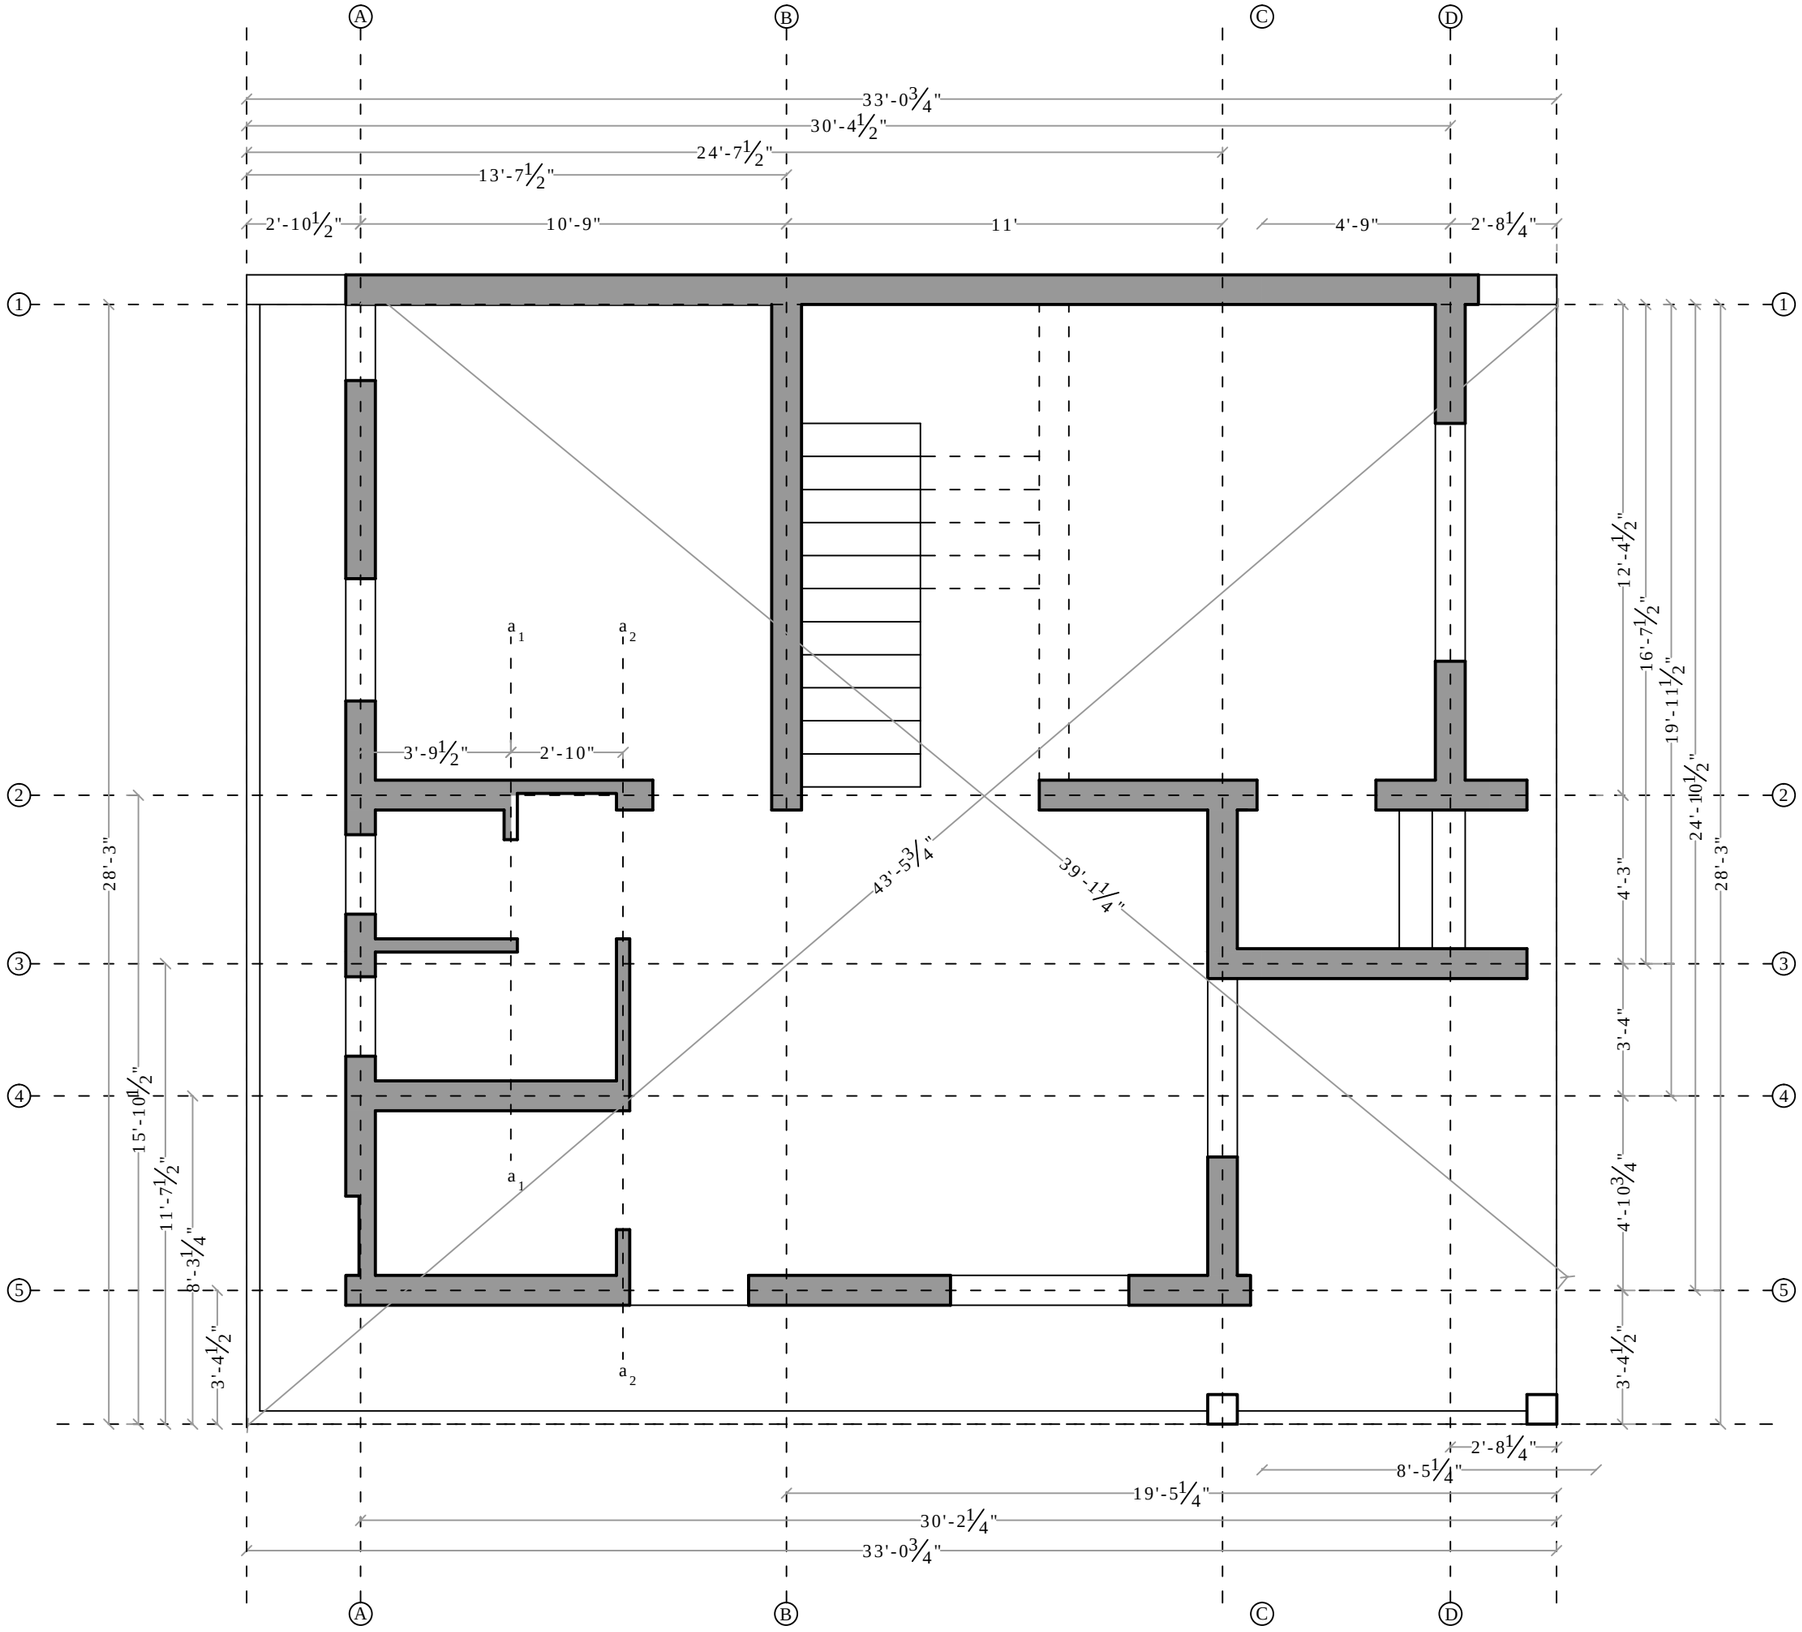

SQUAREFEET
ARCHITECT & INTERIOR

RADHIKA CONSULTANCY,NEAR DHANLAXMI TOWER,INDIRA STATUE,LAMBHVELROAD,ANAND-380001
MO:9925235527(MAHESH BHAI)
9725380887(ASHISH BARIA)

PROJECT: ASHOKBHAI'S RESIDENTIAL PROJECT AT SISVA,BORSAD.

CENTERLINE LAYOUT

DRAWING NO: 6

REVISED NO: 1

SCALE: FEET TO SCALE

DESIGN BY: ASHISH BARIA

CHAKED BY: MAHESH PATEL

DATE: 27th APRIL 2017

N S

NOTE: 872 sq.f.