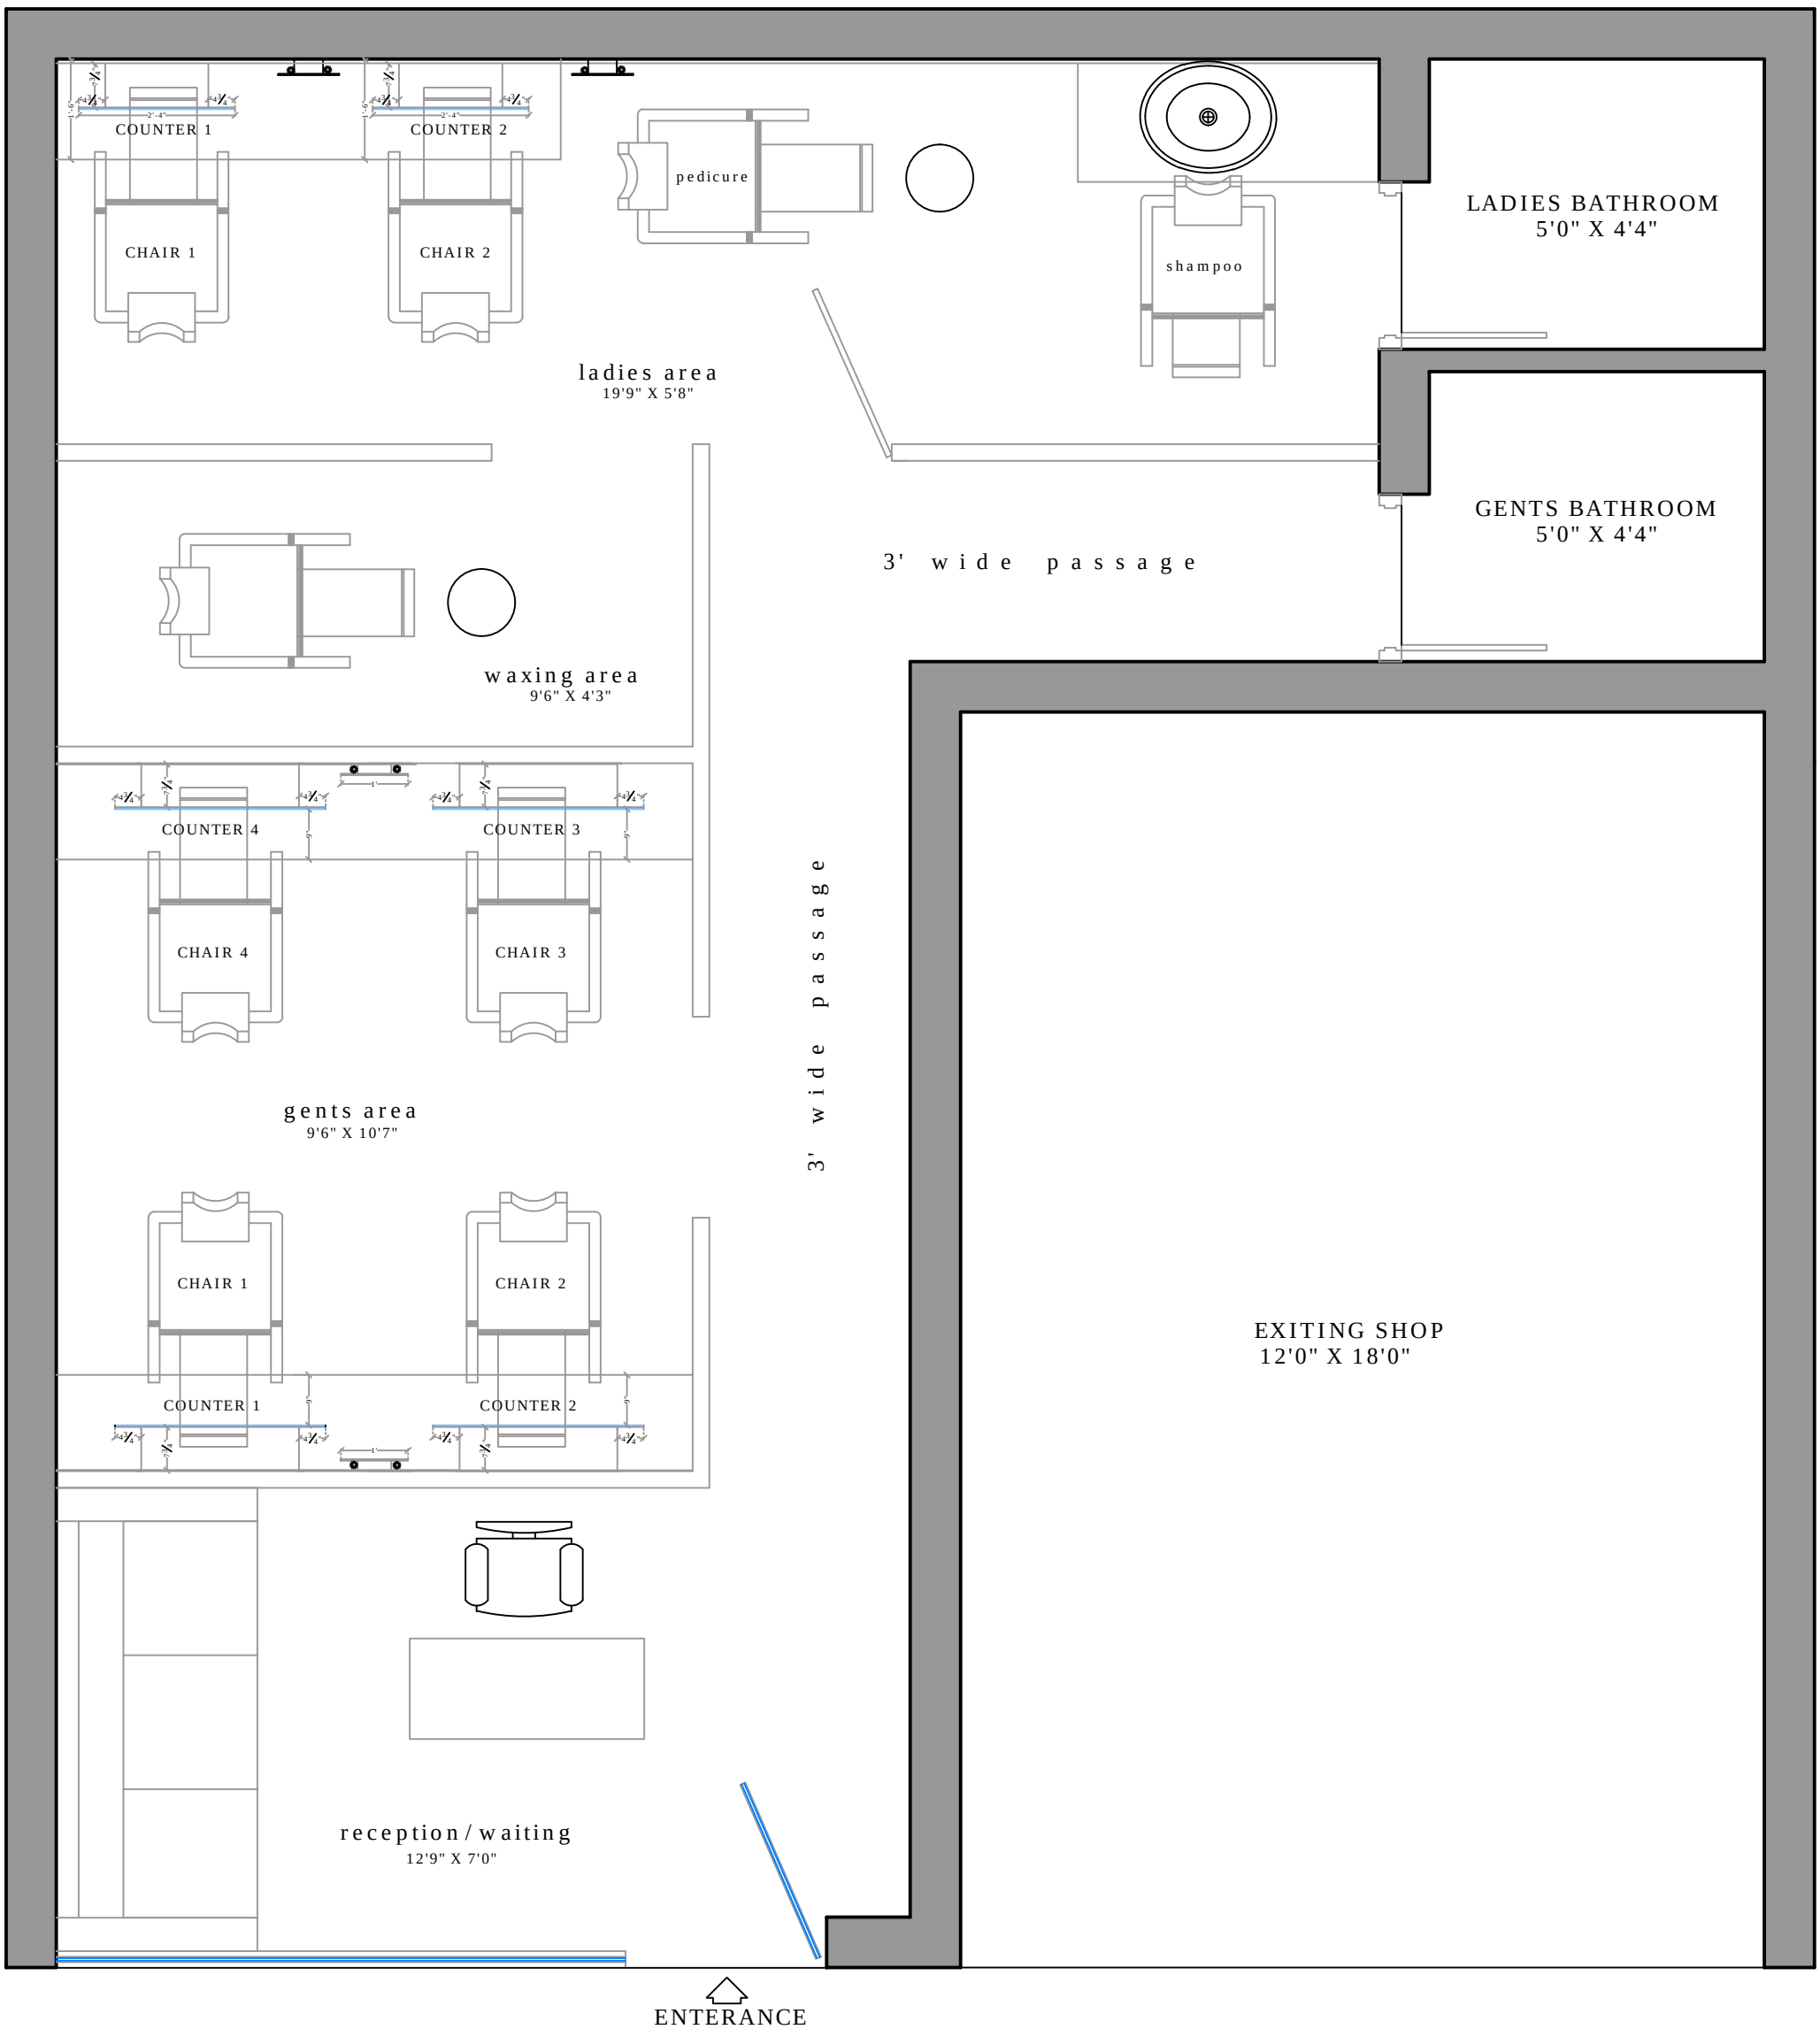


SQUAREFEET
ARCHITECT & INTERIOR

RADHIKA CONSULTANCY,NEAR DHANLAXMI
TOWER,INDIRA STATUE,LAMBHVELROAD,ANAND-380001
MO:9925235527(MAHESH BHAI)
9725380887(ASHISH BARIA)

PROJECT: KAMLESHBHAI'S COMMERCIAL SALOON PROJECT AT ANAND.

PROPOSED SALOON LAYOUT

DRAWING NO: 1

OPTION NO: 1

SCALE: FEET TO SCALE

DESIGN BY: ASHISH BARIA

CHAKED BY: MAHESH PATEL

DATE: 16th MAY 2018

N S

set-1

2