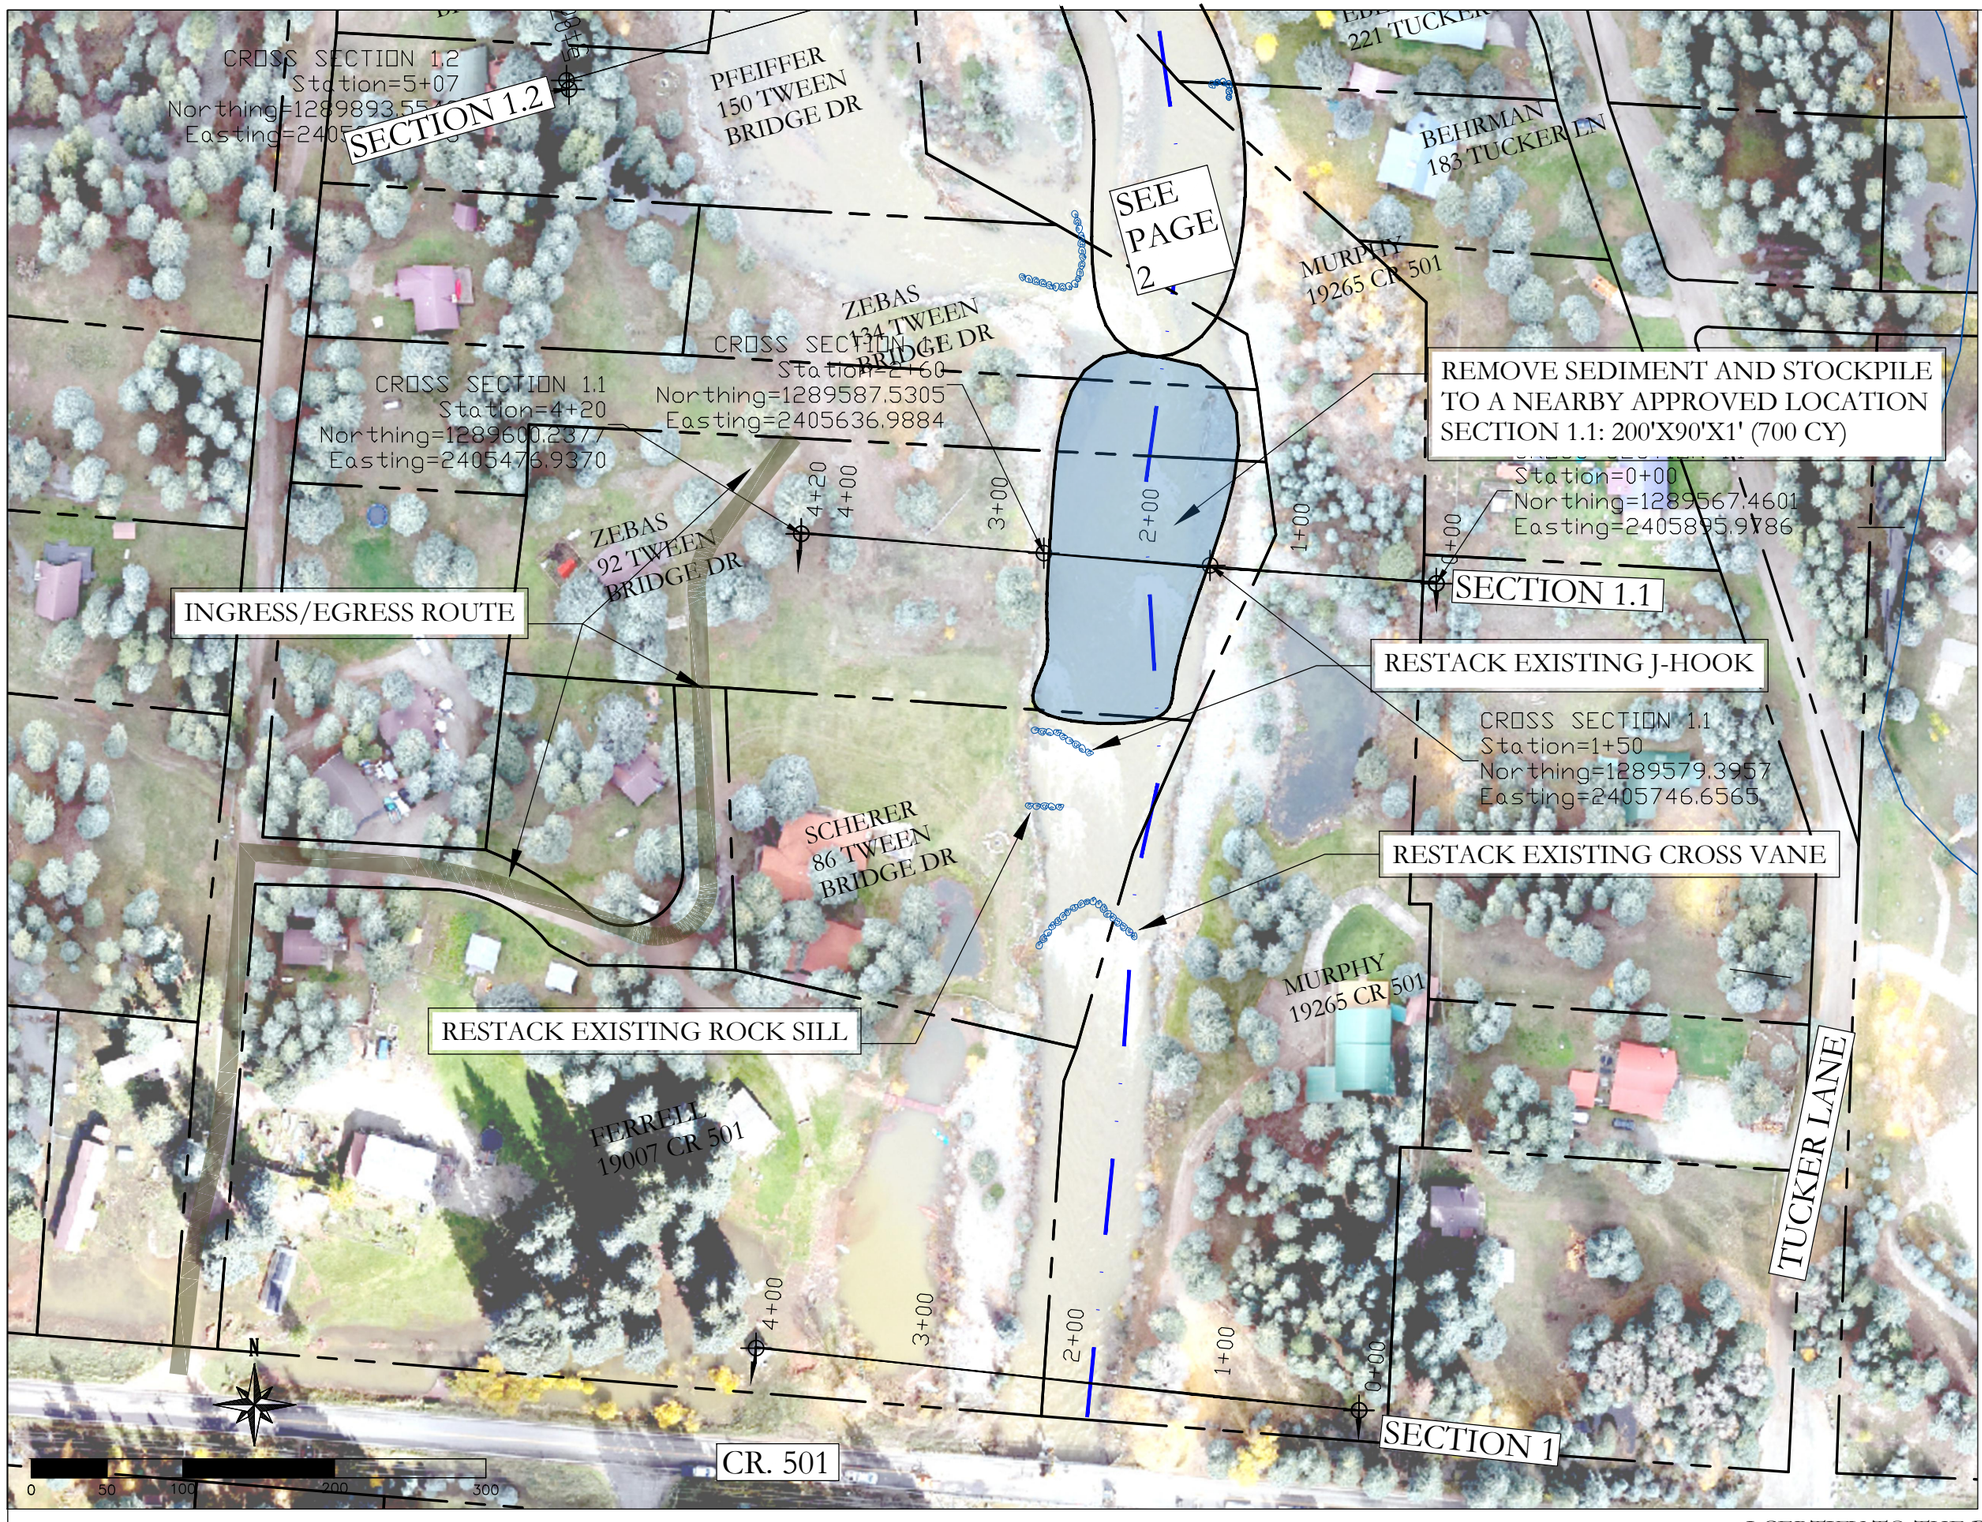


SCALE IS AS SHOWN ON 11x17 SIZE SHEET
ALL OTHER SIZE SHEETS USE SCALE BAR

ZEBAS/ SCHERER: SEDIMENT REMOVAL AND RESTACKING PLAN

I CERTIFY TO THE BEST OF MY PROFESSIONAL KNOWLEDGE, JUDGMENT, AND BELIEF, THESE PLANS MEET APPLICABLE NRCS STANDARDS.


Site Development Solutions LLC
PO Box 997
Bayfield, CO 81122
970.749.6767
mikie.sds@gmail.com

PHASE I
VALLECITO CREEK
EWP-2025 VALLECITO FLOODING
LA PLATA COUNTY, COLORADO

ISSUE	DATE
1	2/21/2026

DRAWN BY: NP
CHECKED BY: MV

SHEET:
1A

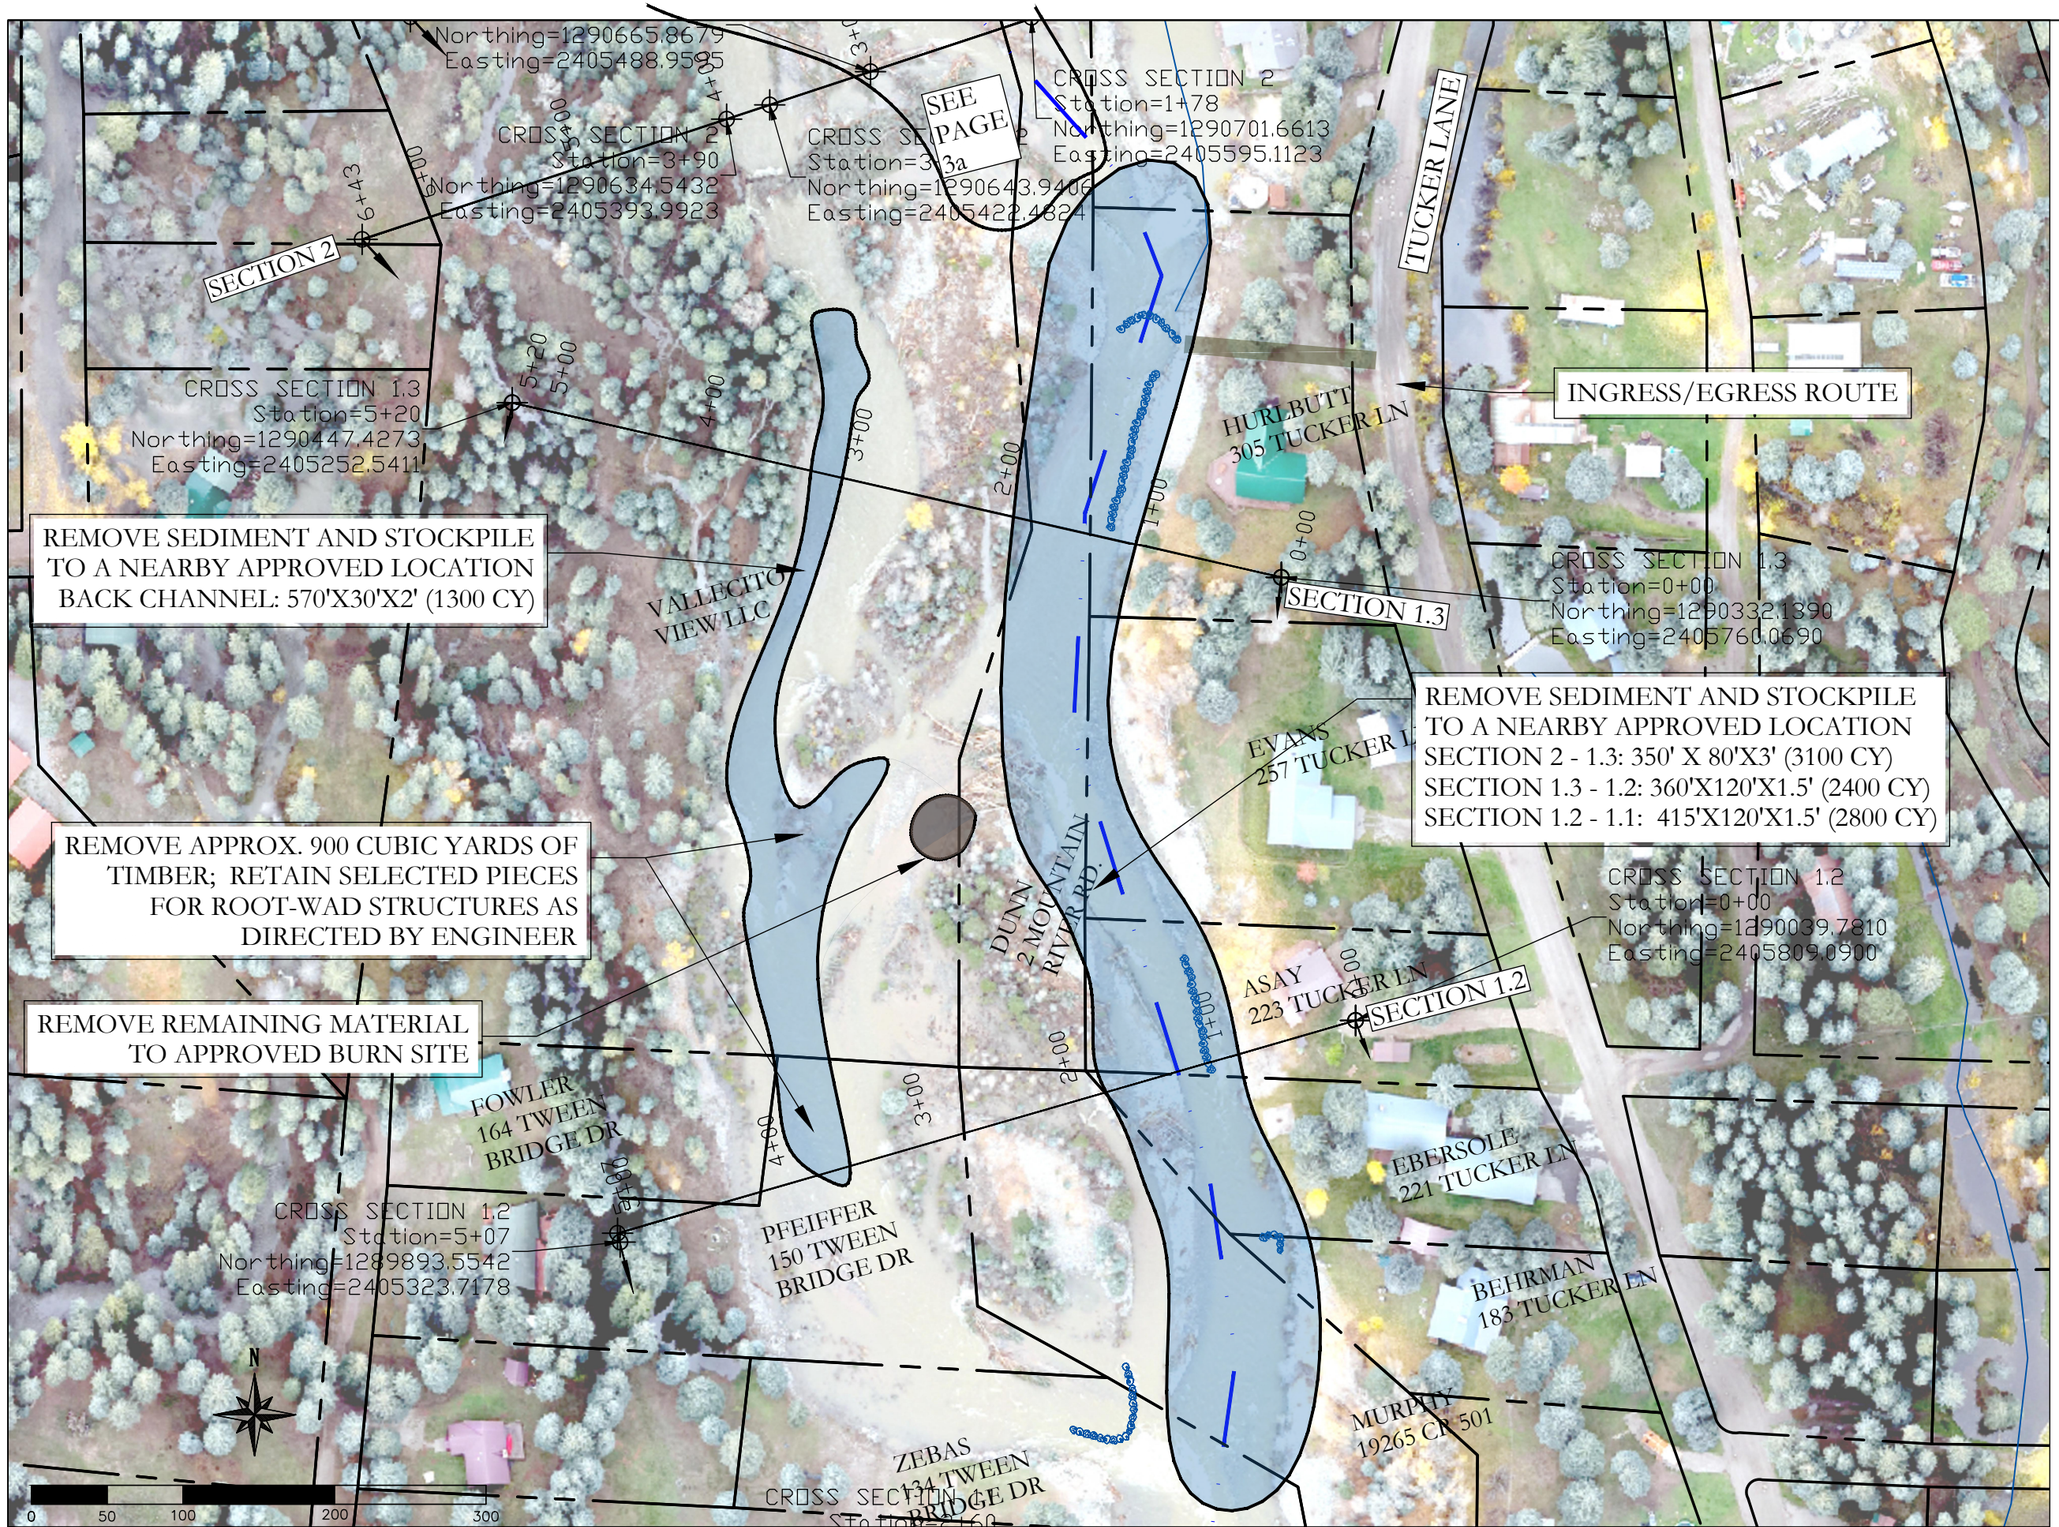

SCALE IS AS SHOWN ON 11x17 SIZE SHEET
ALL OTHER SIZE SHEETS USE SCALE BAR

TUCKER LANE: SEDIMENT/DEBRIS REMOVAL AND RESTACKING PLAN

I CERTIFY TO THE BEST OF MY PROFESSIONAL KNOWLEDGE, JUDGMENT, AND BELIEF, THESE PLANS MEET APPLICABLE NRCS STANDARDS.


Site Development Solutions LLC
PO Box 997
Bayfield, CO 81122
970.749.6767 office
mikie.sds@gmail.com

PHASE I
VALLECITO CREEK
EWP-2025 VALLECITO FLOODING
LA PLATA COUNTY, COLORADO

ISSUE	DATE
1	2/21/26

DRAWN BY: NP
CHECKED BY: MV

SHEET: 2A

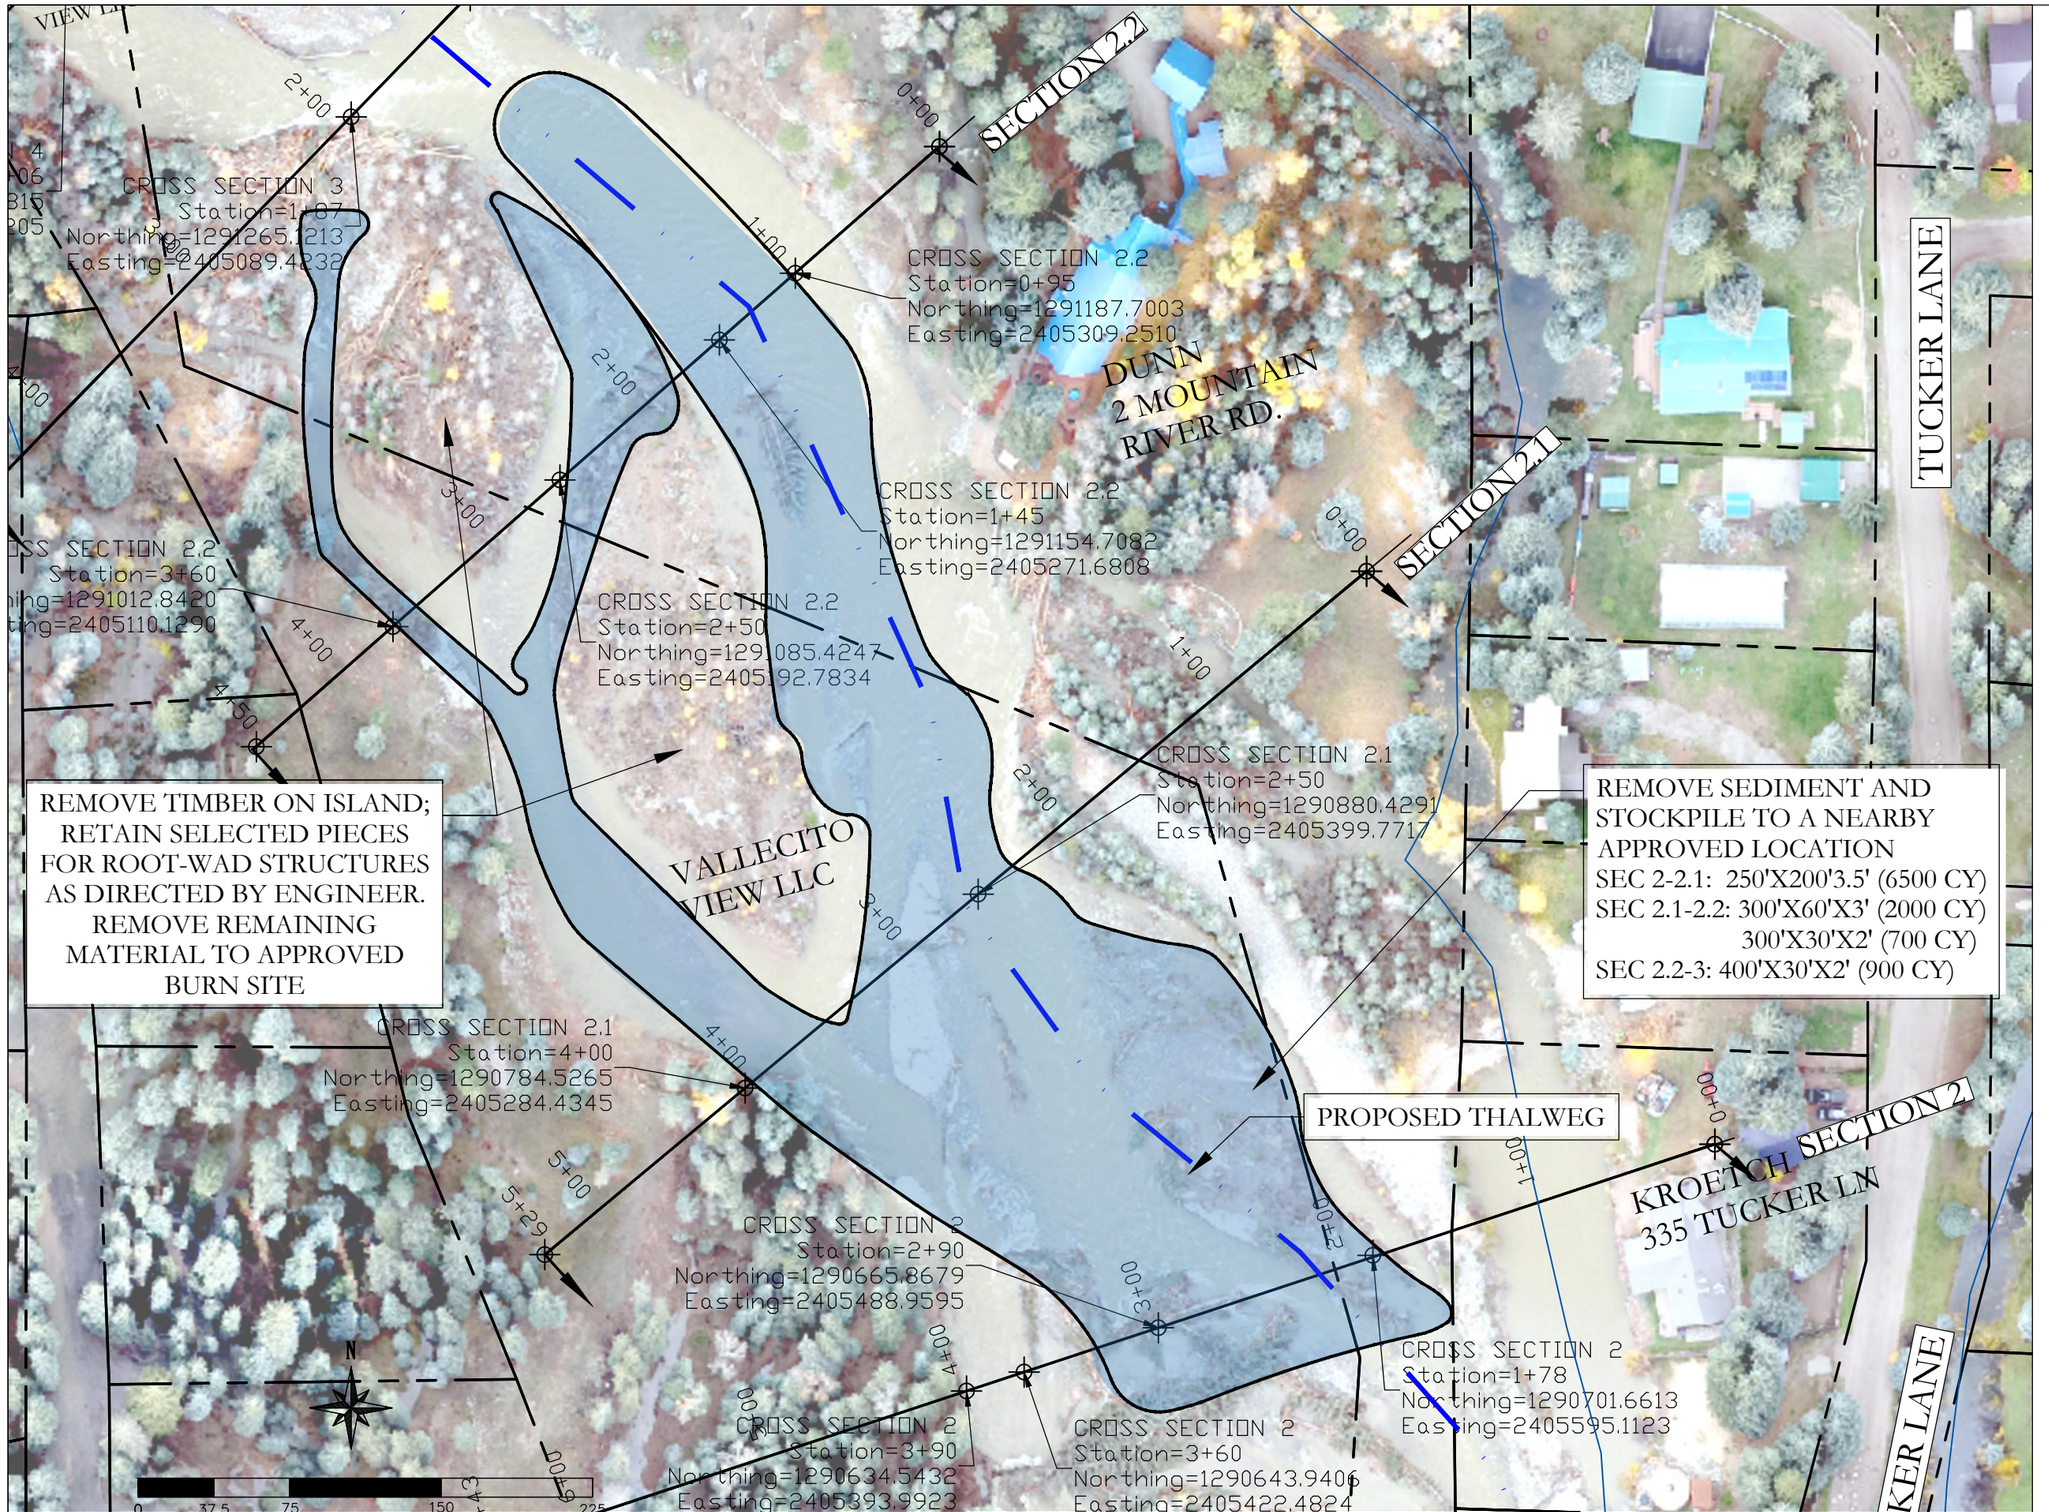

SCALE IS AS SHOWN ON 11x17 SIZE SHEET
ALL OTHER SIZE SHEETS USE SCALE BAR

DUNN & VALLECITO VIEW LLC: SEDIMENT/DEBRIS REMOVAL PLAN

I CERTIFY TO THE BEST OF MY PROFESSIONAL KNOWLEDGE, JUDGMENT, AND BELIEF, THESE PLANS MEET APPLICABLE NRCS STANDARDS.


SDS
Site Development Solutions LLC
PO Box 997
Bayfield, CO 81122
970.749.6767
mikie.sds@gmail.com

PHASE I
VALLECITO CREEK
EWP-2025 VALLECITO FLOODING
LA PLATA COUNTY, COLORADO

ISSUE	DATE
1	2/21/2026

DRAWN BY: NP
CHECKED BY: MV

SHEET:
3A

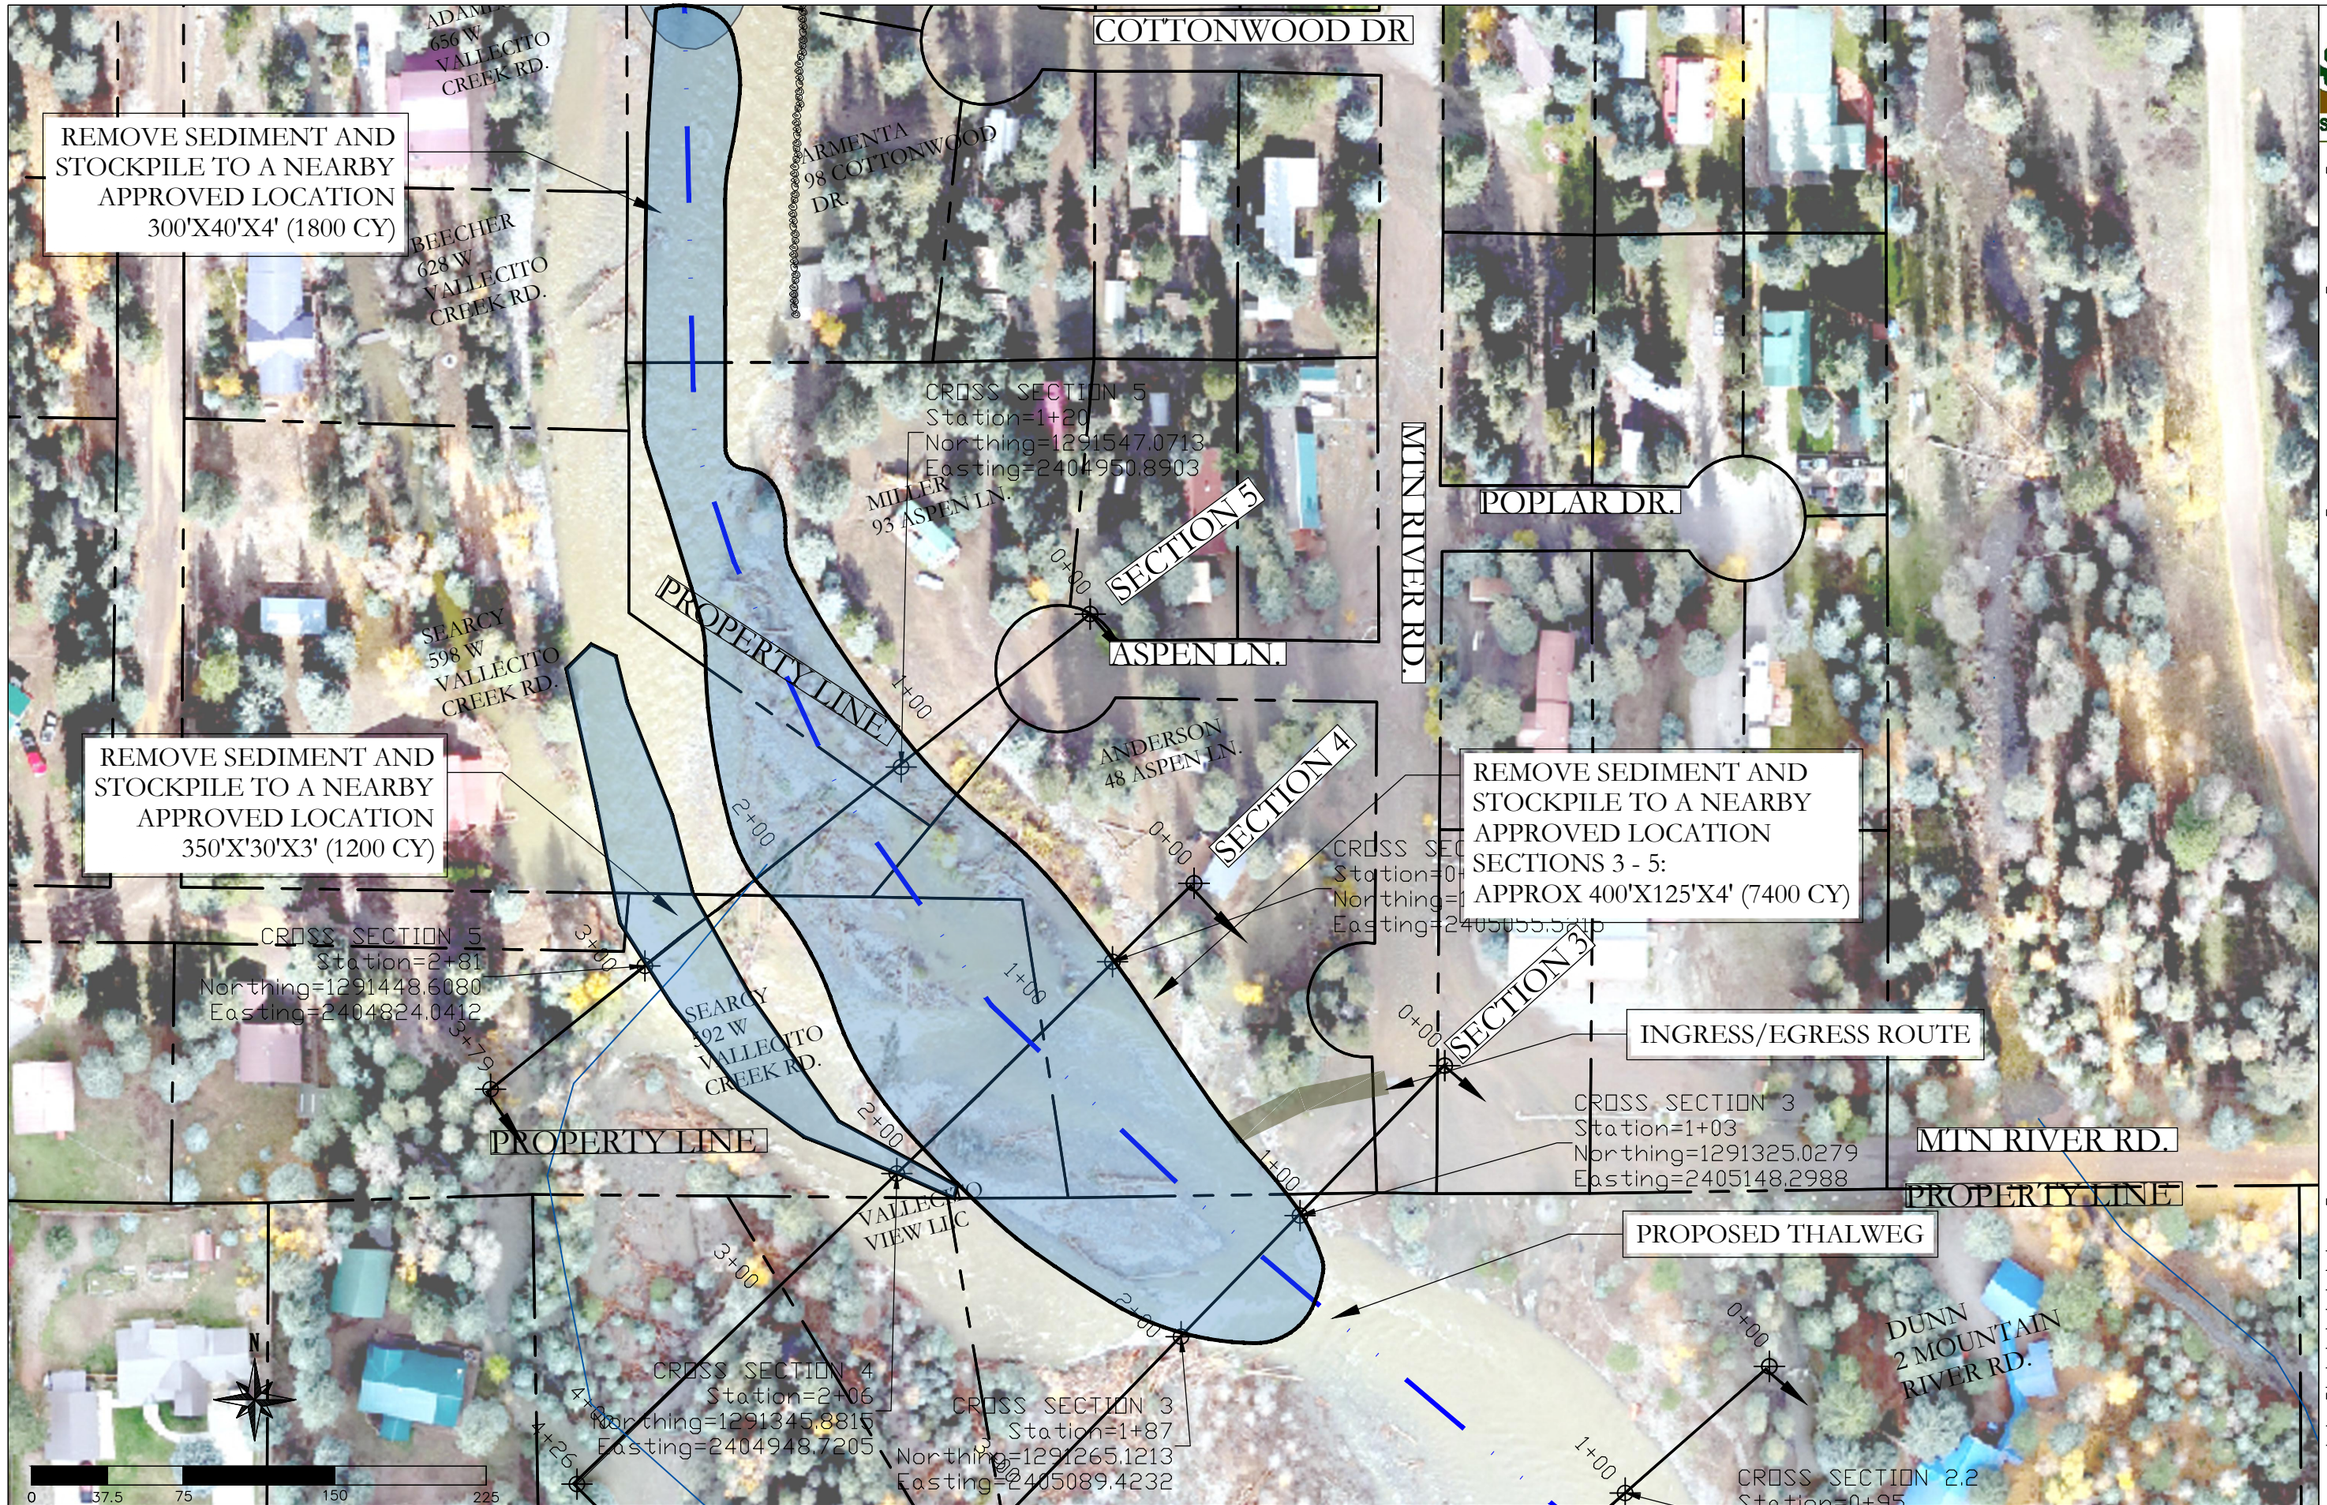

SCALE IS AS SHOWN ON 11x17 SIZE SHEET
ALL OTHER SIZE SHEETS USE SCALE BAR

"TINY HOME" AREA: SEDIMENT REMOVAL PLAN

I CERTIFY TO THE BEST OF MY PROFESSIONAL KNOWLEDGE, JUDGMENT, AND BELIEF, THESE PLANS MEET APPLICABLE NRCS STANDARDS.

SDS
Site Development Solutions
LLC

PO Box 997
Bayfield, CO 81122
970.749.6767
mikie.sds@gmail.com

PHASE I
VALLECITO CREEK
EWP-2025 VALLECITO FLOODING
LA PLATA COUNTY, COLORADO

ISSUE	DATE
1	2/21/2026

DRAWN BY: NP
CHECKED BY: MV

SHEET:
4A

REMOVE SEDIMENT AND STOCKPILE
TO A NEARBY APPROVED LOCATION
SHEET 5: 725'X70'X3' (5640 CY)

INGRESS/EGRESS ROUTE

GOOD
764 W VALLECITO
CREEK RD

HERNDON
746 W VALLECITO
CREEK RD

CARNEY
728 W VALLECITO
CREEK RD

CARNEY
710 W VALLECITO
CREEK RD

HAMPTON
690 W VALLECITO
CREEK RD

ADAMEC
656 W
VALLECITO
CREEK RD.

SHIVERS
136 PINION LN.

VERETTO
118 PINION LN.

WARD
93 OAK DR.

SYLVESTER
86 OAK DR.

DRIVER
101 COTTON-
WOOD DR.

PINION LN.

OAK DR.

COTTONWOOD DR

MOUNTAIN RIVER RD.

W. VALLECITO CREEK RD.

SECTION 5.2

SECTION 5.1

PROPOSED THALWEG

0+00

1+00

2+00

2+47

2+96

N

0 37.5 75 150 225

SCALE IS AS SHOWN ON 11x17 SIZE SHEET
ALL OTHER SIZE SHEETS USE SCALE BAR

COTTONWOOD/PINION: SEDIMENT REMOVAL PLAN

I CERTIFY TO THE BEST OF MY PROFESSIONAL KNOWLEDGE, JUDGMENT, AND BELIEF, THESE PLANS MEET APPLICABLE NRCS STANDARDS.

SDS
Site Development Solutions
LLC

PO Box 997
Bayfield, CO 81122
970.749.6767
mikie.sds@gmail.com

PHASE I
VALLECITO CREEK
EWP-2025 VALLECITO FLOODING
LA PLATA COUNTY, COLORADO

ISSUE	DATE
1	2/26/2026

DRAWN BY: NP
CHECKED BY: MV

SHEET:
5A

PONDEROSA HOMES DR.

REMOVE SEDIMENT AND STOCKPILE
TO A NEARBY APPROVED LOCATION
MTN. RIVER DR.: 375'X65'X3' (2700 CY)

MIDGLEY
898 W VALLECITO
CREEK RD

SILVIO
141 MOUNTAIN
RIVER DR.

DEAL
195 MOUNTAIN
RIVER DR.

MARTIN
862 W VALLECITO
CREEK RD

ARAGON
253 MOUNTAIN
RIVER DR.

NEAL
840 W VALLECITO
CREEK RD

RENEAU
117 SPRUCE LN.

PROPOSED THALWEG

NEAL
818 W VALLECITO
CREEK RD

HROBUCHAK
133 SPRUCE LN.

SPRUCE LN.

HALE
800 W VALLECITO
CREEK RD

HERNANDAZ
136 SPRUCE LN.

REMOVE SEDIMENT AND STOCKPILE
TO A NEARBY APPROVED LOCATION
SPRUCE LN.: 400'X30'X3' (1300 CY)

RAWLINSON
782 W VALLECITO
CREEK RD

HAMOND
133 PINION LN.

W. VALLECITO CREEK

MOUNTAIN RIVER RD.

SECTION 5.5

SECTION 5.4

SECTION 5.3

1012
7742.938
WALL

963
7737.927
CUTBANK

3+00
2+37
2+00
1+00
0+00
2+22
2+00
1+00
0+00

N

0 37.5 75 150 225

SCALE IS AS SHOWN ON 11x17 SIZE SHEET
ALL OTHER SIZE SHEETS USE SCALE BAR

SPRUCE/MTN RIVER DR.: SEDIMENT REMOVAL PLAN

I CERTIFY TO THE BEST OF MY PROFESSIONAL KNOWLEDGE, JUDGMENT, AND BELIEF, THESE PLANS MEET APPLICABLE NRCS STANDARDS.

SDS
Site Development Solutions
LLC


PO Box 997
Bayfield, CO 81122
970.749.6767
mikie.sds@gmail.com

PHASE I
VALLECITO CREEK
EWP-2025 VALLECITO FLOODING
LA PLATA COUNTY, COLORADO

ISSUE	DATE
1	2/26/2026

DRAWN BY: NP
CHECKED BY: MV

SHEET:
6A

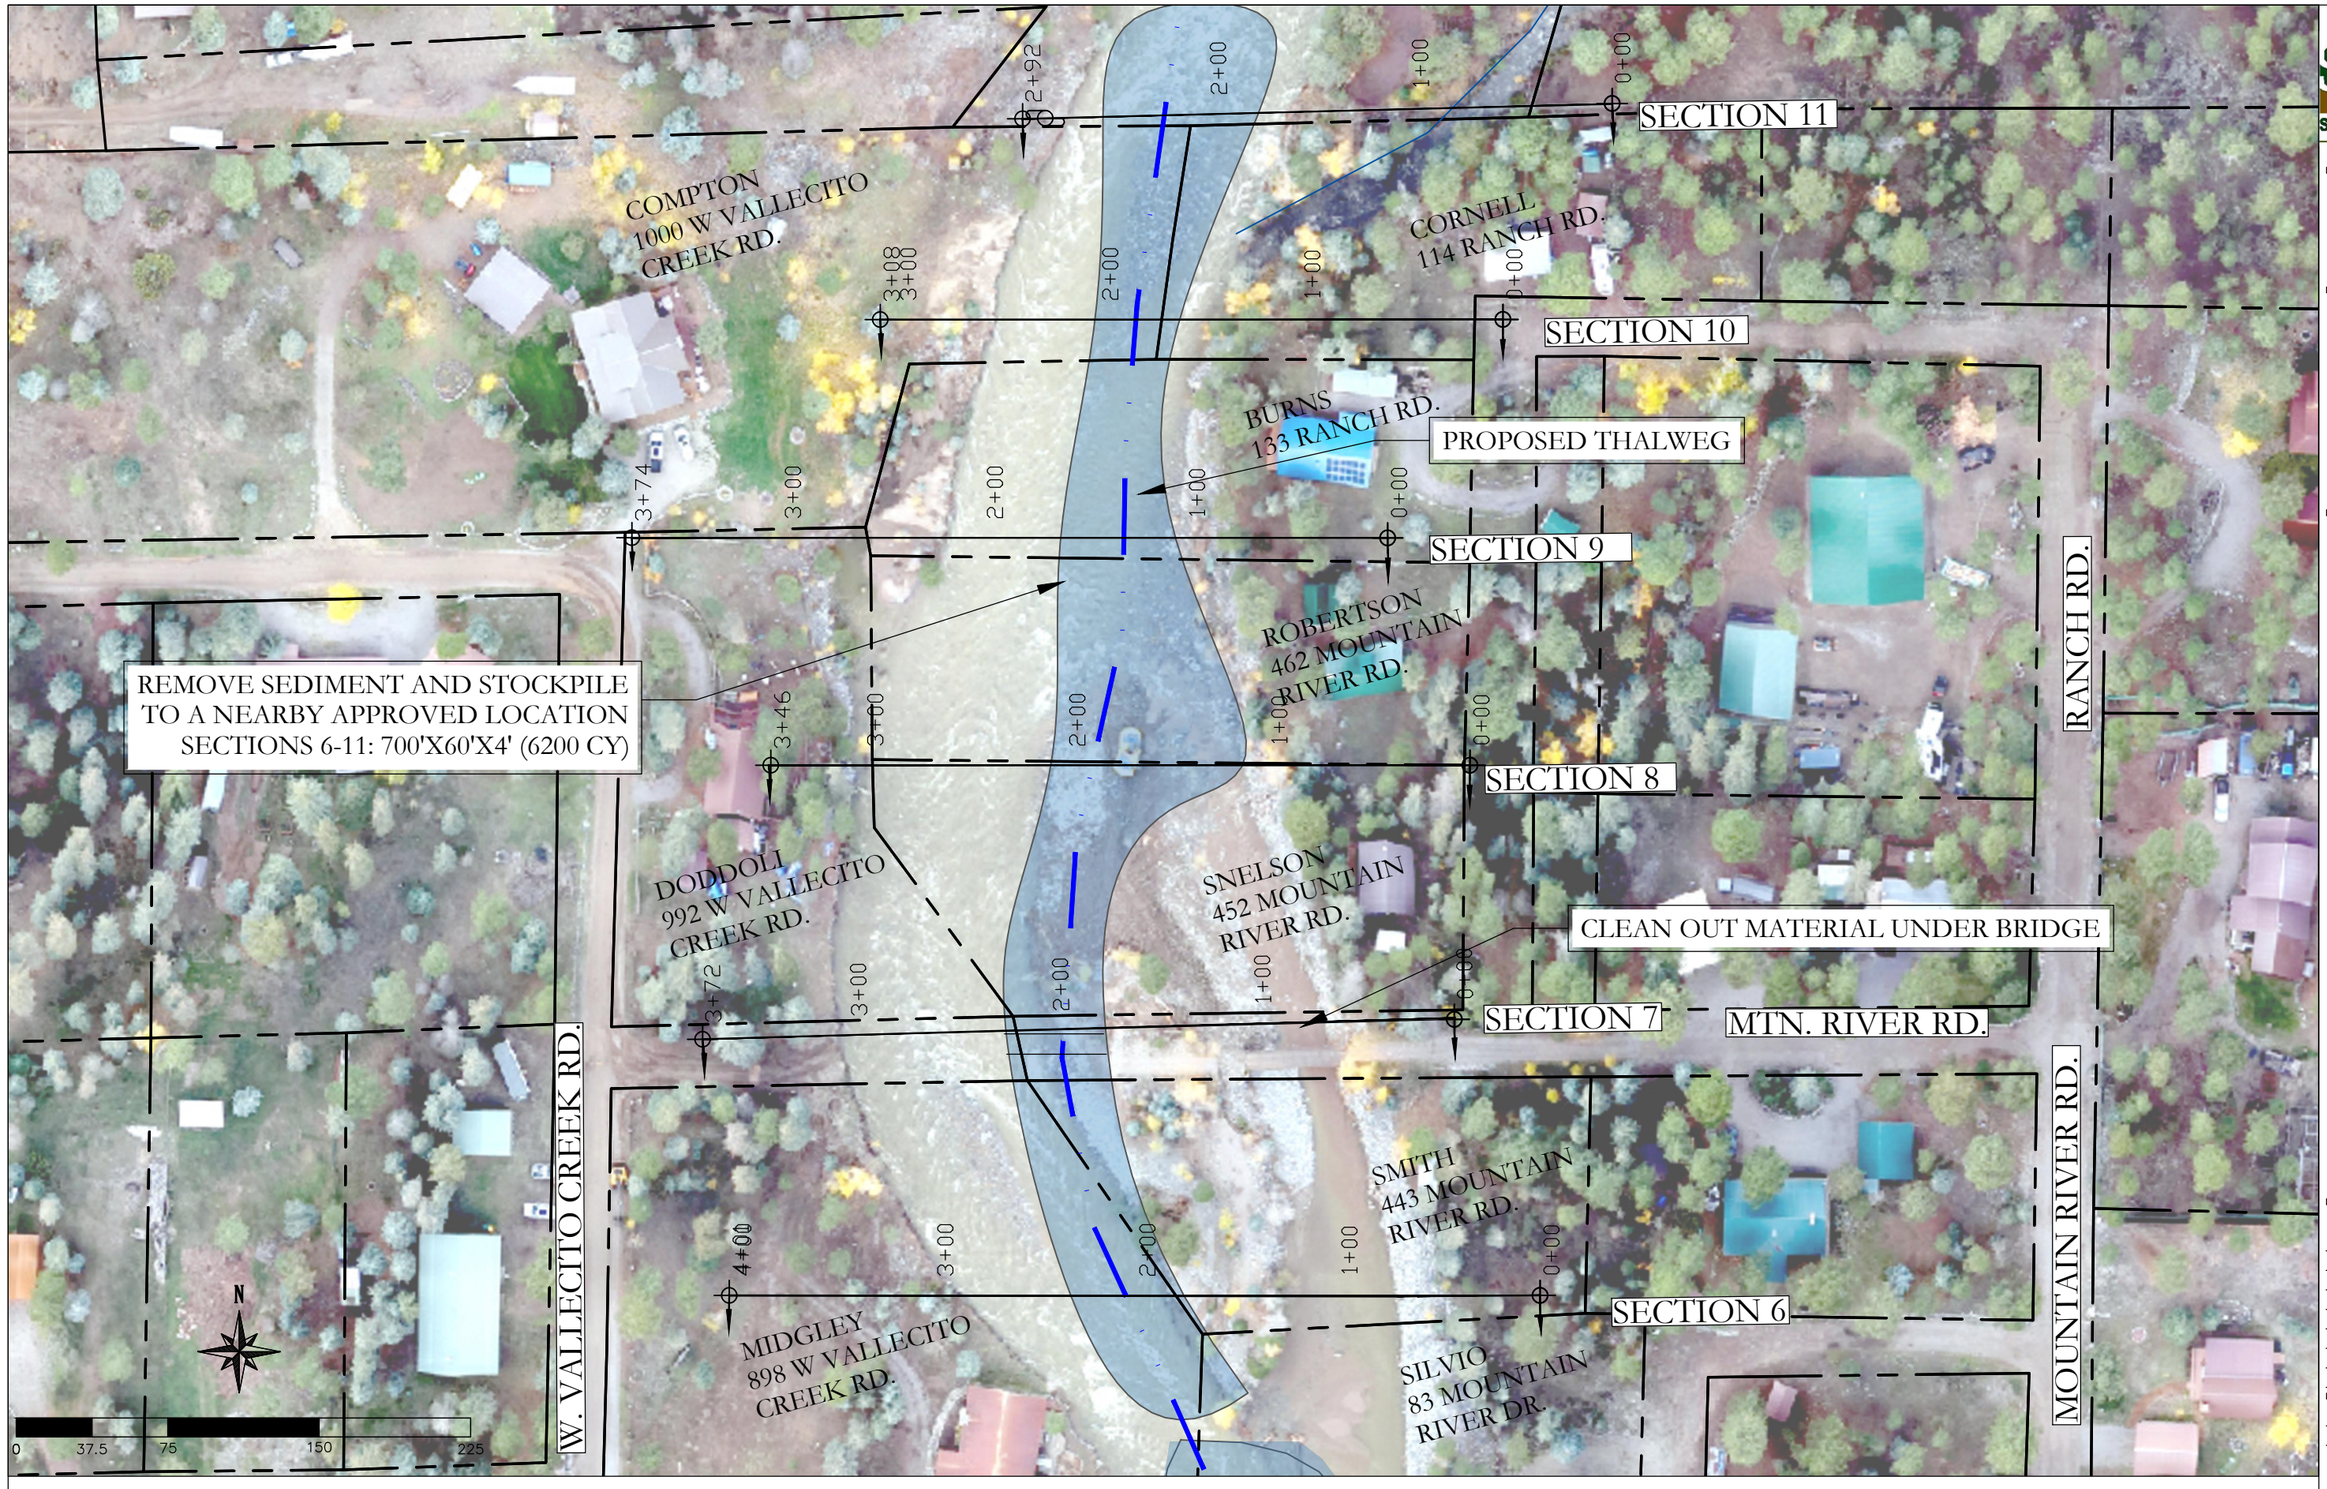

SCALE IS AS SHOWN ON 11x17 SIZE SHEET
ALL OTHER SIZE SHEETS USE SCALE BAR

SECTIONS 6-11: SEDIMENT REMOVAL PLAN

I CERTIFY TO THE BEST OF MY PROFESSIONAL KNOWLEDGE, JUDGMENT, AND BELIEF, THESE PLANS MEET APPLICABLE NRCS STANDARDS.


SDS
Site Development Solutions LLC
PO Box 997
Bayfield, CO 81122
970.749.6767
mikie.sds@gmail.com

PHASE I
VALLECITO CREEK
EWP-2025 VALLECITO FLOODING
LA PLATA COUNTY, COLORADO

ISSUE	DATE
1	2/26/2026

DRAWN BY: NP
CHECKED BY: MV

SHEET: 7A

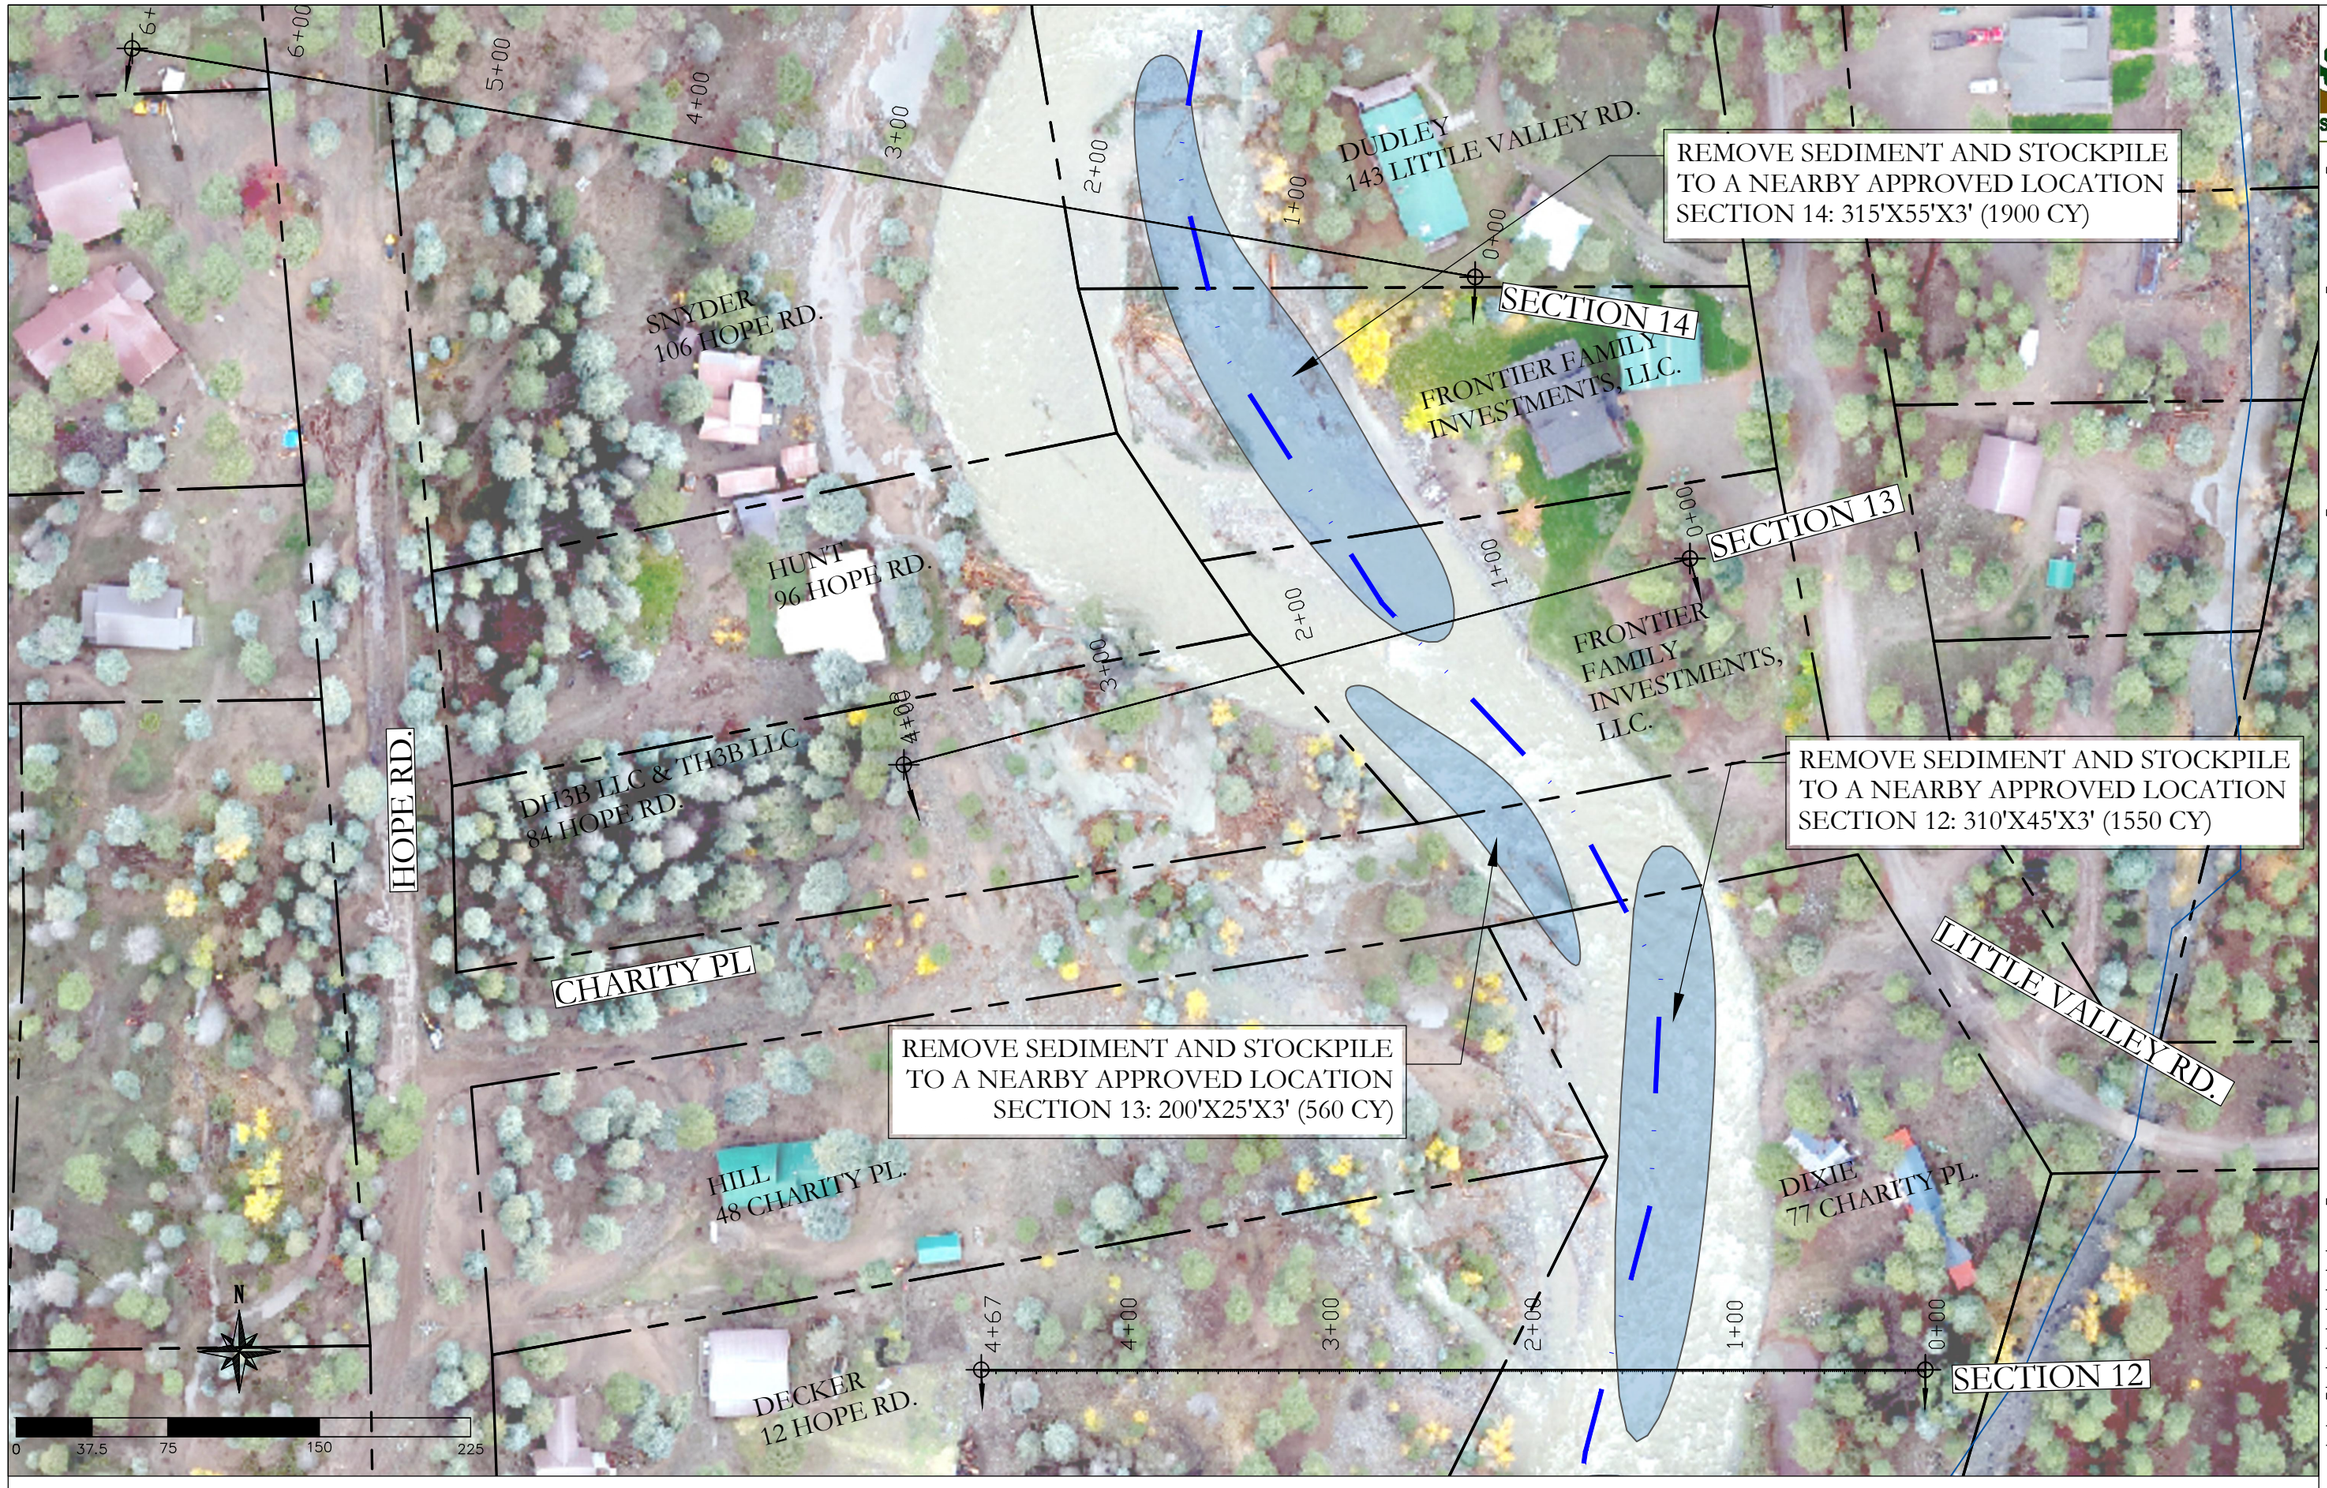

Site Development Solutions LLC
PO Box 997
Bayfield, CO 81122
970.749.6767
mikie.sds@gmail.com

PHASE I

VALLECITO CREEK
EWP-2025 VALLECITO FLOODING
LA PLATA COUNTY, COLORADO

ISSUE	DATE
1	2/26/2026

DRAWN BY: NP
CHECKED BY: MV

SCALE IS AS SHOWN ON 11x17 SIZE SHEET
ALL OTHER SIZE SHEETS USE SCALE BAR

SECTIONS 12-14: SEDIMENT REMOVAL PLAN

I CERTIFY TO THE BEST OF MY PROFESSIONAL KNOWLEDGE, JUDGMENT, AND BELIEF, THESE PLANS MEET APPLICABLE NRCS STANDARDS.

SHEET:
8A

REMOVE SEDIMENT AND STOCKPILE
TO A NEARBY APPROVED LOCATION
: 220'X100'X3' (2400 CY)

REMOVE SEDIMENT AND STOCKPILE
TO A NEARBY APPROVED LOCATION
: 500'X60'X3' (3300 CY)

REMOVE DEBRIS TO APPROVED BURN SITE
RETAIN ROOT-WADS AS DIRECTED BY ENGINEER

MCALLEN
1946 CR 500

WILLSON
275 LITTLE VALLEY RD.

WILLSON
253 LITTLE VALLEY RD.

PATTON
200 HOPE RD.

DELA MOTTE
205 LITTLE VALLEY RD.

LITTLE VALLEY RD.

WIEMER
174 HOPE RD.

CASHMAN
187 LITTLE VALLEY RD.

SNYDER
106 HOPE RD.

DUDLEY
143 LITTLE VALLEY RD.

HOPE ROAD

SECTION 16

SECTION 15

0+00 1+00 2+00 3+00 4+00 5+00 6+00 6+95 7+45

N

0 37.5 75 150 225

SCALE IS AS SHOWN ON 11x17 SIZE SHEET
ALL OTHER SIZE SHEETS USE SCALE BAR

MCALLEN/WILLSON: SEDIMENT REMOVAL PLAN

I CERTIFY TO THE BEST OF MY PROFESSIONAL KNOWLEDGE, JUDGMENT, AND BELIEF, THESE PLANS MEET APPLICABLE NRCS STANDARDS.


Site Development Solutions LLC
PO Box 997
Bayfield, CO 81122
970.749.6767
mikie.sds@gmail.com

PHASE I
VALLECITO CREEK
EWP-2025 VALLECITO FLOODING
LA PLATA COUNTY, COLORADO

ISSUE	DATE
1	2/26/2026

DRAWN BY: NP
CHECKED BY: MV

SHEET:
9A

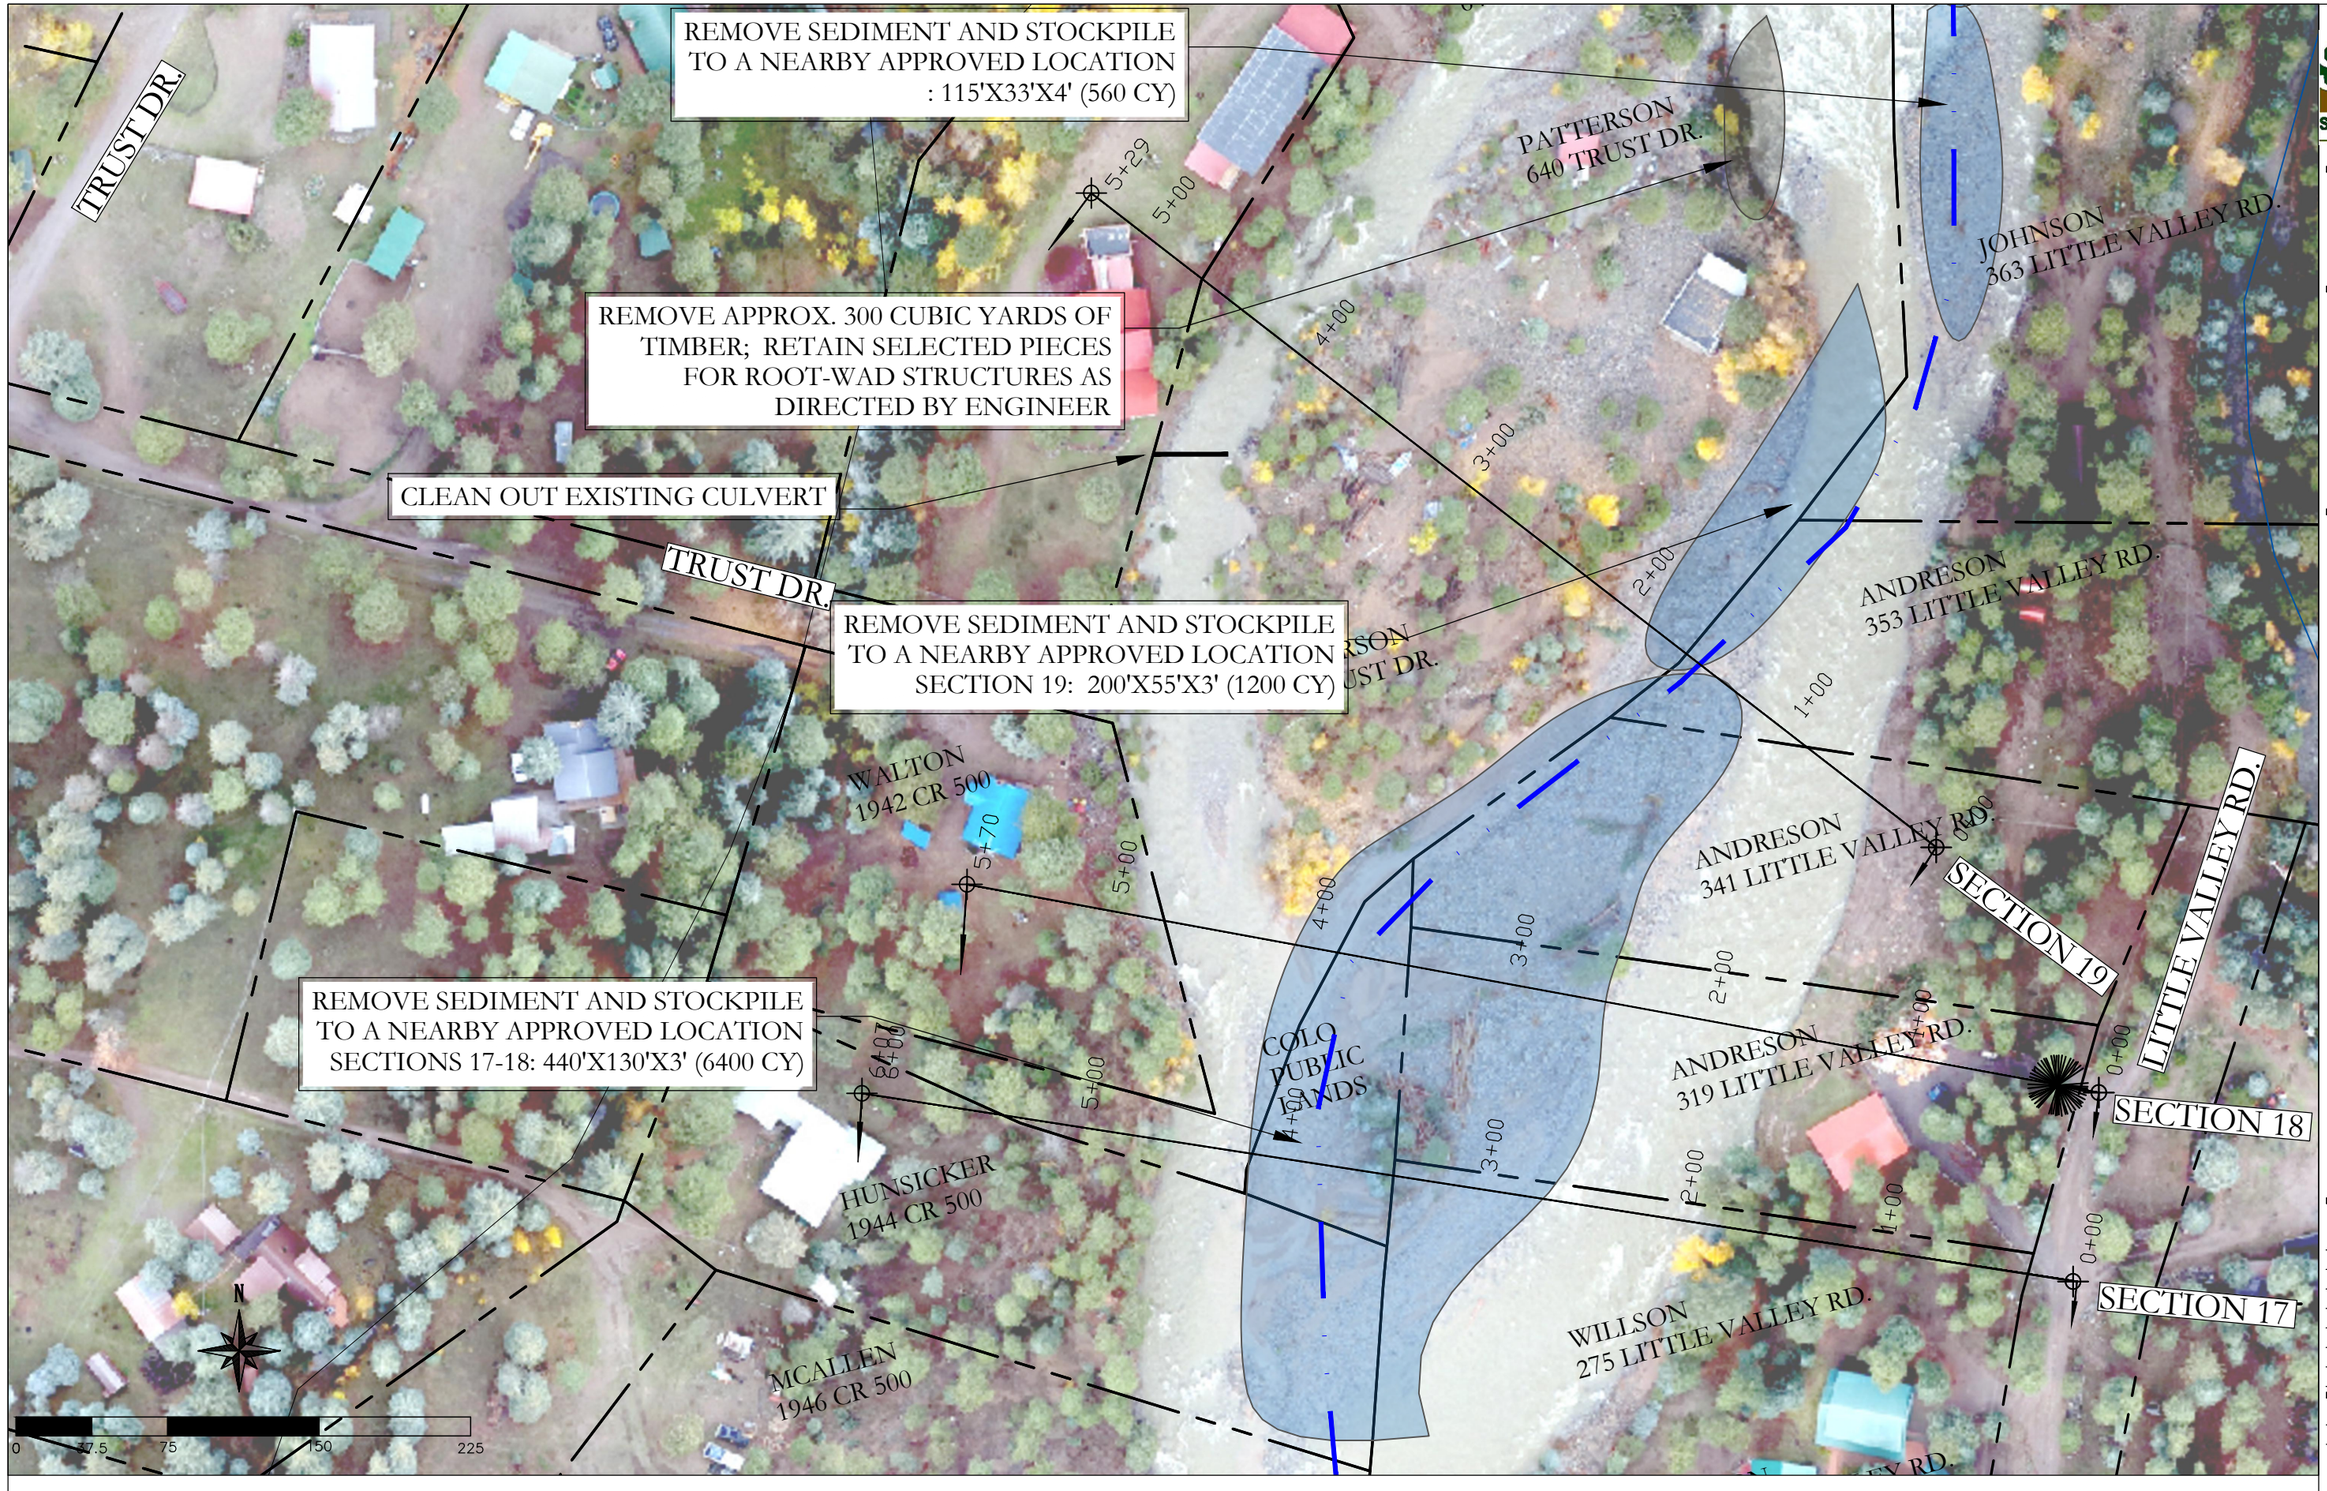

SCALE IS AS SHOWN ON 11x17 SIZE SHEET
ALL OTHER SIZE SHEETS USE SCALE BAR

SECTIONS 17-19: SEDIMENT REMOVAL PLAN

I CERTIFY TO THE BEST OF MY PROFESSIONAL KNOWLEDGE, JUDGMENT, AND BELIEF, THESE PLANS MEET APPLICABLE NRCS STANDARDS.

SDS
Site Development Solutions
LLC

PO Box 997
Bayfield, CO 81122
970.749.6767
mikie.sds@gmail.com

PHASE I
VALLECITO CREEK
EWP-2025 VALLECITO FLOODING
LA PLATA COUNTY, COLORADO

ISSUE	DATE
1	2/26/2026

DRAWN BY: NP
CHECKED BY: MV

SHEET:
10A

MTN. VIEW ESTATE CIR.

TRUST DR.

PETERSON
1966 CR. 500

HIGHGATE WEST GROUP
354 BLACK BEAR LN.

2+75

2+00

1+00

0+00

SECTION 19.2

PETERSON
1966 CR. 500

PETERSON
1966 CR. 500

2+40

2+00

1+00

0+00

JOHNSON
363 LITTLE
VALLEY RD.

REMOVE SEDIMENT AND STOCKPILE TO A NEARBY APPROVED LOCATION : 480'X50'X4' (3600 CY)

SECTION 19.1

PATTERSON
640 TRUST DR.

N

0 37.5 75 150 225

SCALE IS AS SHOWN ON 11x17 SIZE SHEET
ALL OTHER SIZE SHEETS USE SCALE BAR

JOHNSON: SEDIMENT REMOVAL PLAN

I CERTIFY TO THE BEST OF MY PROFESSIONAL KNOWLEDGE, JUDGMENT, AND BELIEF, THESE PLANS MEET APPLICABLE NRCS STANDARDS.

Site Development Solutions LLC

PO Box 997
Bayfield, CO 81122
970.749.6767
mikie.sds@gmail.com


PHASE I

VALLECITO CREEK
EWP-2025 VALLECITO FLOODING
LA PLATA COUNTY, COLORADO

ISSUE	DATE
1	2/26/2026

DRAWN BY: NP
CHECKED BY: MV

SHEET:
11A

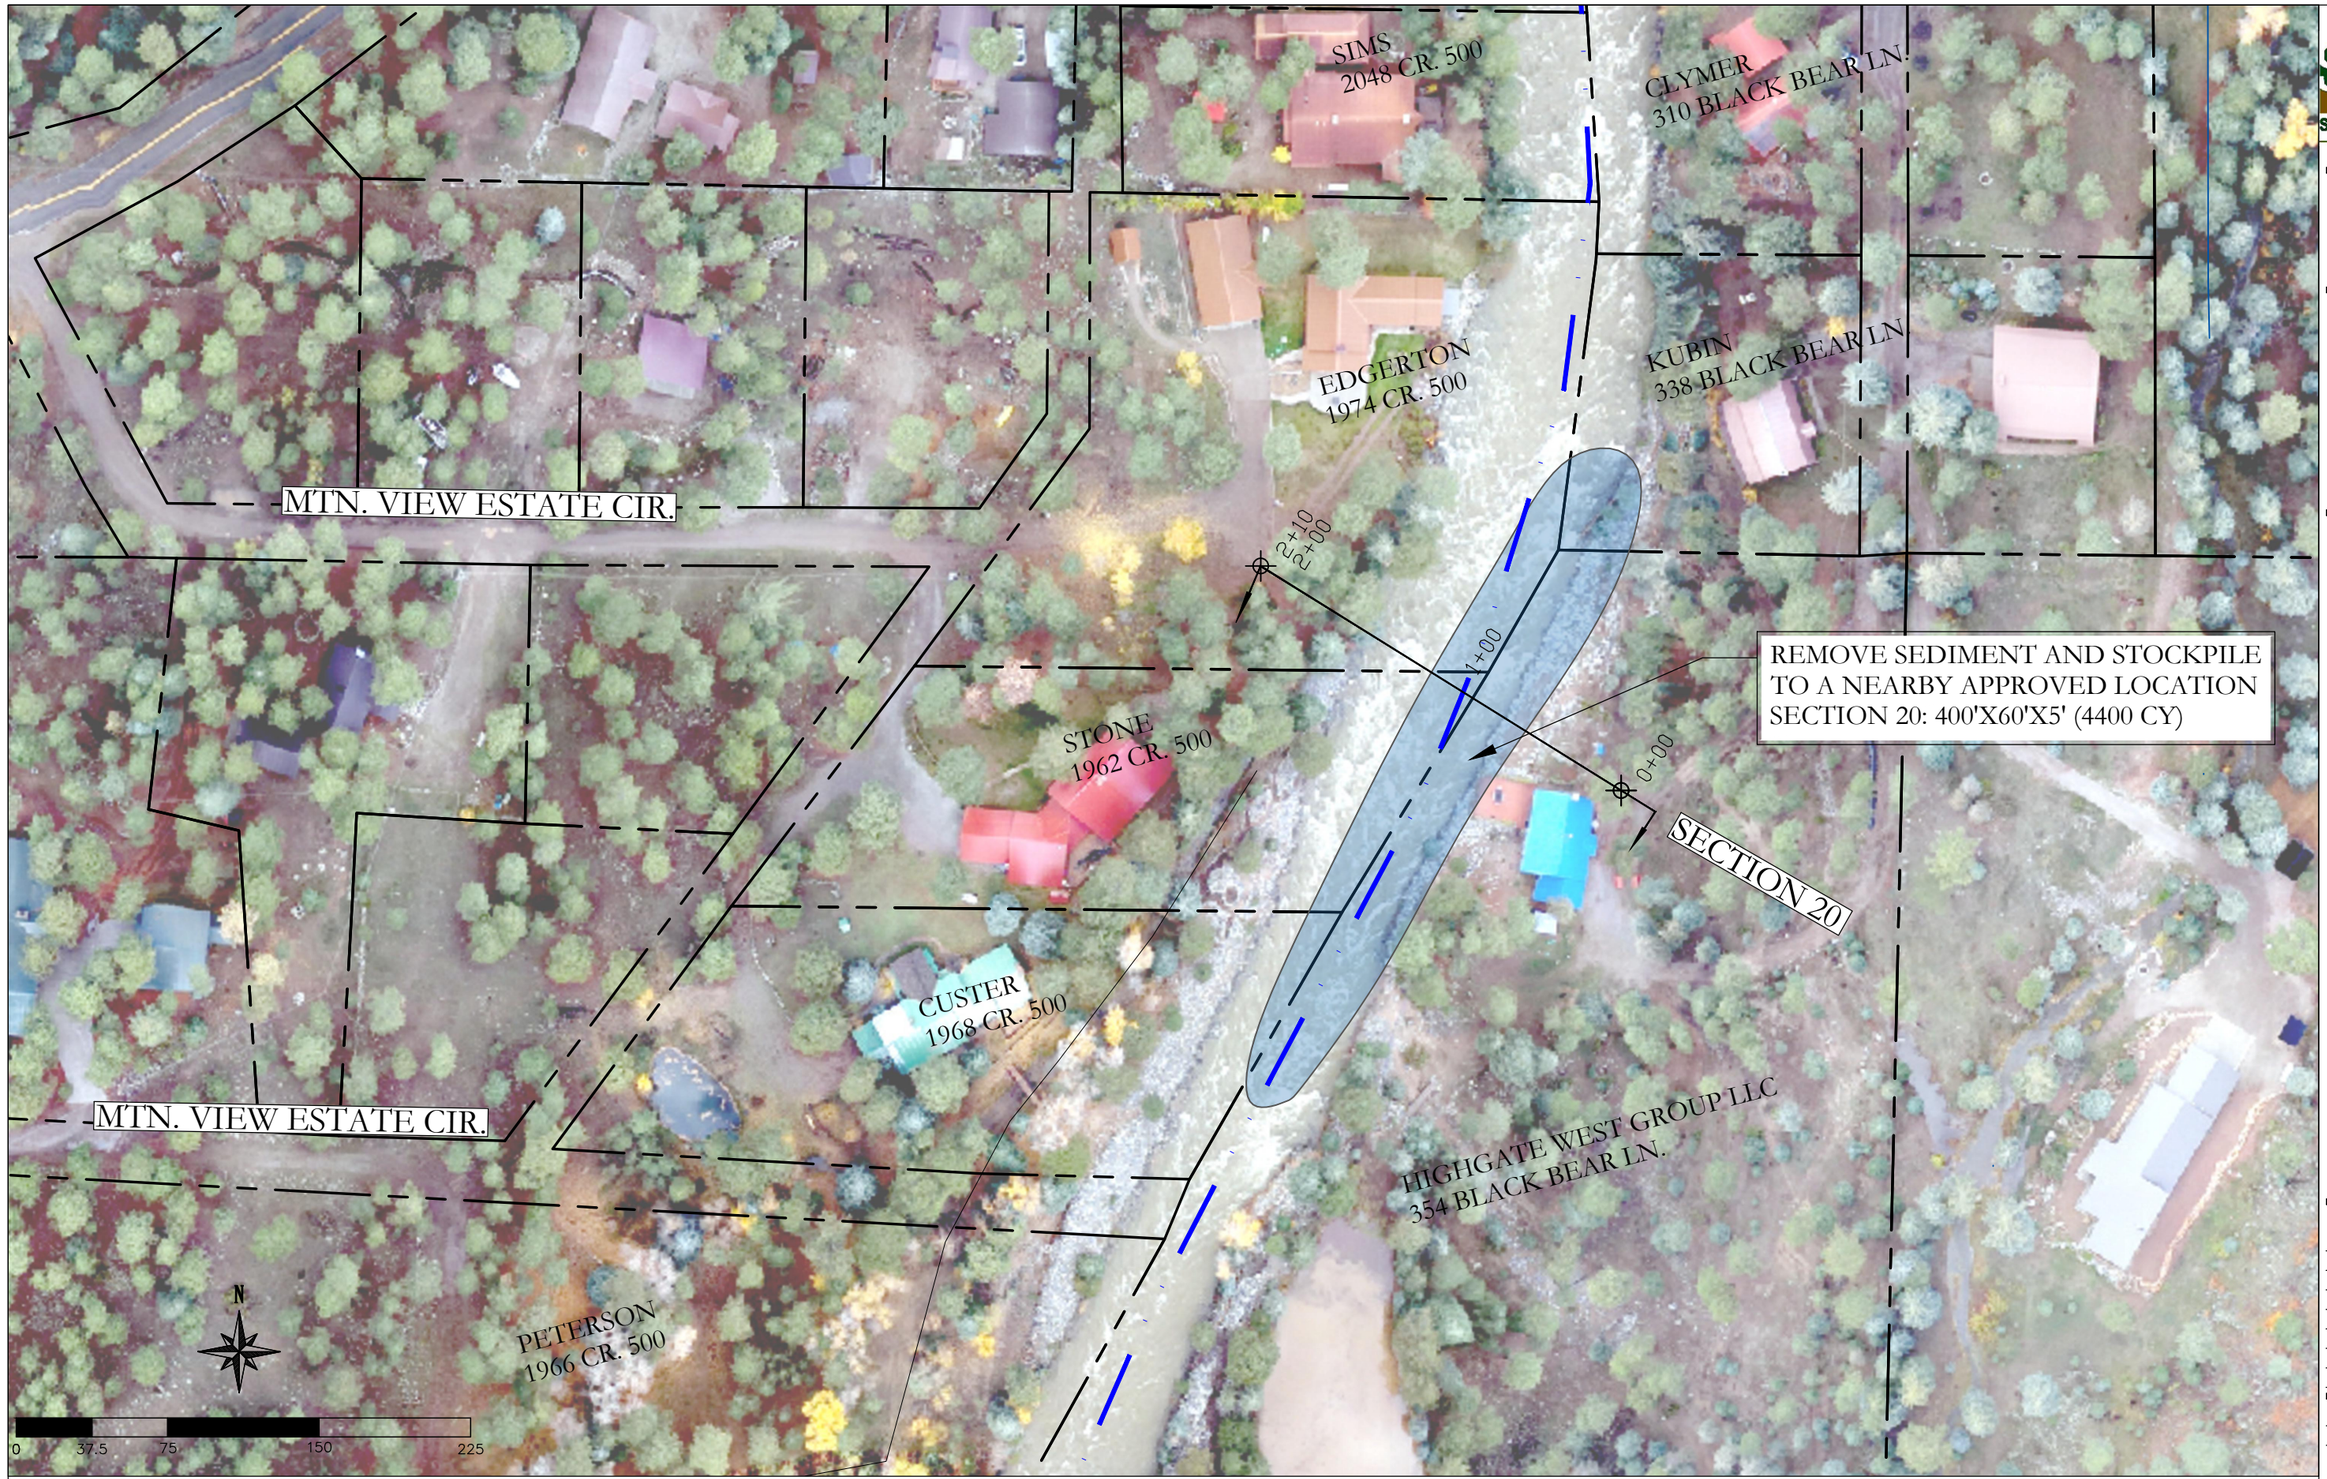

SCALE IS AS SHOWN ON 11x17 SIZE SHEET
ALL OTHER SIZE SHEETS USE SCALE BAR

SECTION 20: SEDIMENT REMOVAL PLAN

I CERTIFY TO THE BEST OF MY PROFESSIONAL KNOWLEDGE, JUDGMENT, AND BELIEF, THESE PLANS MEET APPLICABLE NRCS STANDARDS.


Site Development Solutions LLC
PO Box 997
Bayfield, CO 81122
970.749.6767
mikie.sds@gmail.com

PHASE I
VALLECITO CREEK
EWP-2025 VALLECITO FLOODING
LA PLATA COUNTY, COLORADO

ISSUE	DATE
1	2/26/2026

DRAWN BY: NP
CHECKED BY: MV

SHEET:
12A

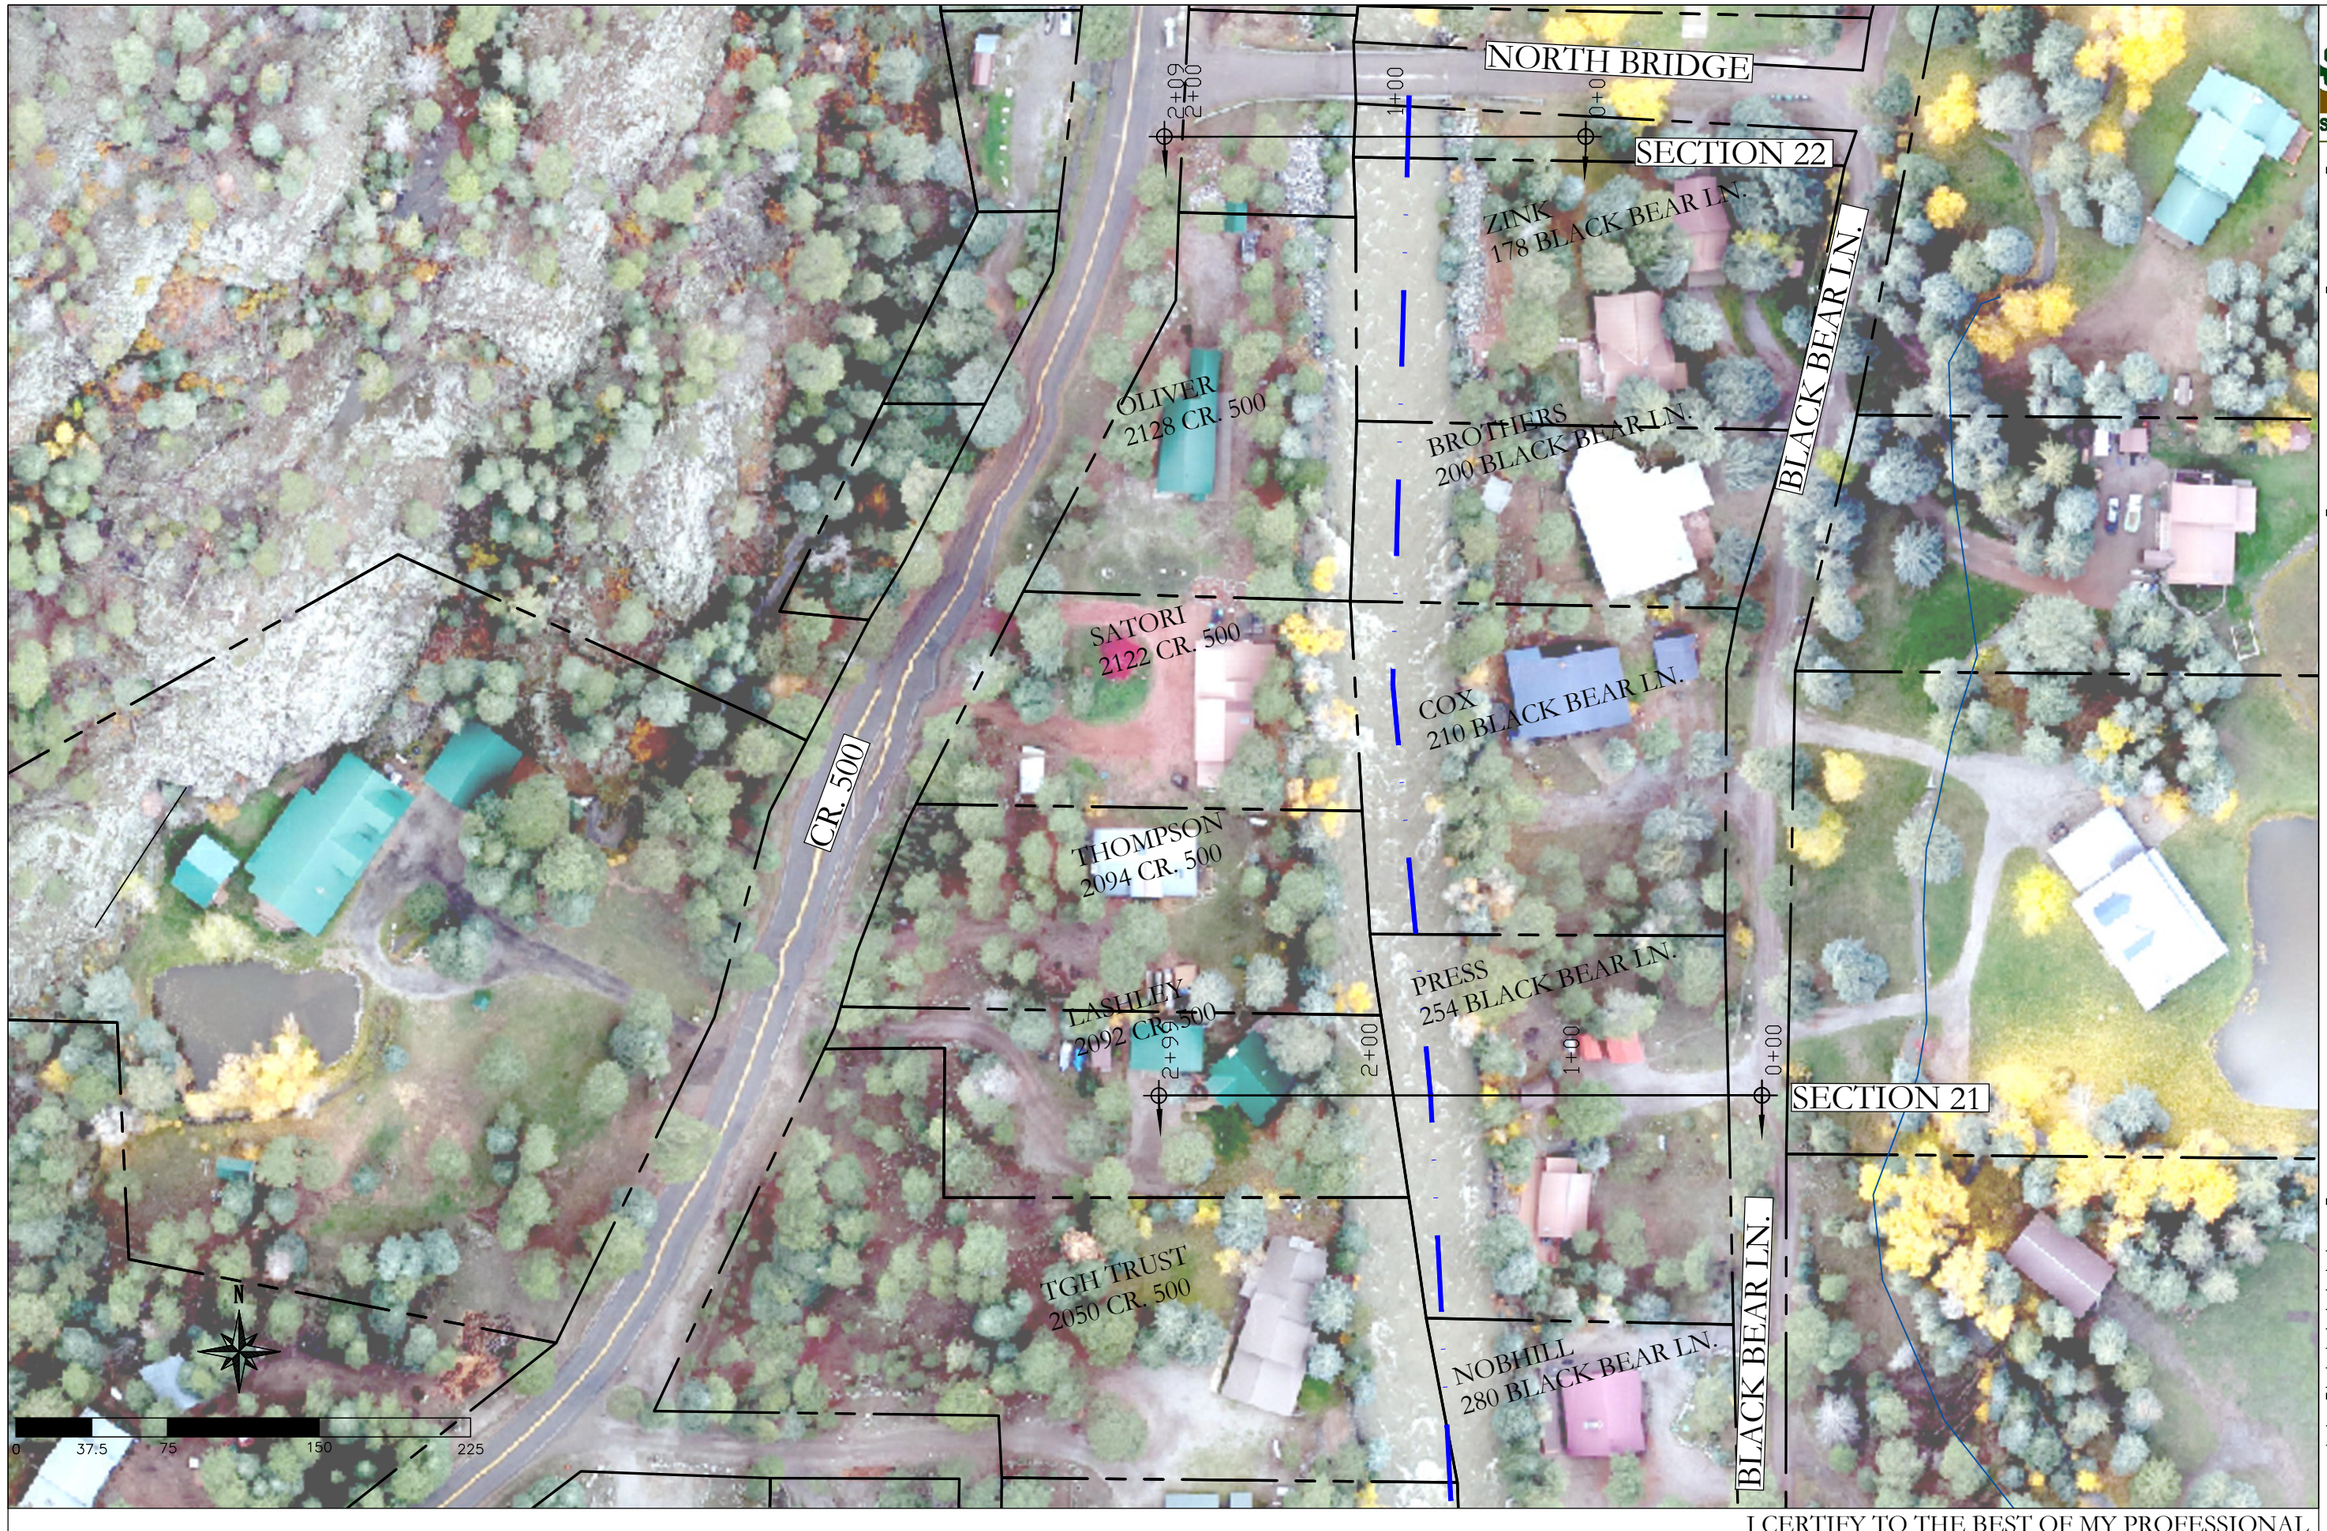

SCALE IS AS SHOWN ON 11x17 SIZE SHEET
ALL OTHER SIZE SHEETS USE SCALE BAR

NORTH BRIDGE: SEDIMENT REMOVAL PLAN

I CERTIFY TO THE BEST OF MY PROFESSIONAL KNOWLEDGE, JUDGMENT, AND BELIEF, THESE PLANS MEET APPLICABLE NRCS STANDARDS.

Site Development Solutions LLC
PO Box 997
Bayfield, CO 81122
970.749.6767
mikie.sds@gmail.com

PHASE I
VALLECITO CREEK
EWP-2025 VALLECITO FLOODING
LA PLATA COUNTY, COLORADO

ISSUE	DATE
1	2/26/2026

DRAWN BY:	NP
CHECKED BY:	MV

SHEET:
13A