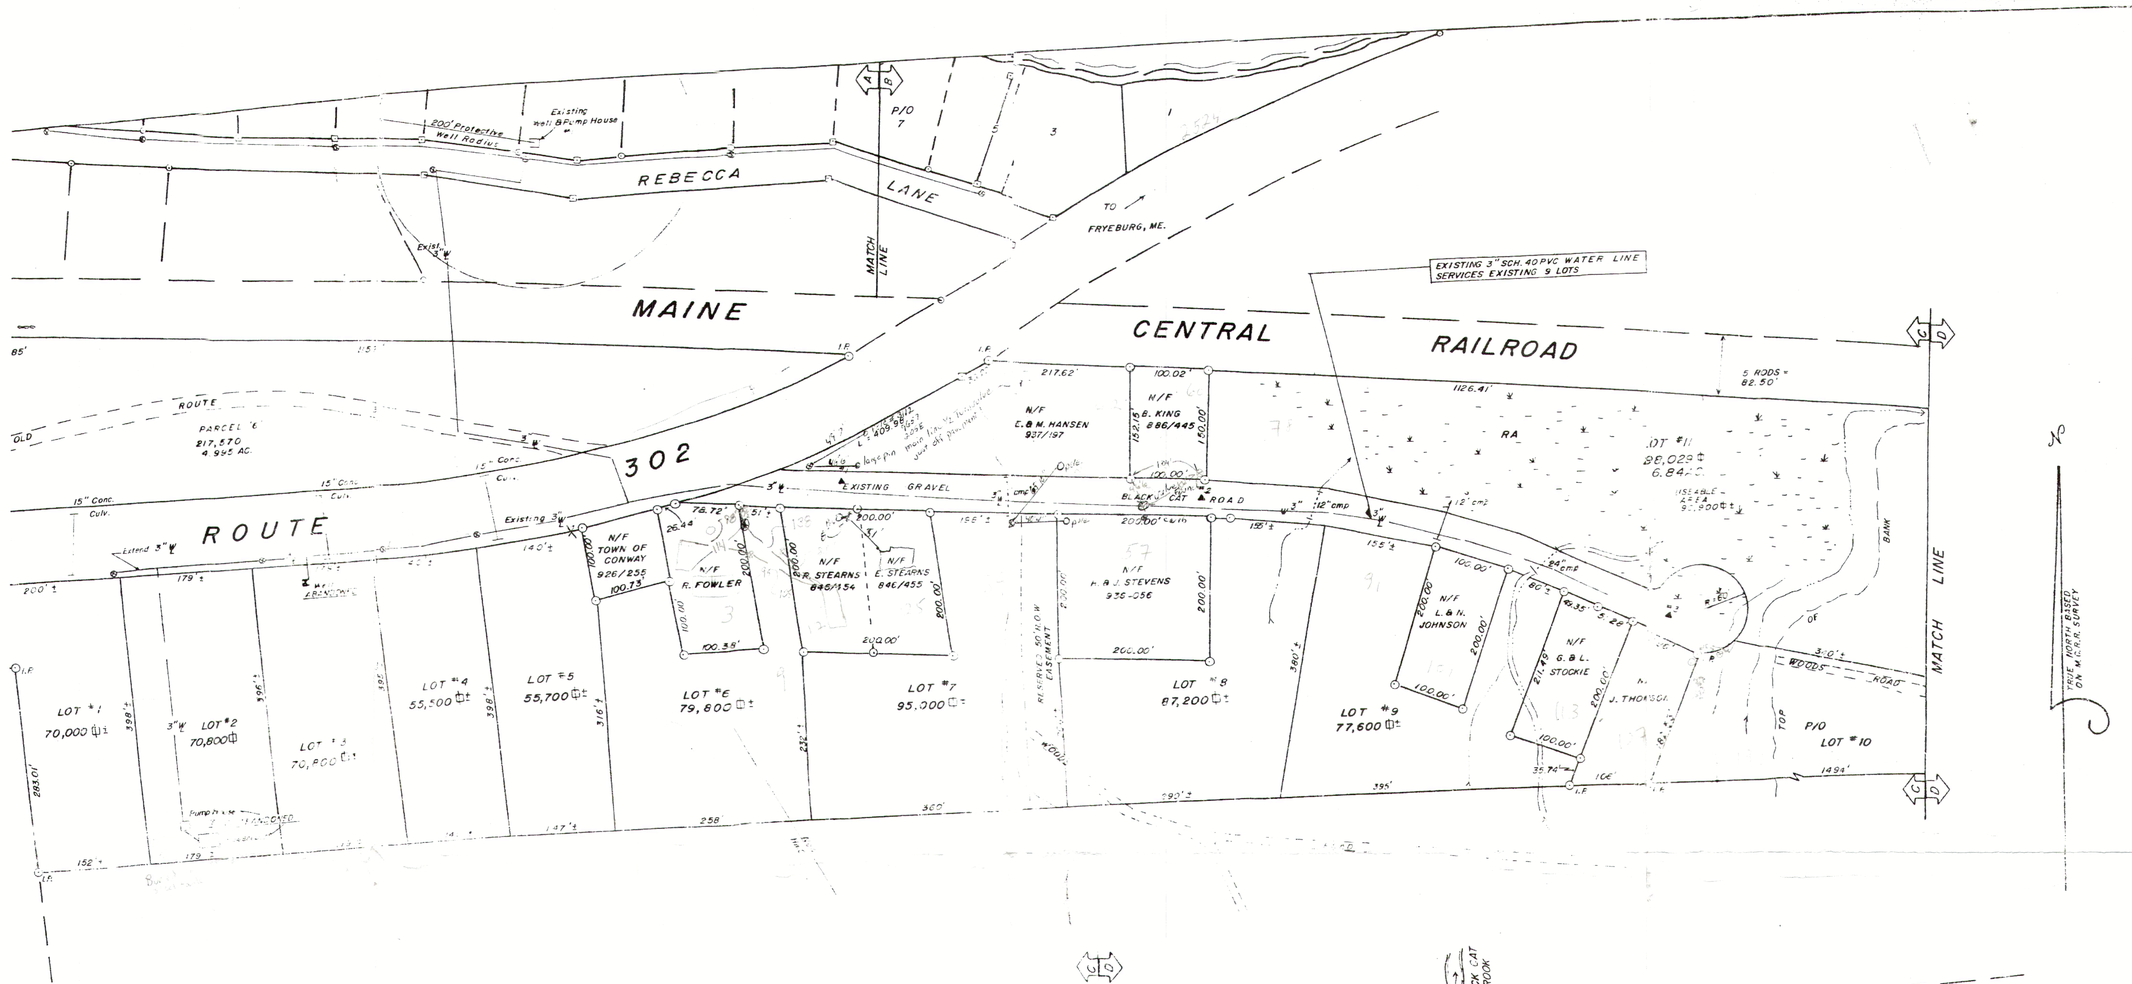

EXISTING & PROPOSED WATER SYSTEM IMPROVEMENTS WILL SERVICE 34 EXISTING LOTS & 27 PROPOSED LOTS. (USE 3/4" FLEX PVC LINE FROM WATER MAIN TO PROPOSED DWELLINGS.)

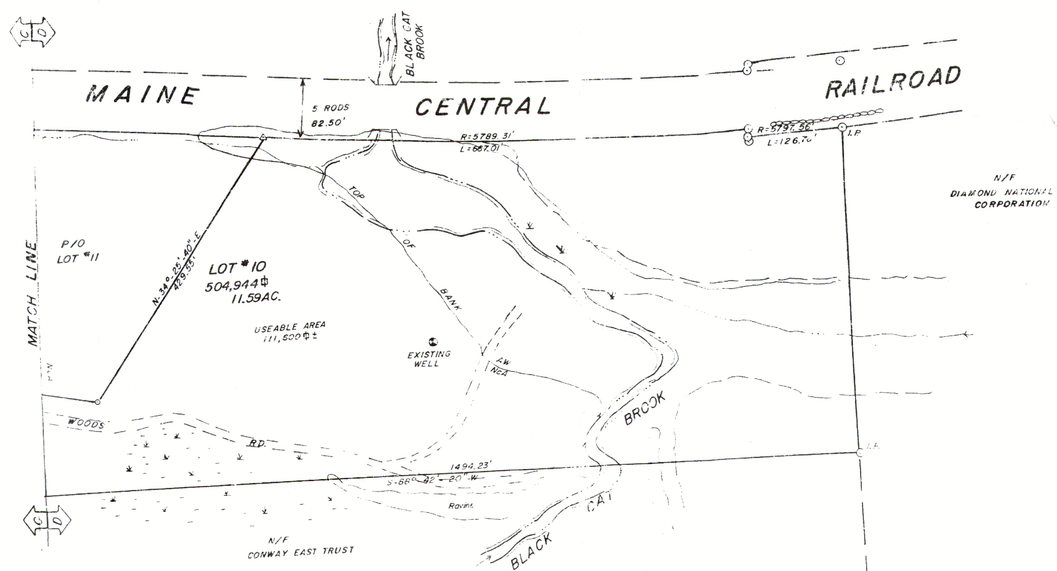

& PROPOSED
BUTION SYSTEM
ED IN
'AY, N.H.
SUBDIVISION OF
GE PHASE I & II
nd
SUBDIVISION OF
ELOPMENT COMPANY
TE & JOSEPH JALBERT
OODWARD ROAD
LN, R.I. 02865

PREPARED BY
VEYORS & WATER INDUSTRIES
ALTON, N.H. 03809
ER

REMARKS:
REVISION 8/14/86

-86(B)

NOTE: THIS PLAT REPRESENTS A CONCEPTUAL PLAN AND IS NOT INTENDED FOR RECORDING PURPOSES. BEARINGS & DISTANCES HAVE BEEN COMPILED FROM SURVEY OF DOUGLAS C. BURNELL ENTITLED PROPERTY OF CHARLOTTE M. BEAN DATED 1/79.