

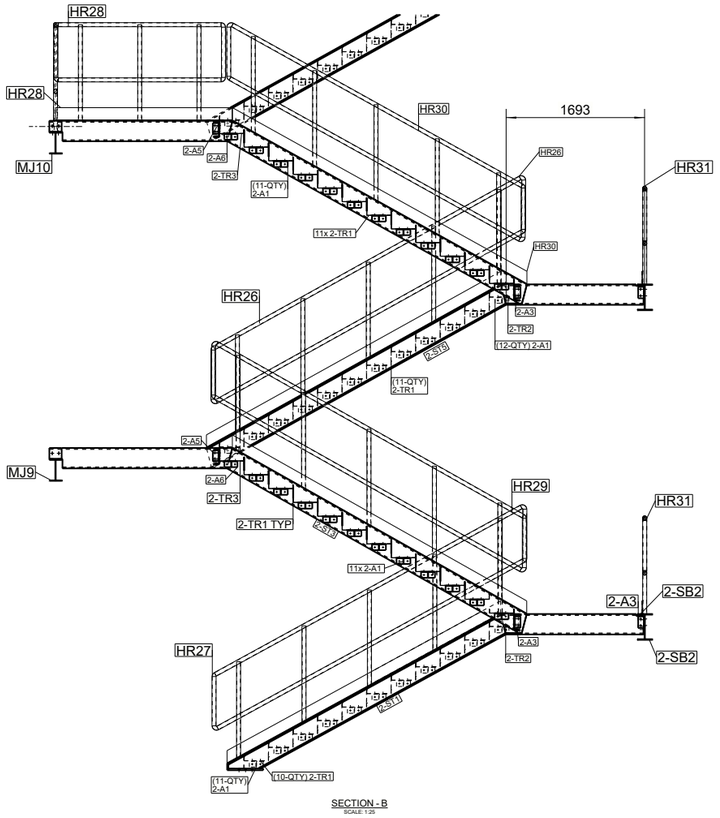



SECTION - B
SCALE: 1:25

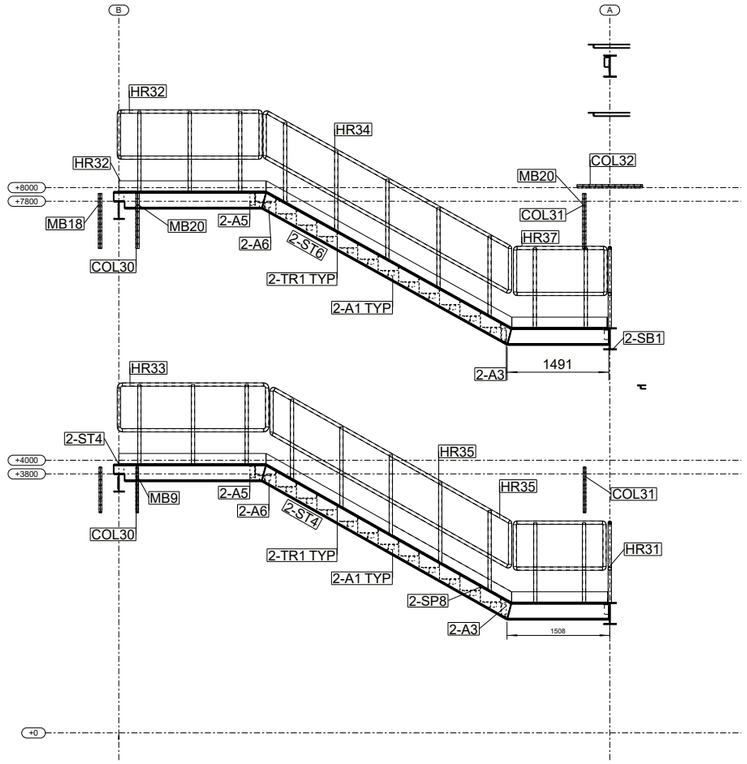


SECTION C - C
1:30

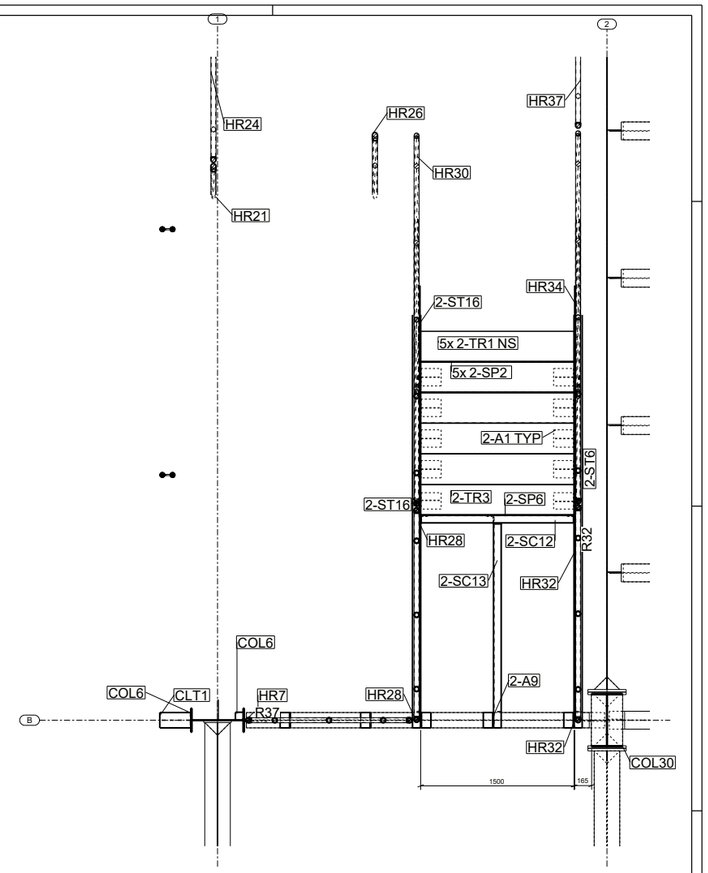


STAIR-02 @EL.7940
1:25

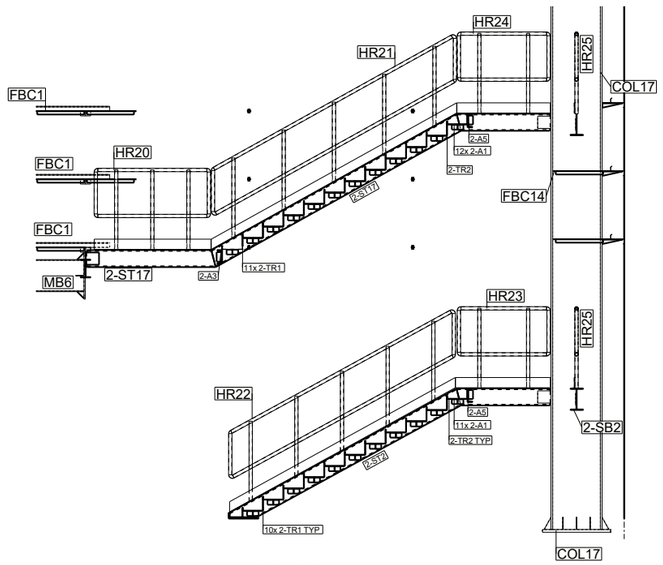

SECTION A - A
1:30

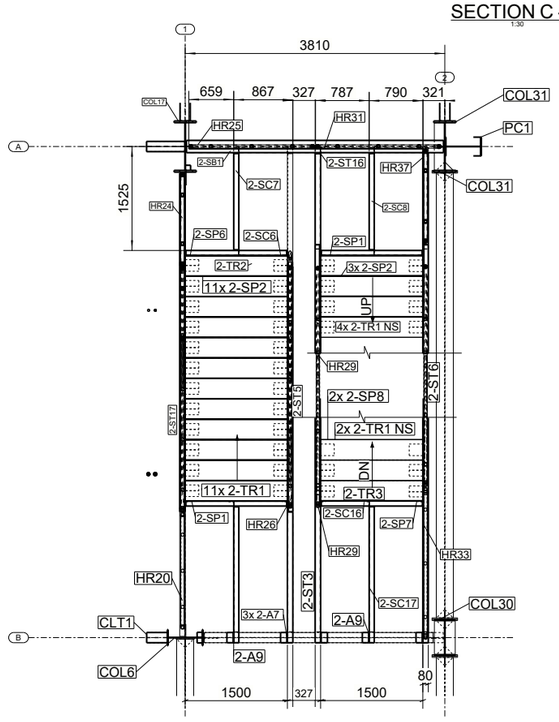

STAIR-02 @EL.3940 TO EL.+5940
1:30

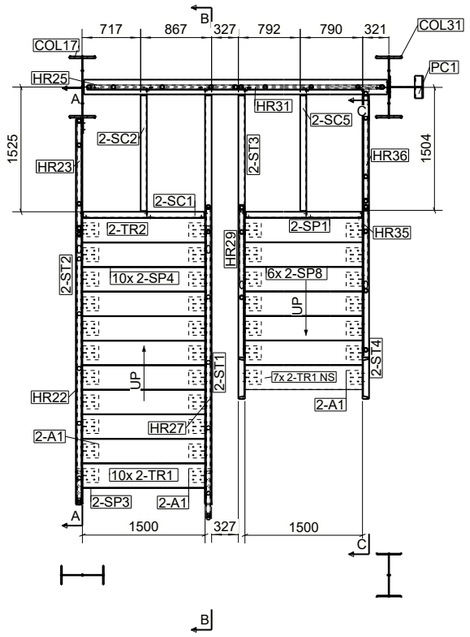

STAIR-02 PLAN @ EL.0 TO EL.+1910

No	REV.MARK	REVISION DESCRIPTION	CREATED	APPROVED	REV. DATE

Powered by Tekla Trimble

DRAWING TITLE	STAIR-02 PLAN		
CONTRACT	NG		
MODELLED BY	INDR	ISSUED	
CONTRACT NO	2748	SCALE 1:20	1:25
DRAWING No	[66]	REVISION No.	