



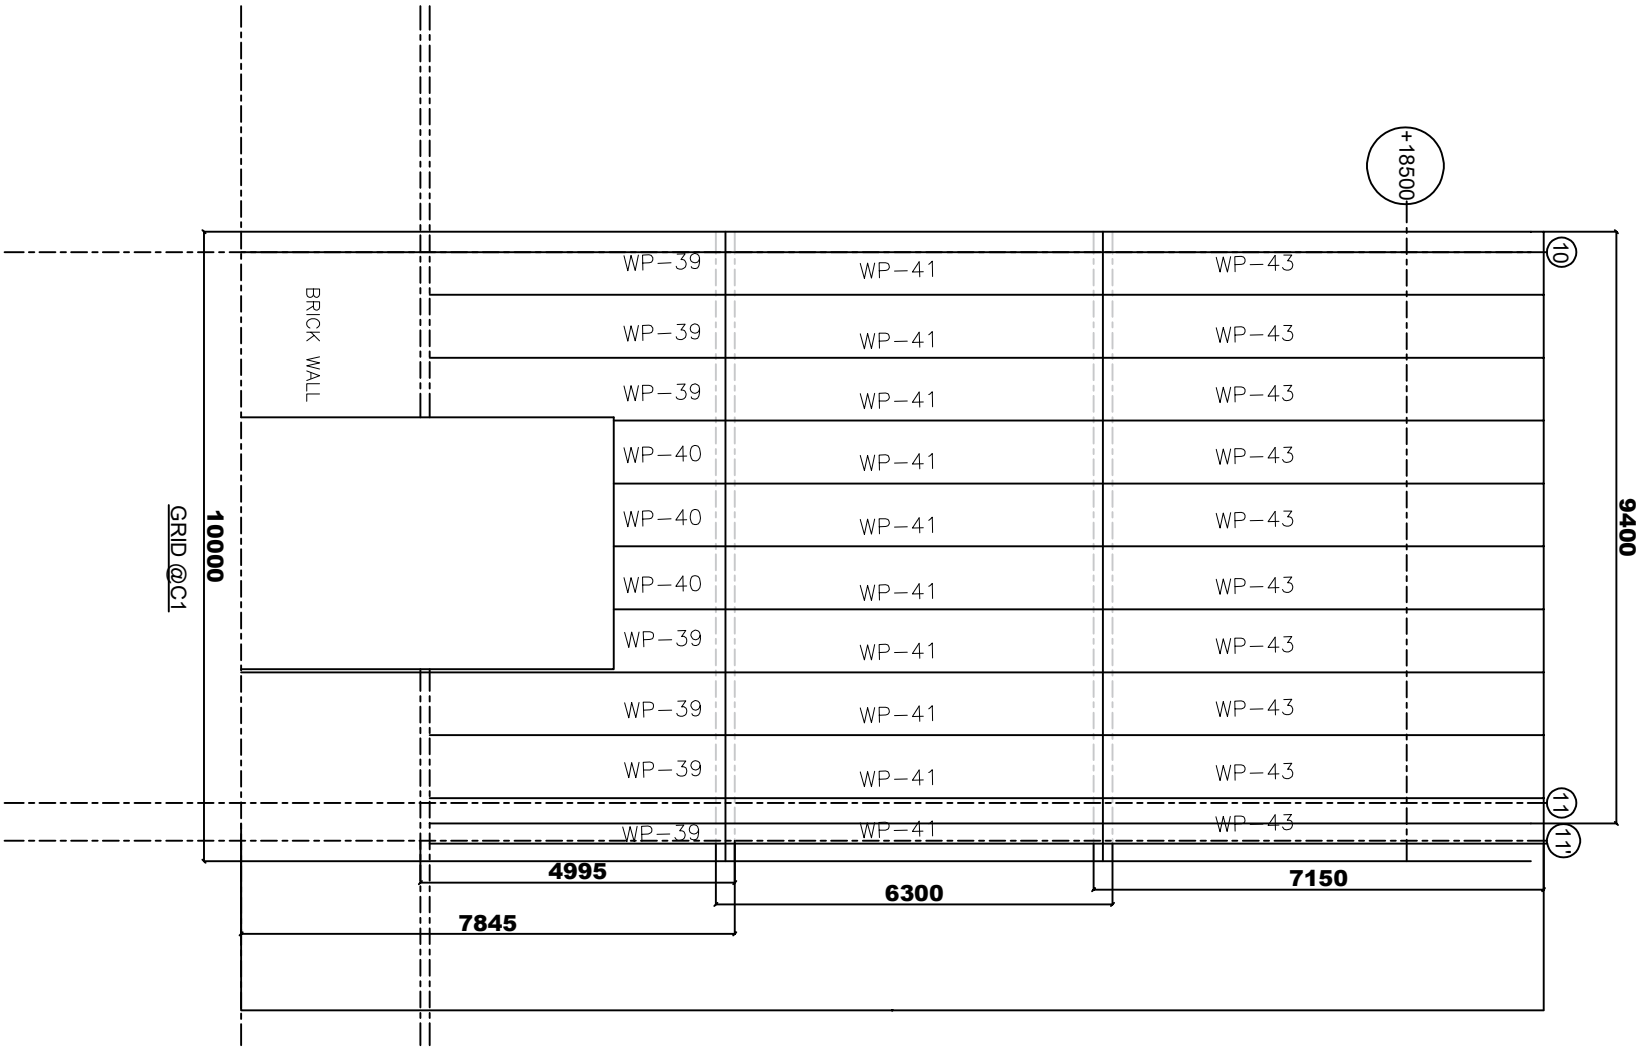

SR. NO.	PIECE MARK	NOS. REQD.	DESCRIPTION	LENGTH	COLOUR
1	WP-39	14	WALL PANEL	5000	RAL-9010
2	WP-40	06	WALL PANEL	1922	RAL-9010
3	WP-41	20	WALL PANEL	6300	RAL-9010
4	WP-42	10	WALL PANEL	6950	RAL-9010
5	WP-43	10	WALL PANEL	7150	RAL-9010

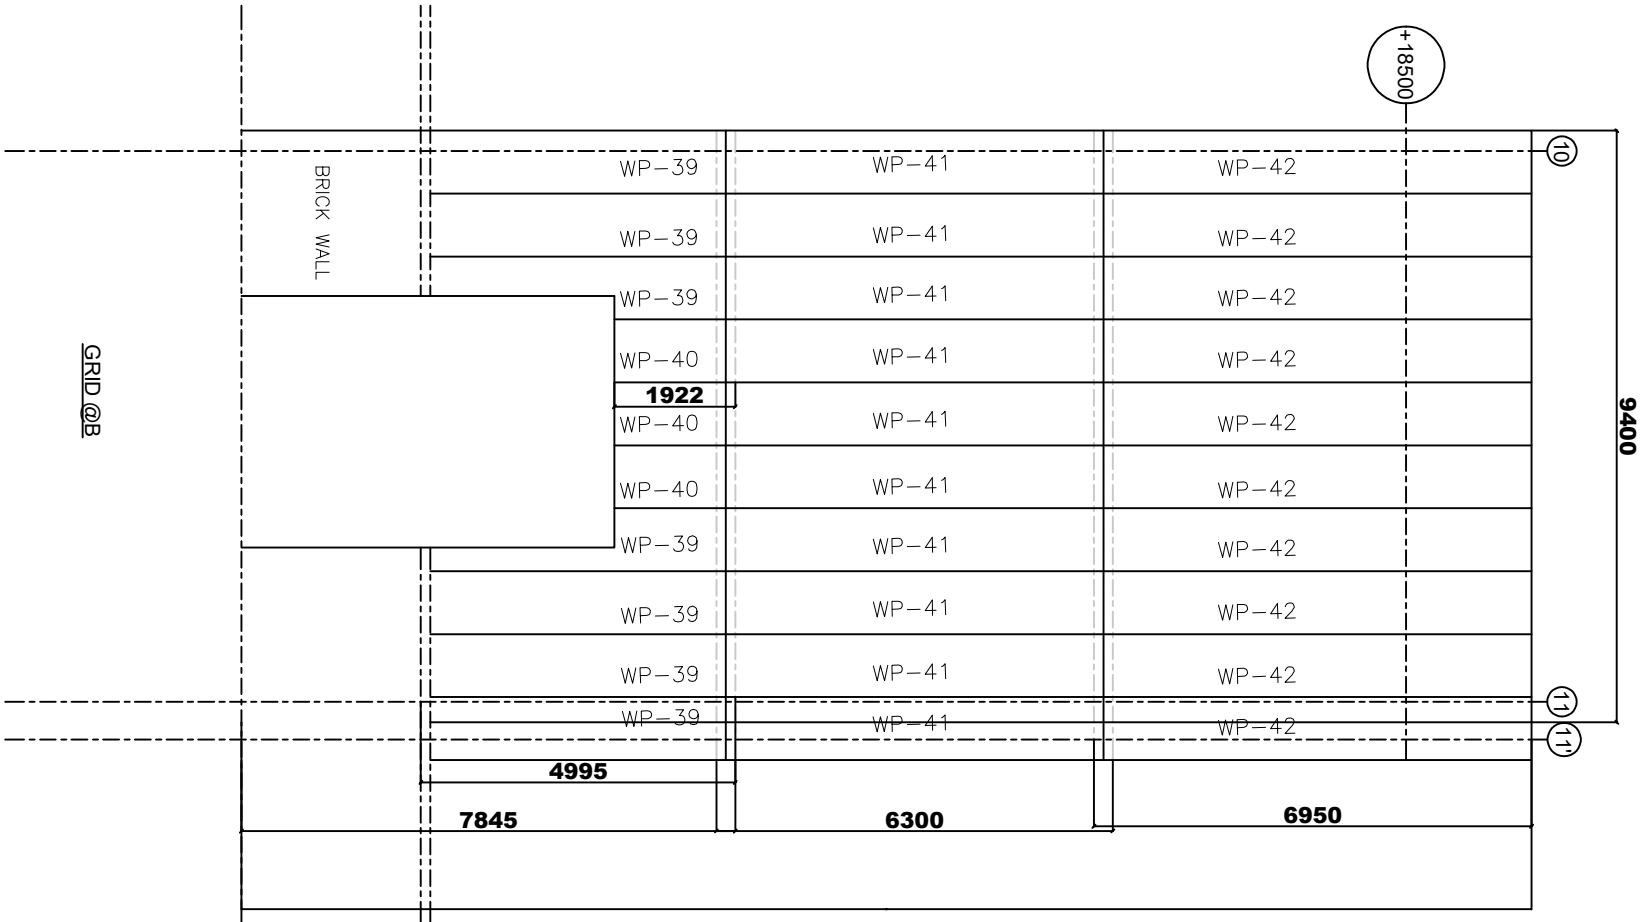