


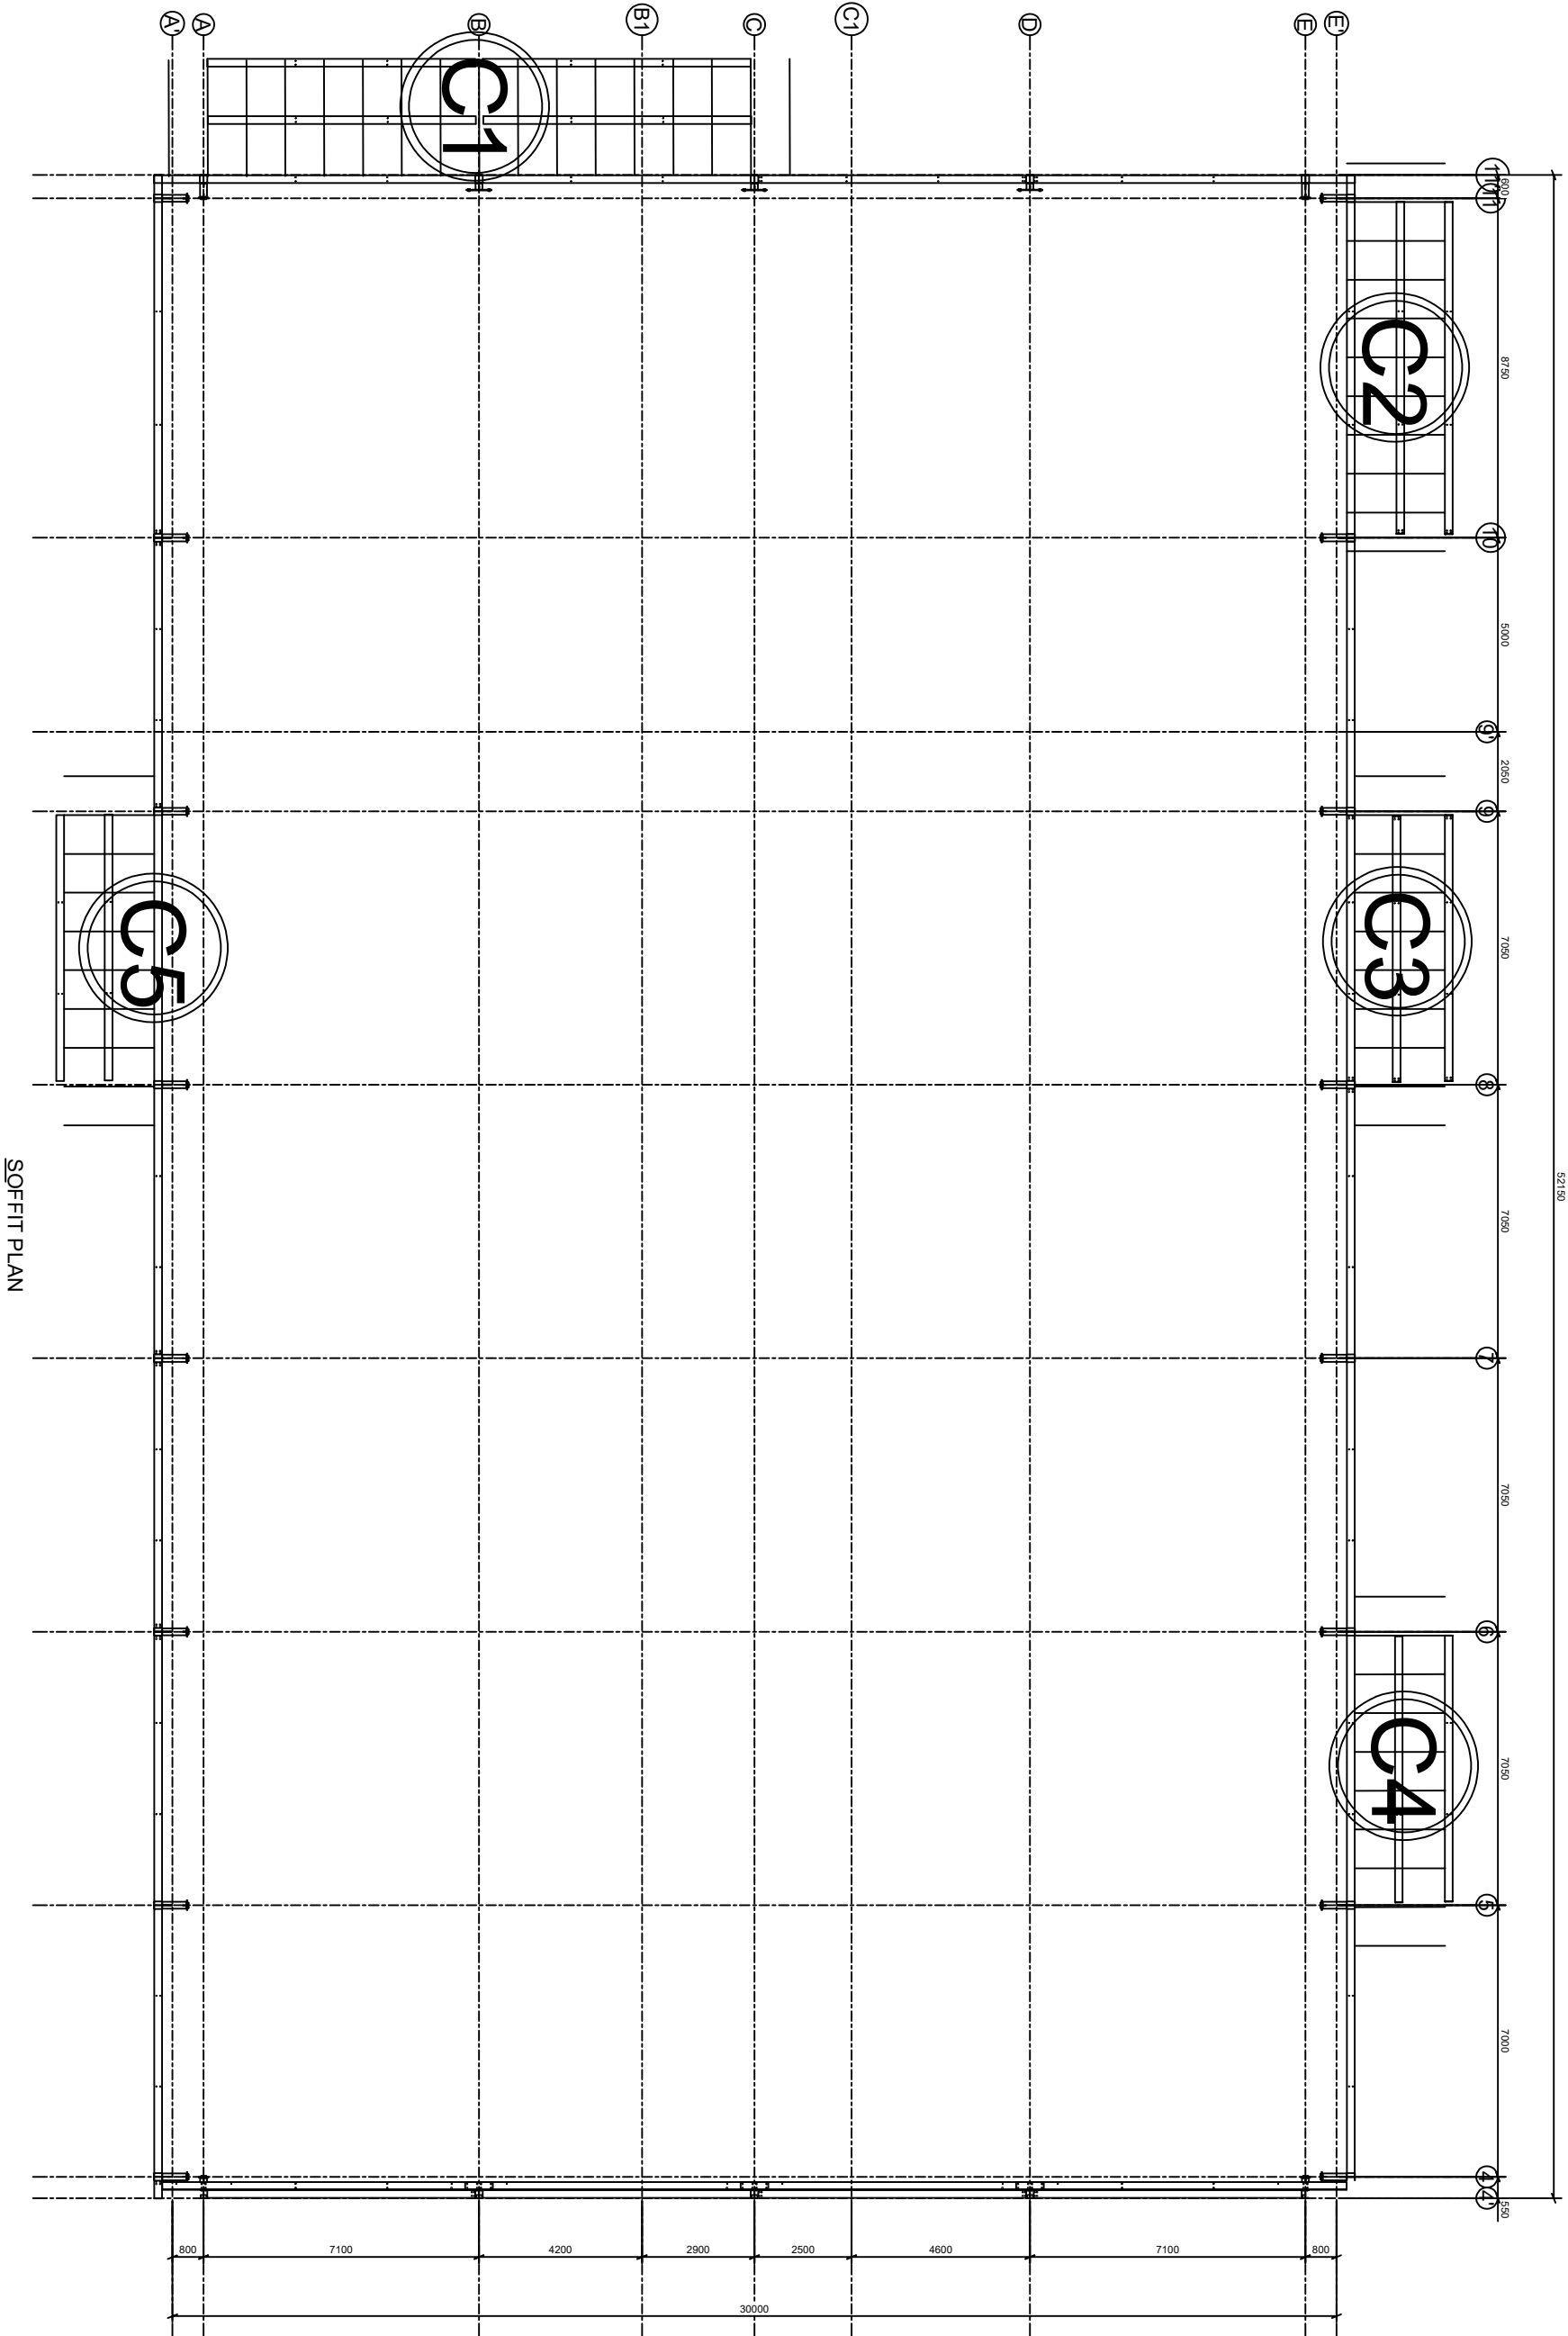

SOFFIT PLAN

No. / REV. MARK		REV. / ISON DESCRIPTION		REV. DATE	
24-08-2028					
DRAWING TITLE		SHEETING		Powered by Tekla	
CONTRACT		NG SAMPLE		Trimble	
MODELLED BY		RP		ISSUED	
CONTRACT NO		-		SCALE 1:75	
DRAWING No		-		REVISION No.	
				A0	