


BOLT SCHEDULE				
CONN	QTY	SIZE	LENGTH	P.L. SIZE
11	4+2+4	M30	120	350x40
12	4+4	M20	75	300x16
11	4+4	M24	90	300x25
12	4+2+4+2	M24	90	250x25

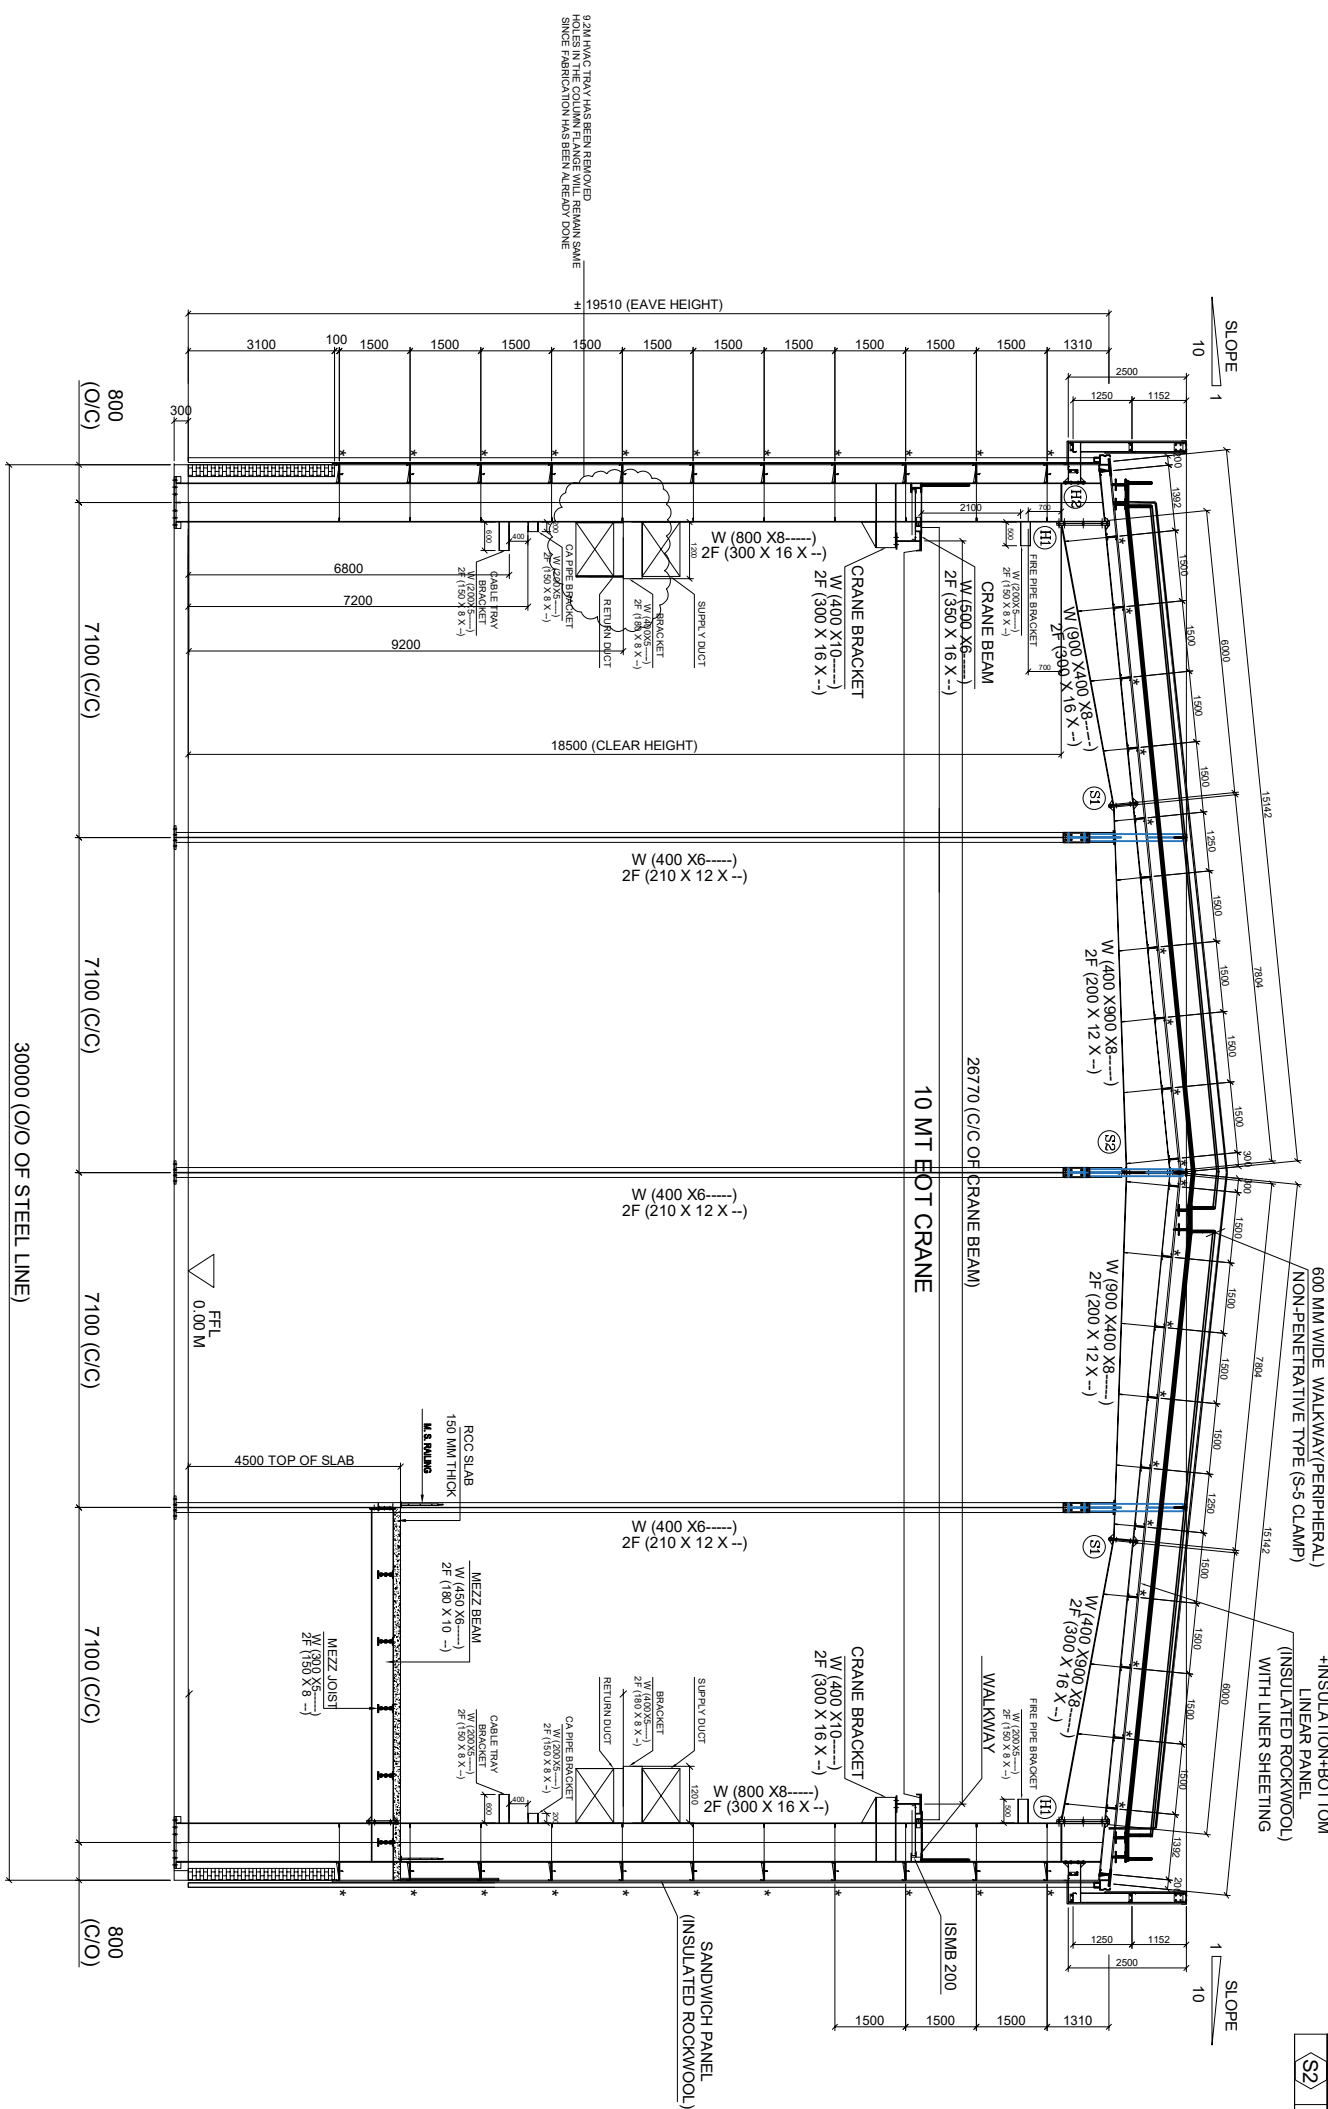

END FRAME ELEVATION F.L. - 4

* - DENOTES SINGLE SIDED FLANGE BRACE

