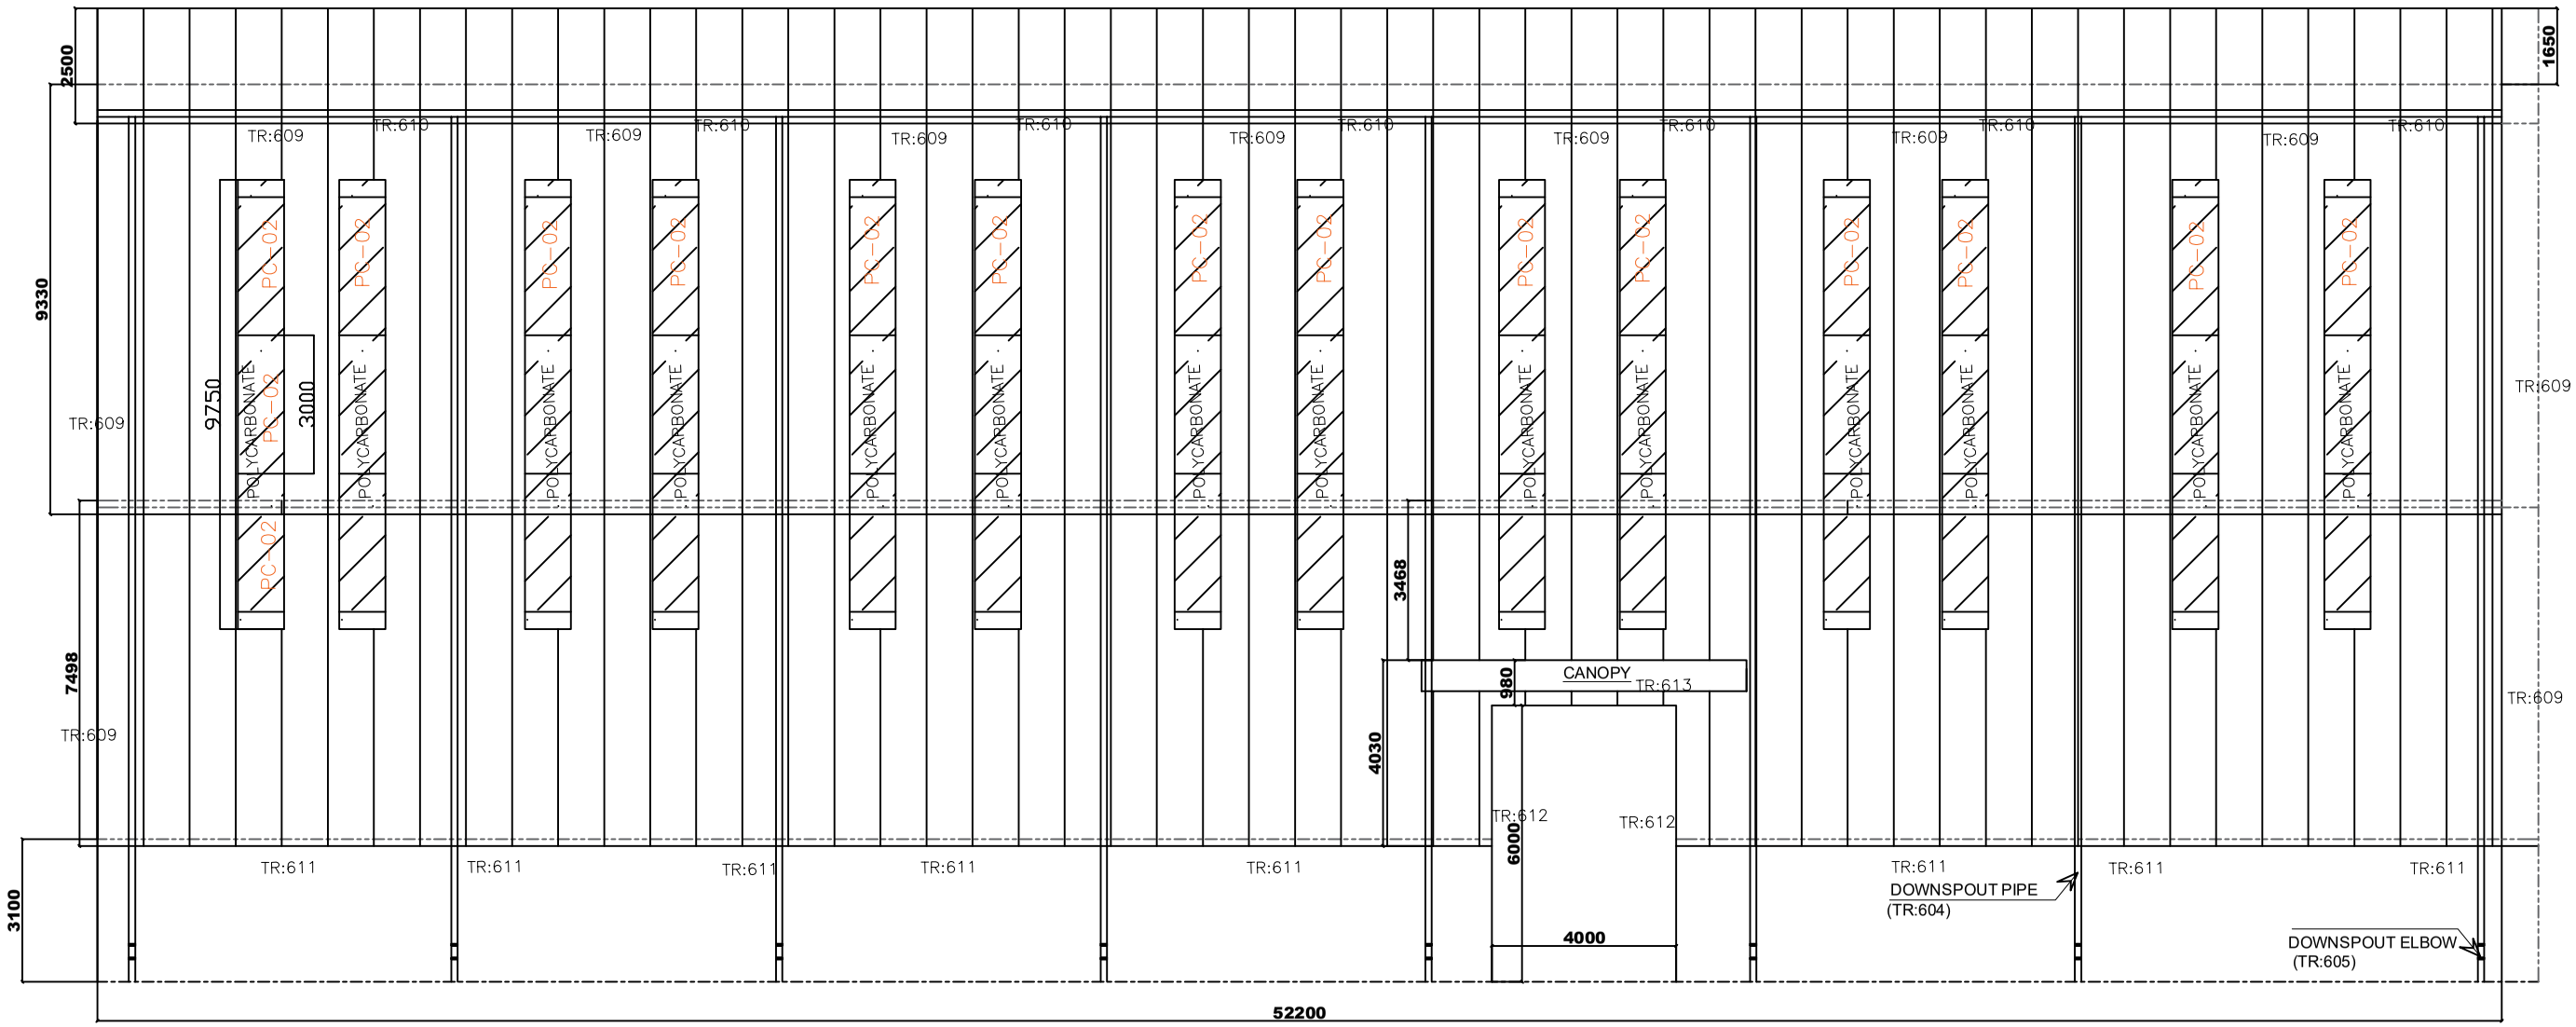


GRID @ -A

No	REV MARK	REVISION DESCRIPTION	REV. DATE
.			

24-08-2026

Powered by Tekla Trimble

DRAWING TITLE	SHEETING		
CONTRACT	NG SAMPLE		
MODELLED BY	RP	ISSUED	
CONTRACT NO	-	SCALE 1:75	A0
DRAWING No	-	REVISION No.	