


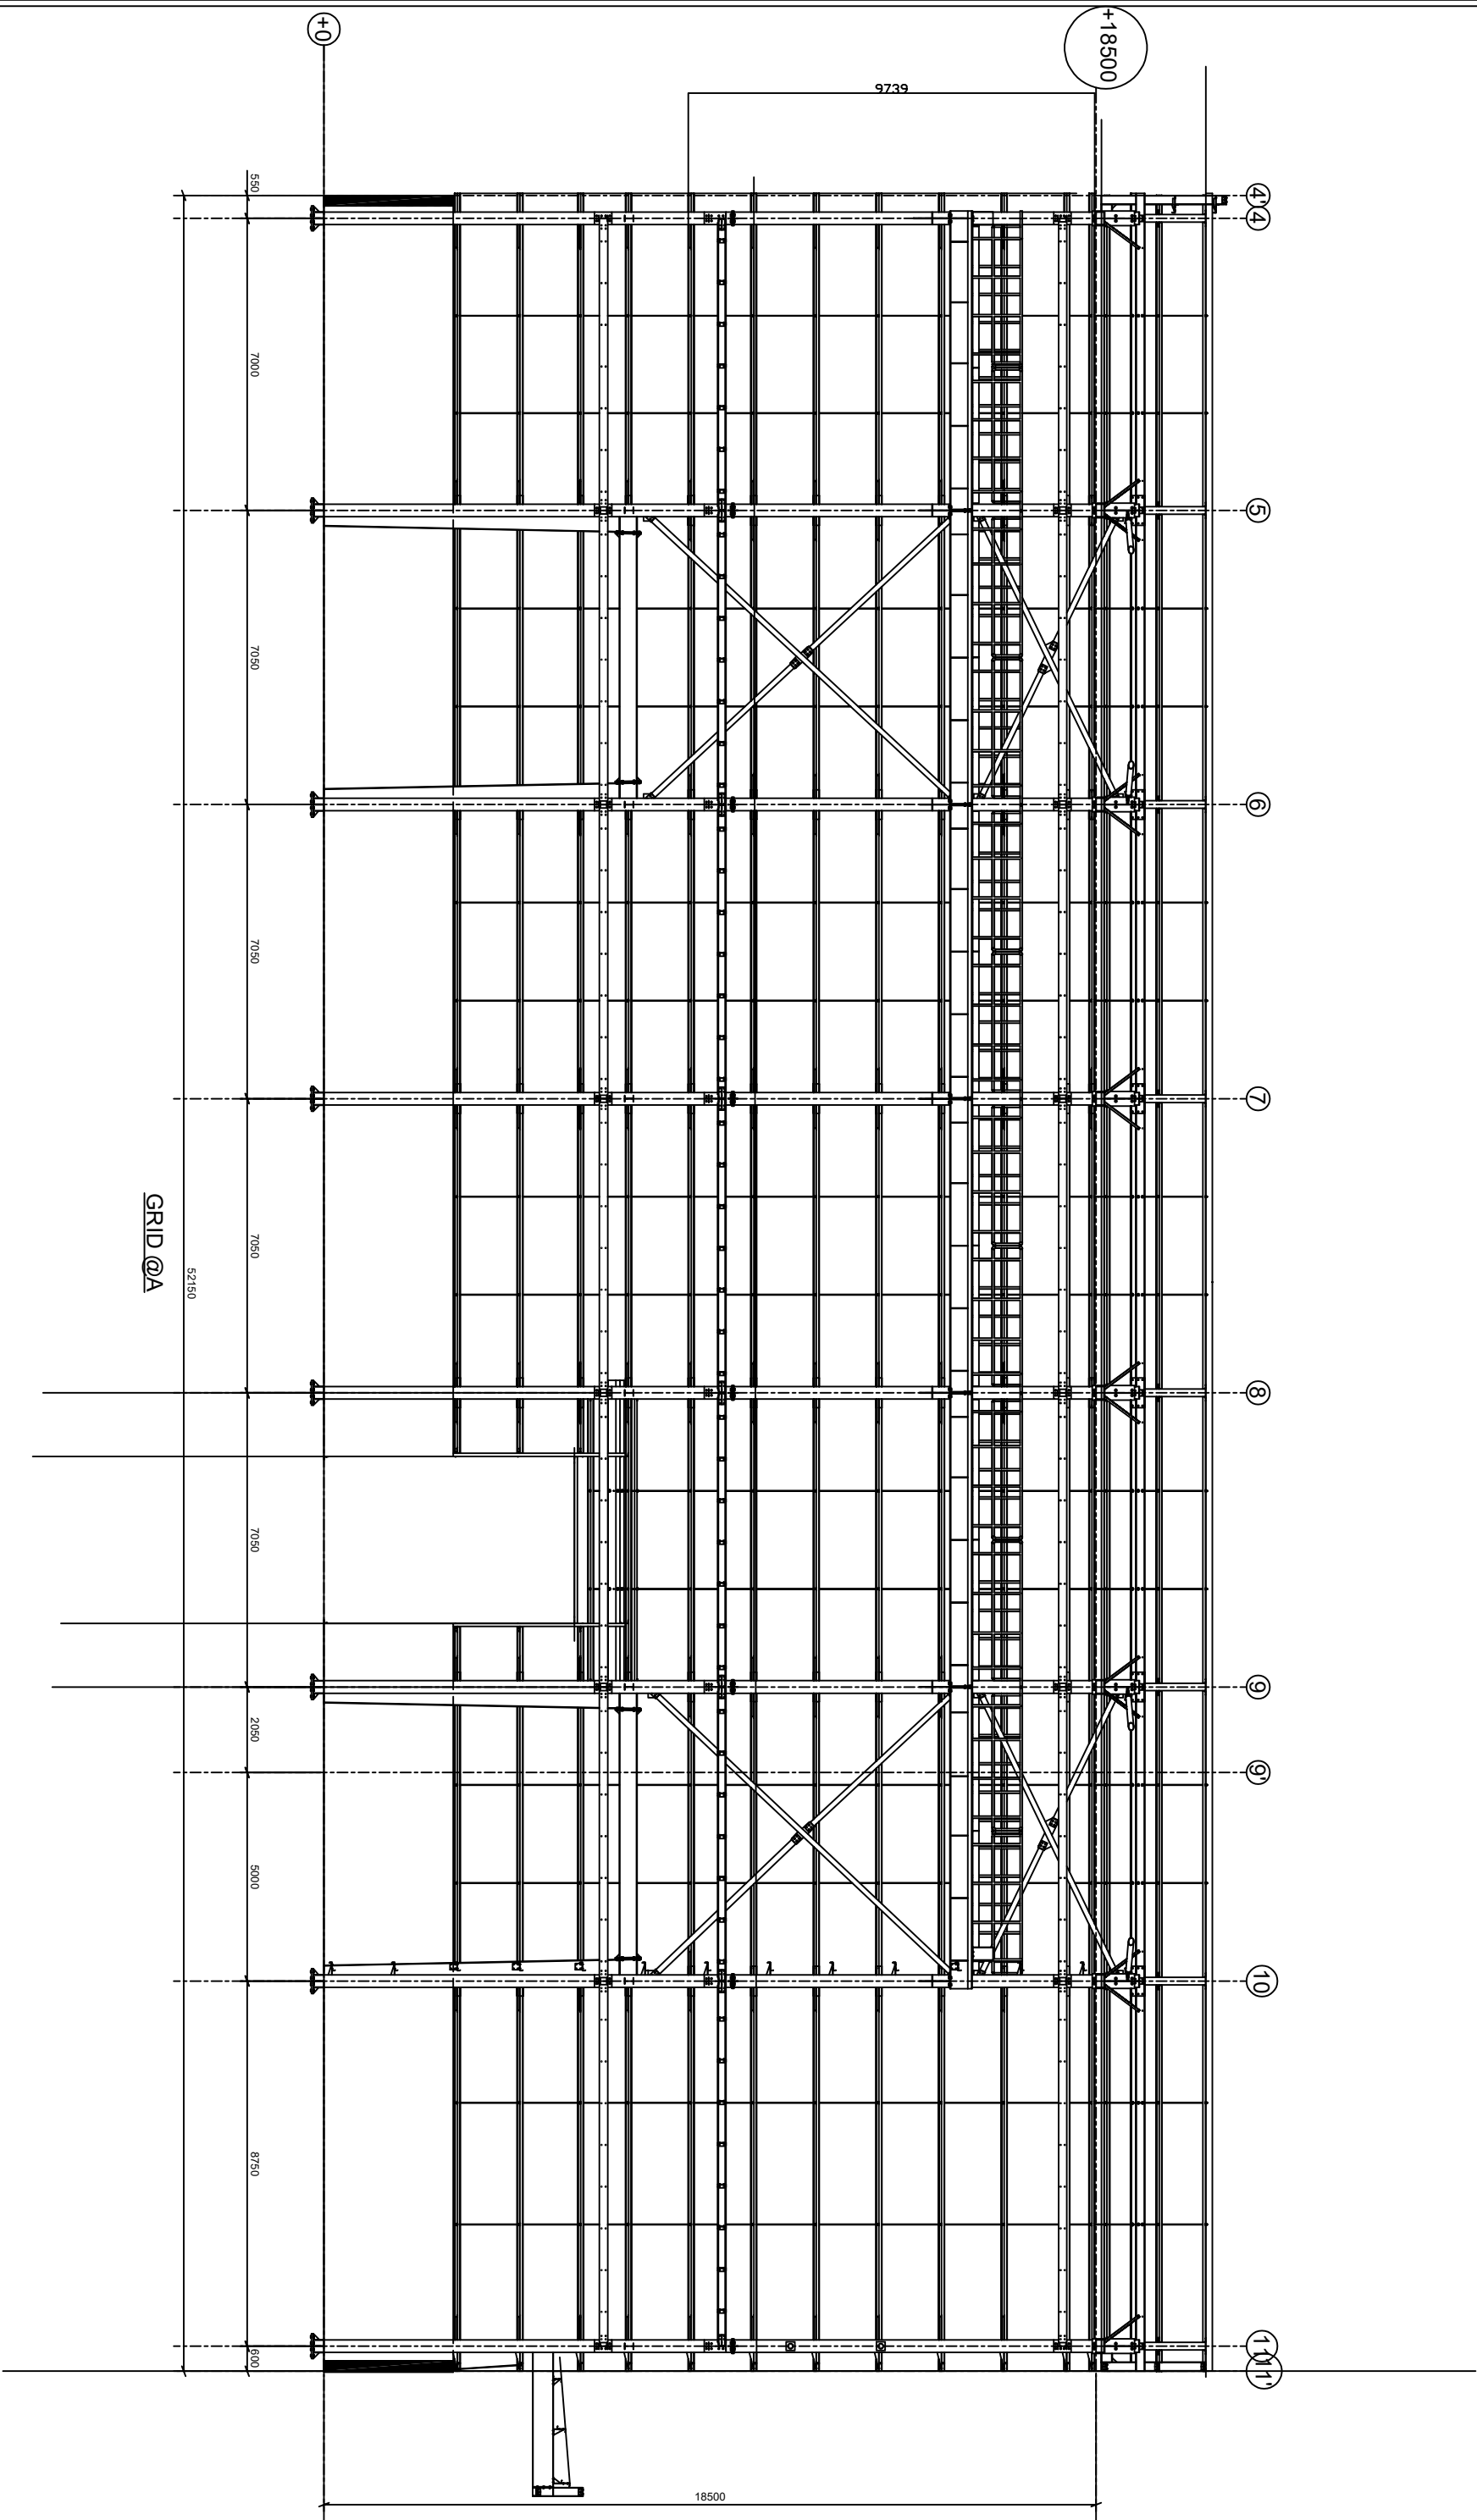

GRID @A

No. /REV. MARK		REVISION DESCRIPTION		REV. DATE	
24-08-2028					
DRAWING TITLE		SHEETING			
CONTRACT		NG SAMPLE			
MODELLED BY		RP		ISSUED	
CONTRACT NO		-		SCALE 1:75	
DRAWING No.		-		REVISION No.	

Powered by Tekla

Trimble

A0

Powered by Tekla



A0