
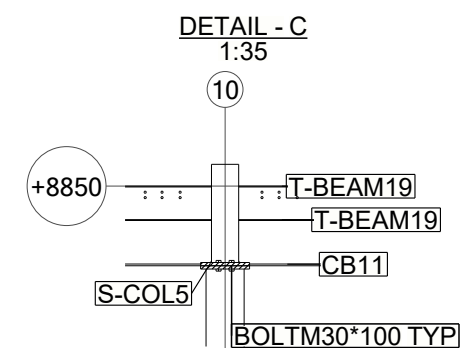
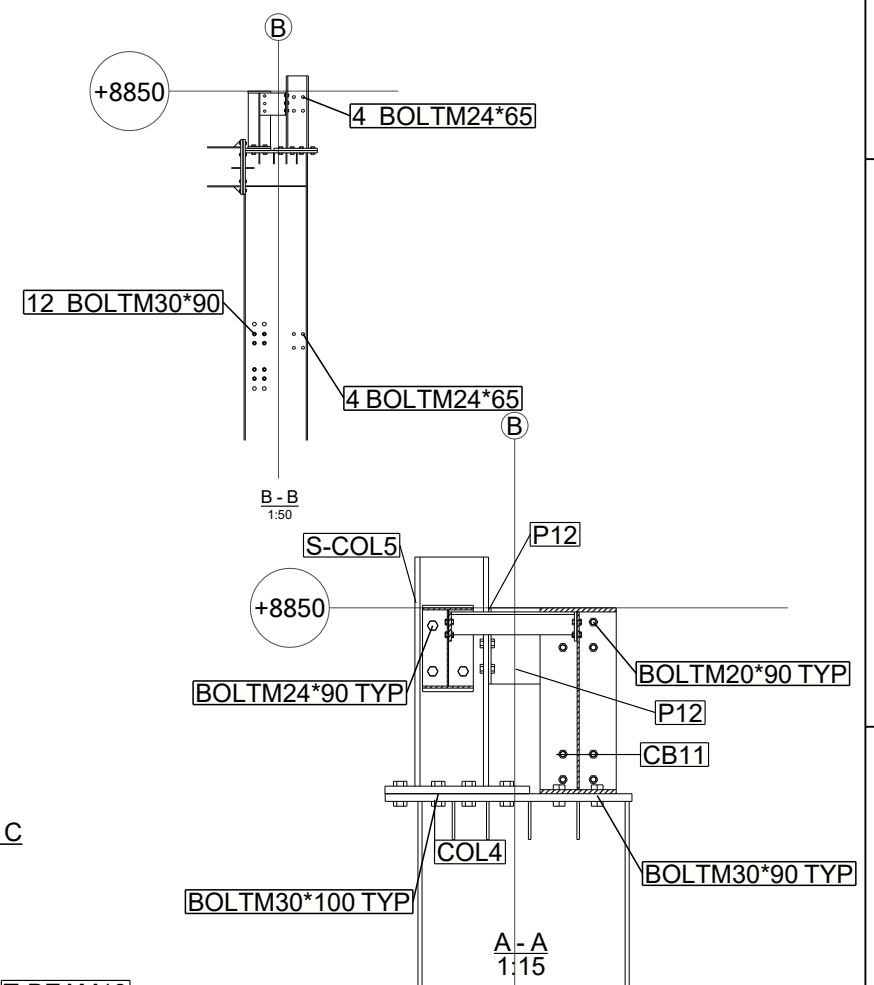
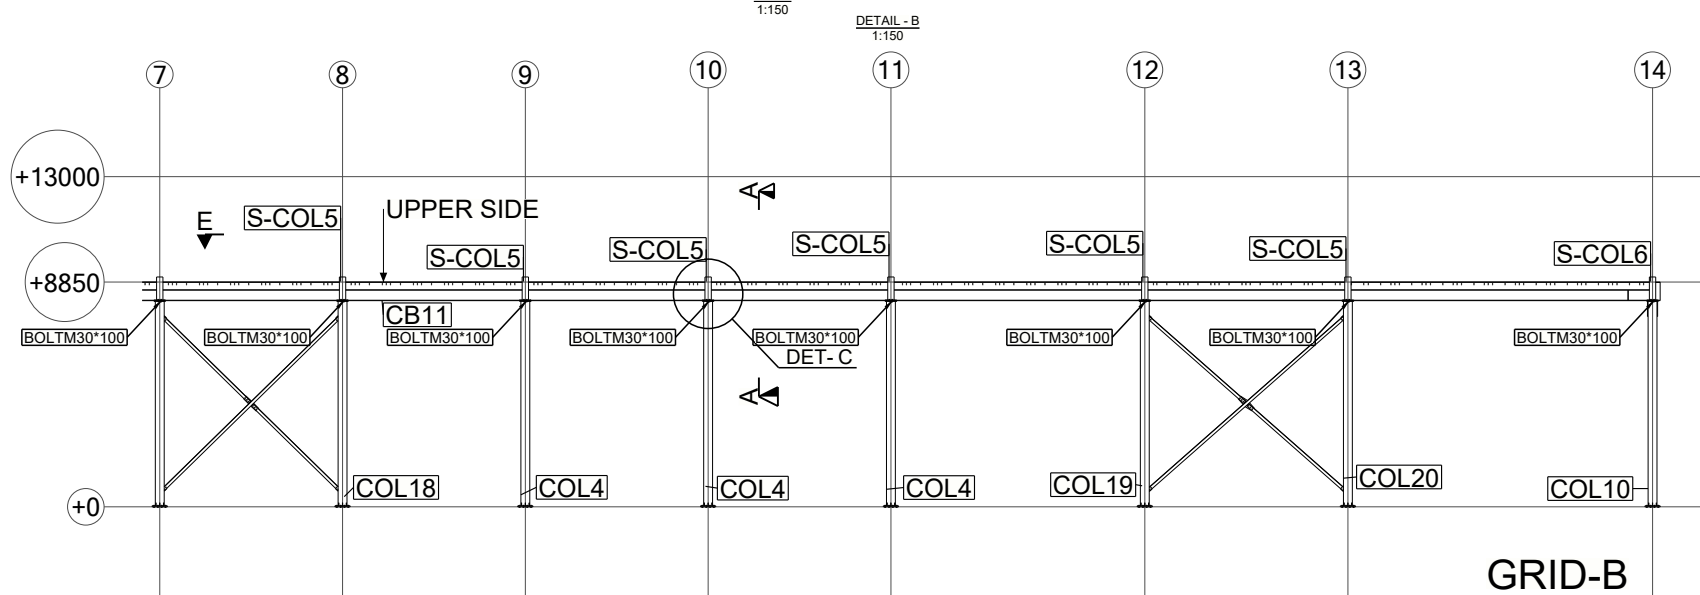
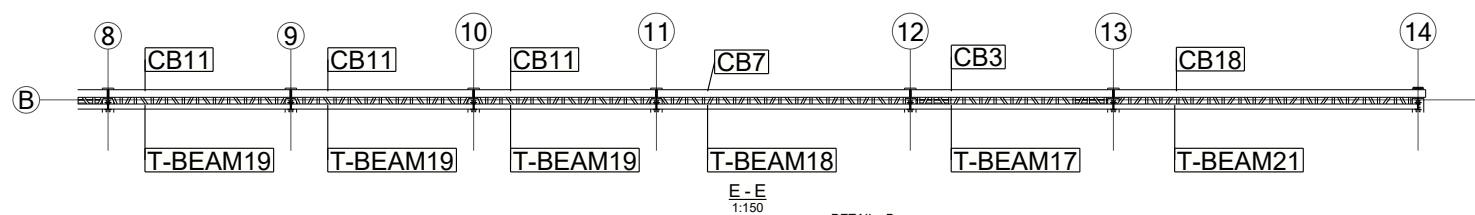
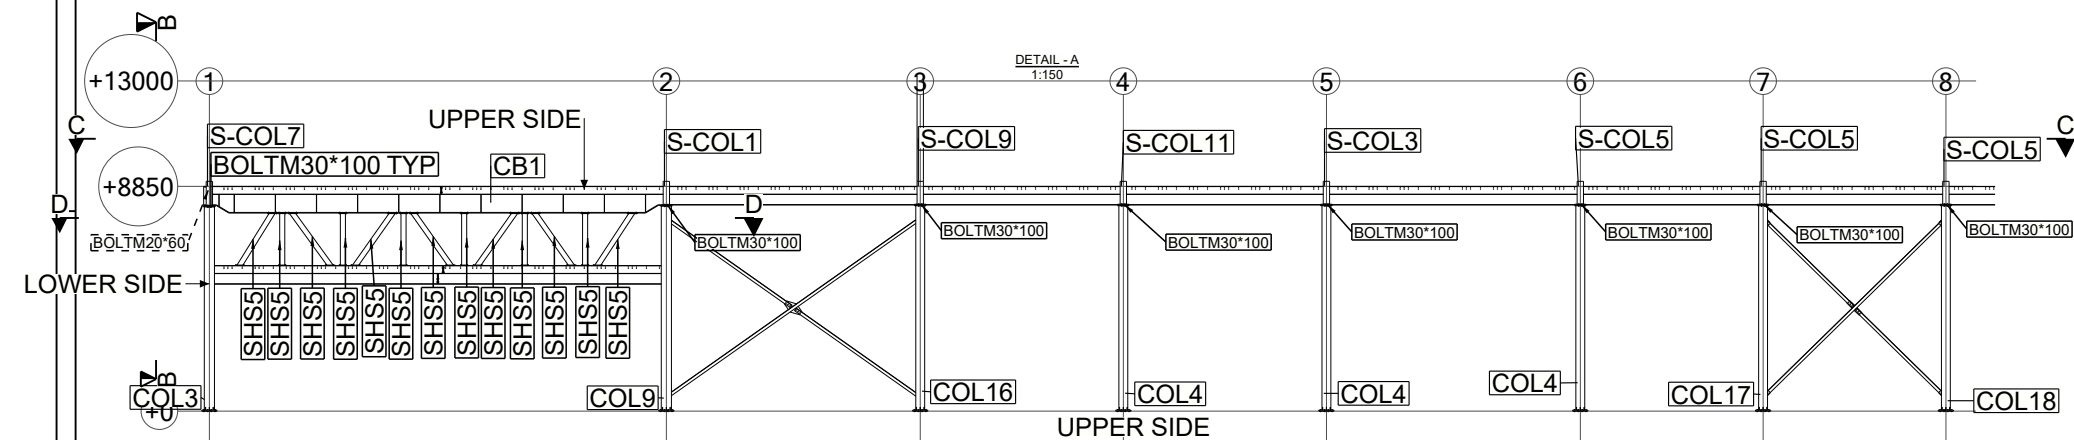
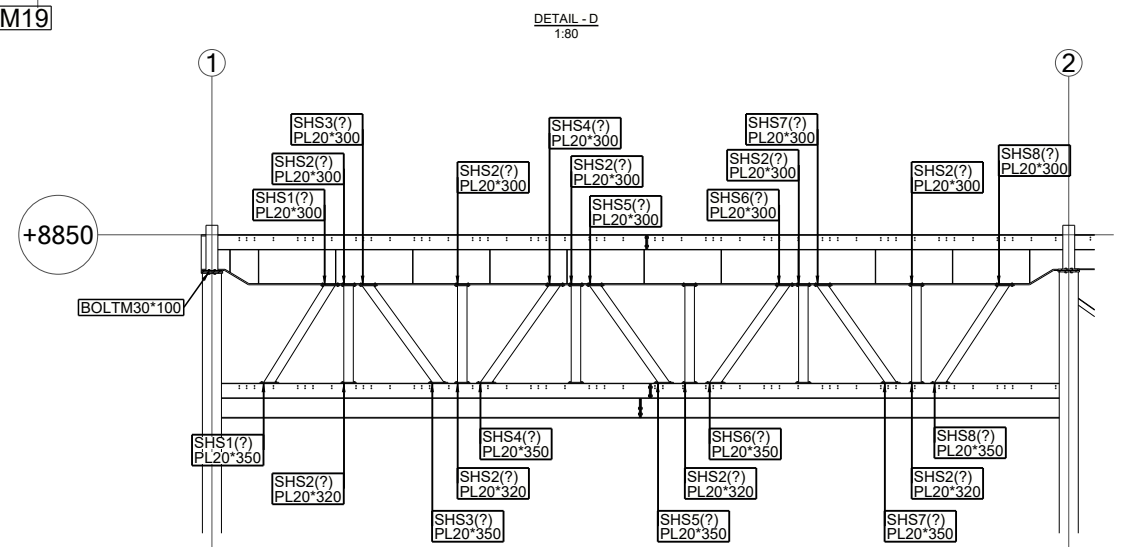


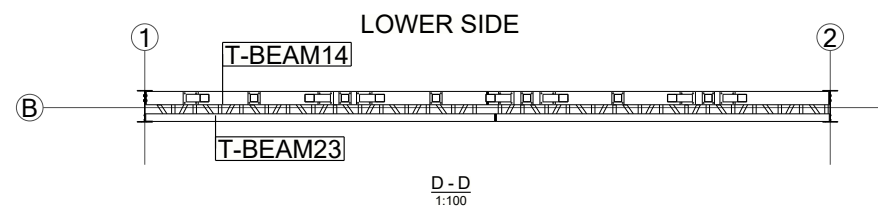

No	REV MARK	REVISION DESCRIPTION	CREATED	APPROVED	REV. DATE
DRAWING TITLE					
GRID - B ERECTION DWG					
CONTRACT			JINDAL		
MODELLED BY			ISSUED		
CONTRACT NO			SCALE 1:15 1:35		
DRAWING No			REVISION No		