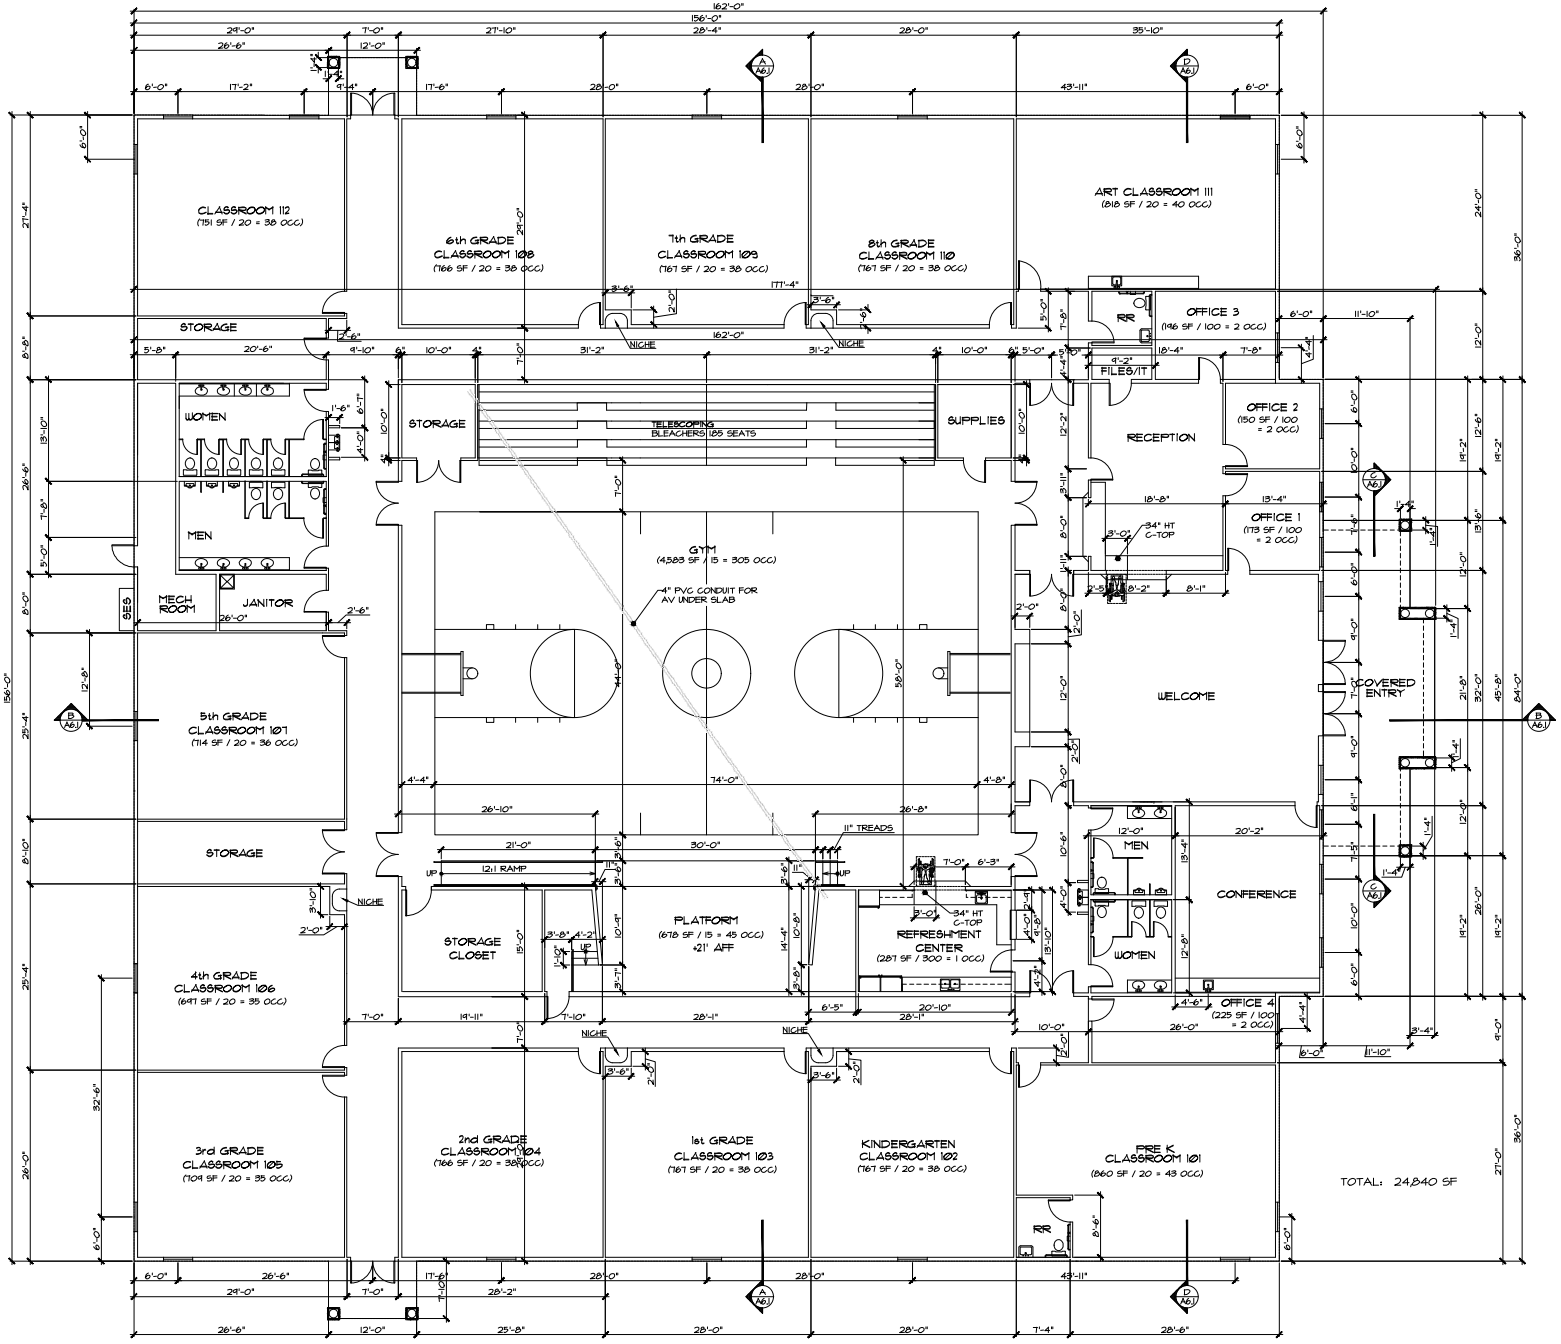

1/8" = 1'-0"

FLOOR PLAN

DATE: 01/06/25

REGISTERED ARCHITECT
18908
DAVID PAUL FRANKLIN
ARIZONA, U.S.A.

FRANKLIN ARCHITECTS
11421 NORTH 50th AVE
GLENDALE, AZ 85306 (602) 633-2350

THE LORD OUR GOD IS THE MASTER ARCHITECT

ST ANTHONY CATHOLIC SCHOOL
SCHOOL BUILDING
1400 EAST OWENS, SHOW LOW, ARIZONA 85901

PROV. 16:3

DRAWN :

JOB NO. :

SHEET A3.1

OF SHEETS

© COPYRIGHT, FRANKLIN ARCHITECTS 2024 - THIS PLAN DOCUMENT SET IS THE SOLE PROPERTY OF FRANKLIN ARCHITECTS. NO ALTERATIONS TO THESE PLANS, OTHER THAN "AS-BUILT" INFORMATION, ARE ALLOWED BY ANYONE OTHER THAN FRANKLIN ARCHITECTS.