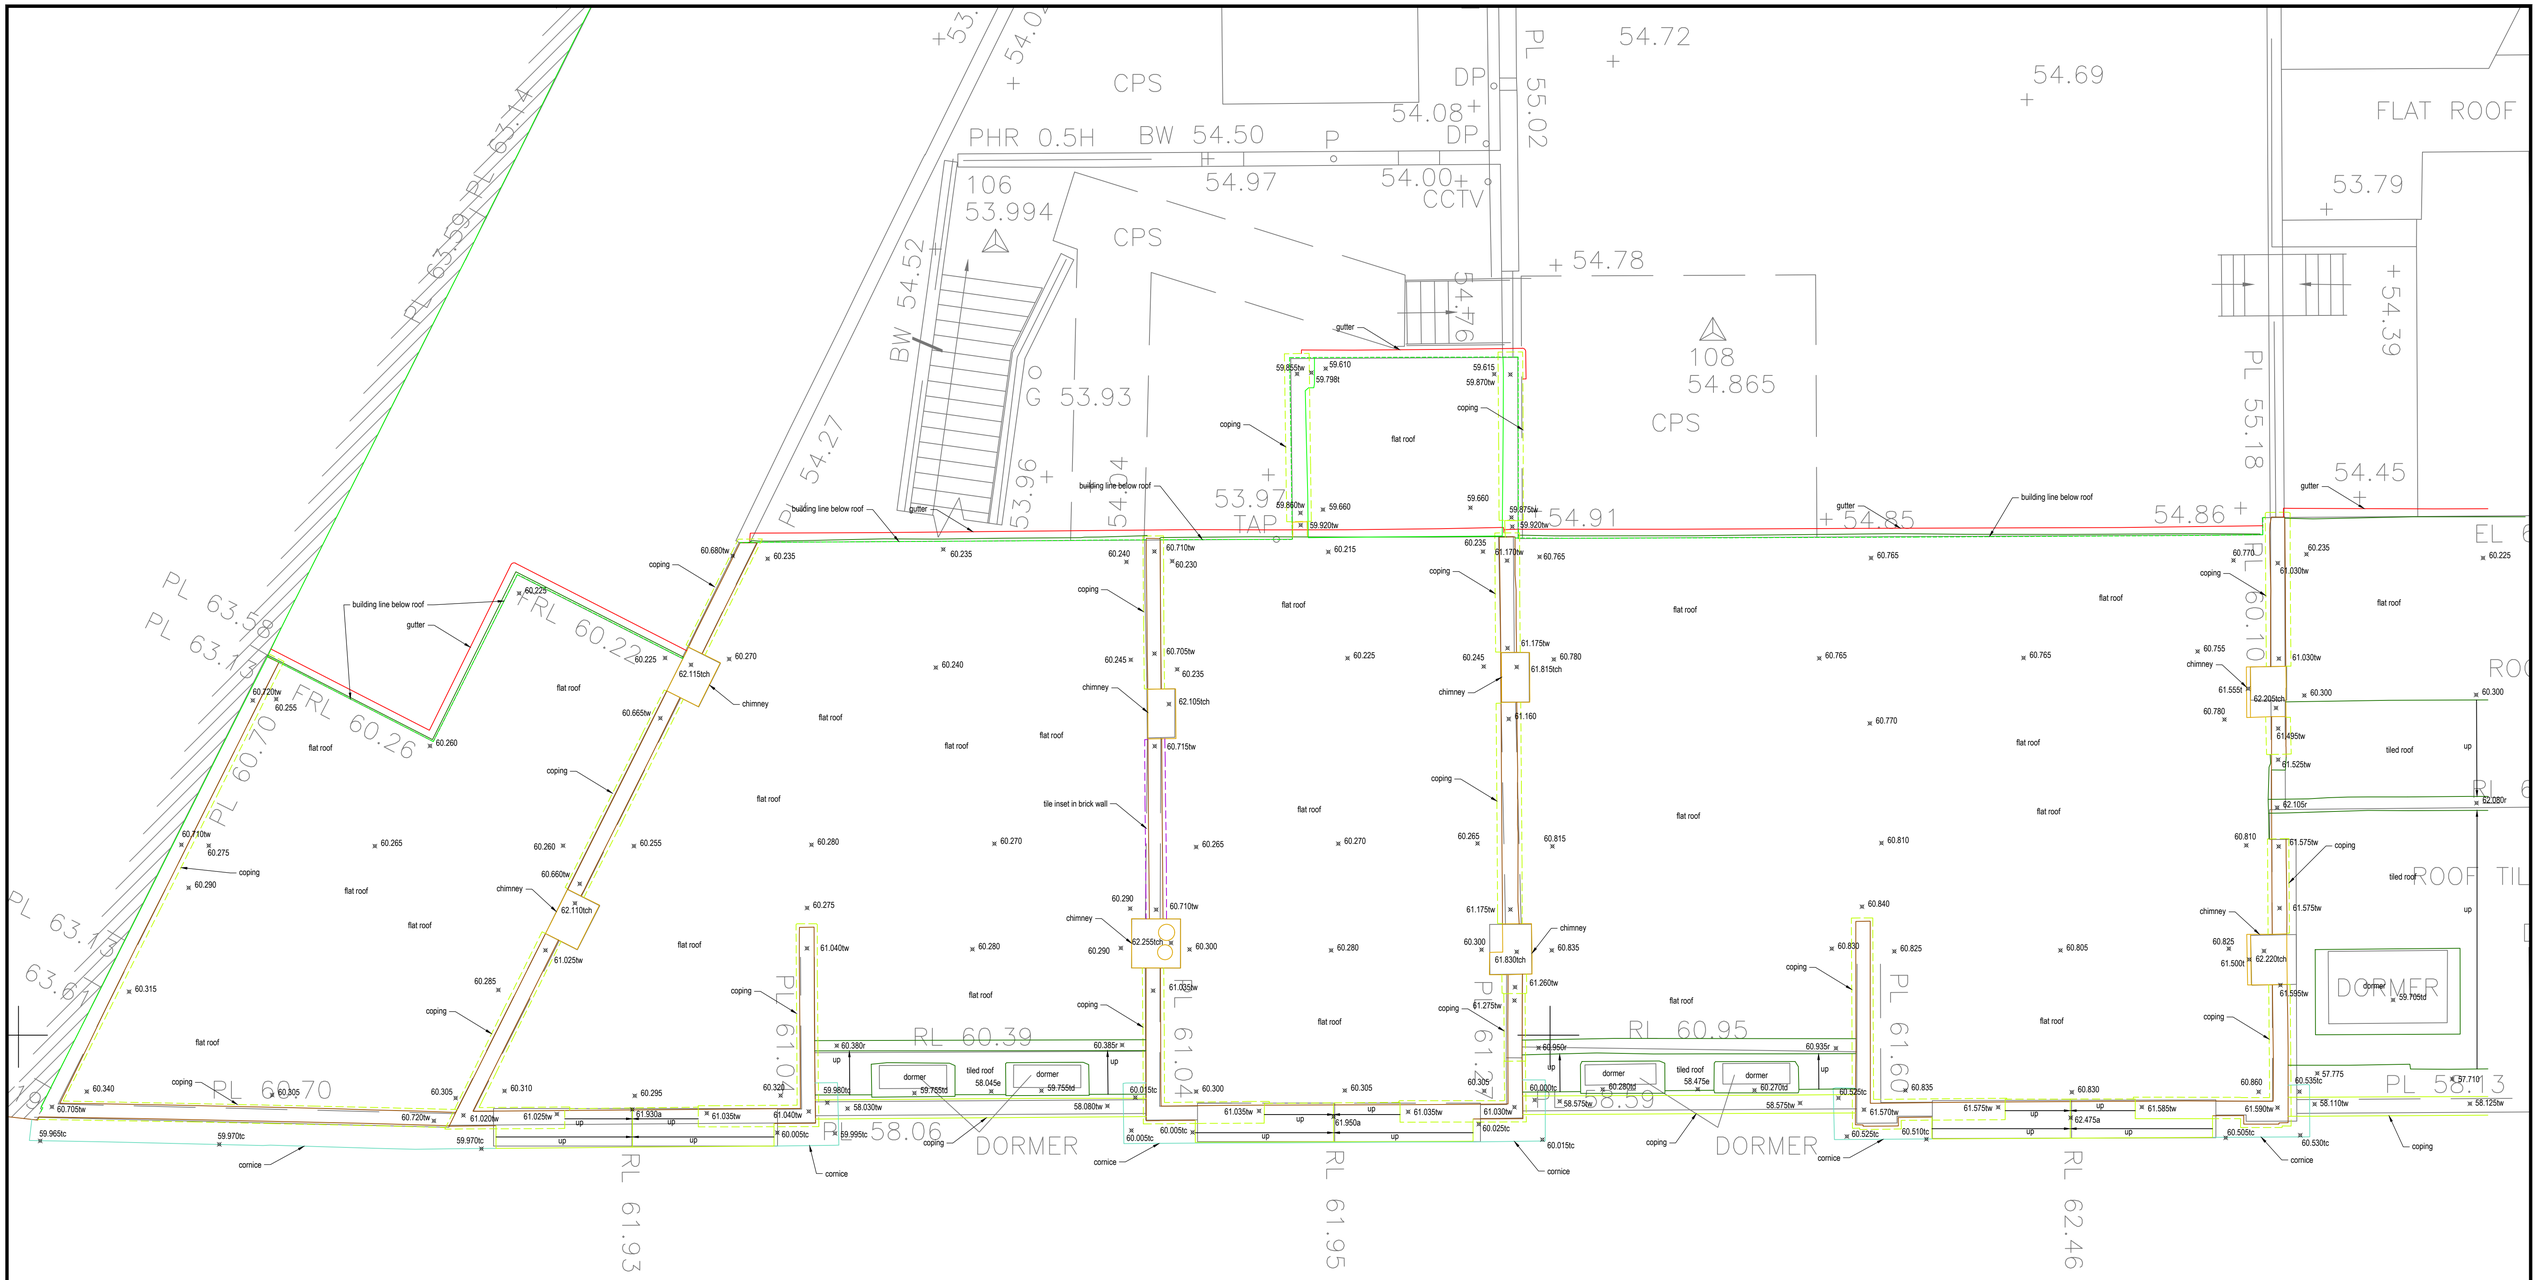

NOTES

Grid origin, orientation and levels are related to Boundary Point Limited survey control, survey stations 103, 104 & 302.

Background information shown in grey taken from Boundary Point Limited drawing no. 17601-RP (Roof Plan)

MSL survey information shown in colour.

MSL survey information has been extracted from 3D point cloud data. Accuracy typically ±5mm.

Only elements visible from safe instrument setups are shown.

LEVELS

a	.....	arch apex
t	.....	top
tw	.....	top of wall
tc	.....	top of cornice
tch	.....	top of chimney
td	.....	top of dormer
e	.....	eave level
r	.....	ridge level
60.00	.....	general level

00	Issued for information	xx/xx/xx	xx
	REVISIONS	DATE	BY

MSL

MAGELLAN SURVEYS LIMITED

Tel: 07834 176758
web: www.magellansurveys.co.uk
email: office@magellansurveys.co.uk

CLIENT

Lotus Trident Development Limited

PROJECT TITLE

31-35 Bridge Street,
Pinner, HA5 3HR

TITLE

Roof Plan

SURVEYED	DRAWN	CHECKED	DATE	SCALE @ A1	JOB No	DRAWING No	REV
MH	MH	MH	31/01/22	1:50	2104	MSL-2104-001	00