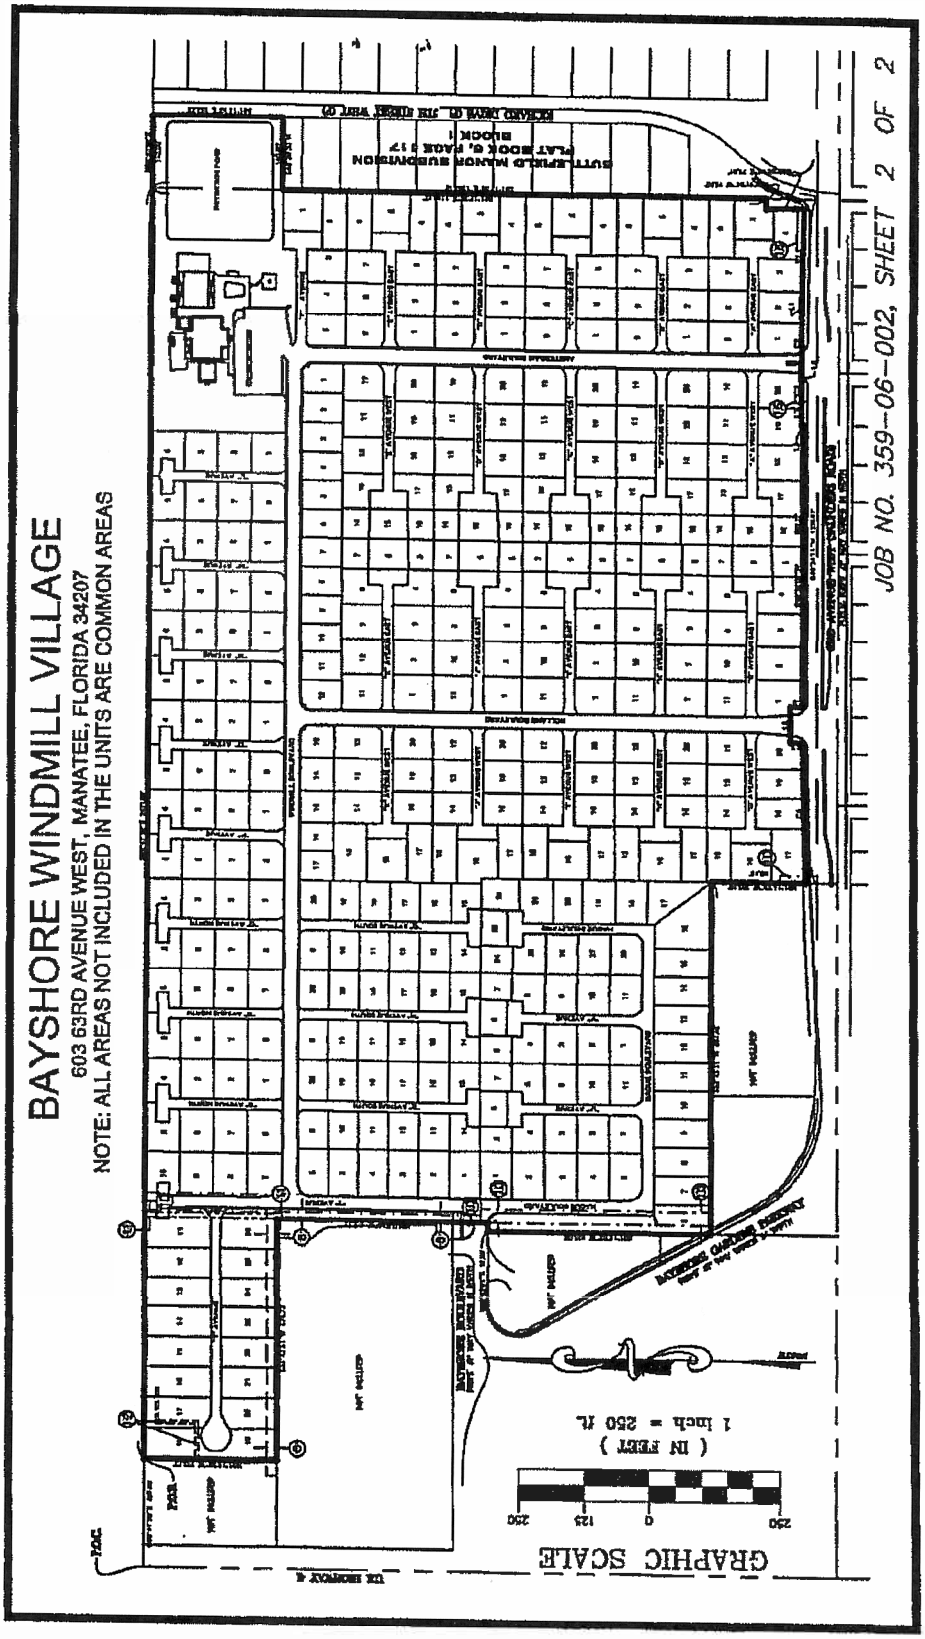

\\SERVER\All Drawings\ACAD BRIAN\359-06-002 PLOT PLAN.dwg, PLOT PLAN SHT 2, 6/26/2006 12:03:41 PM