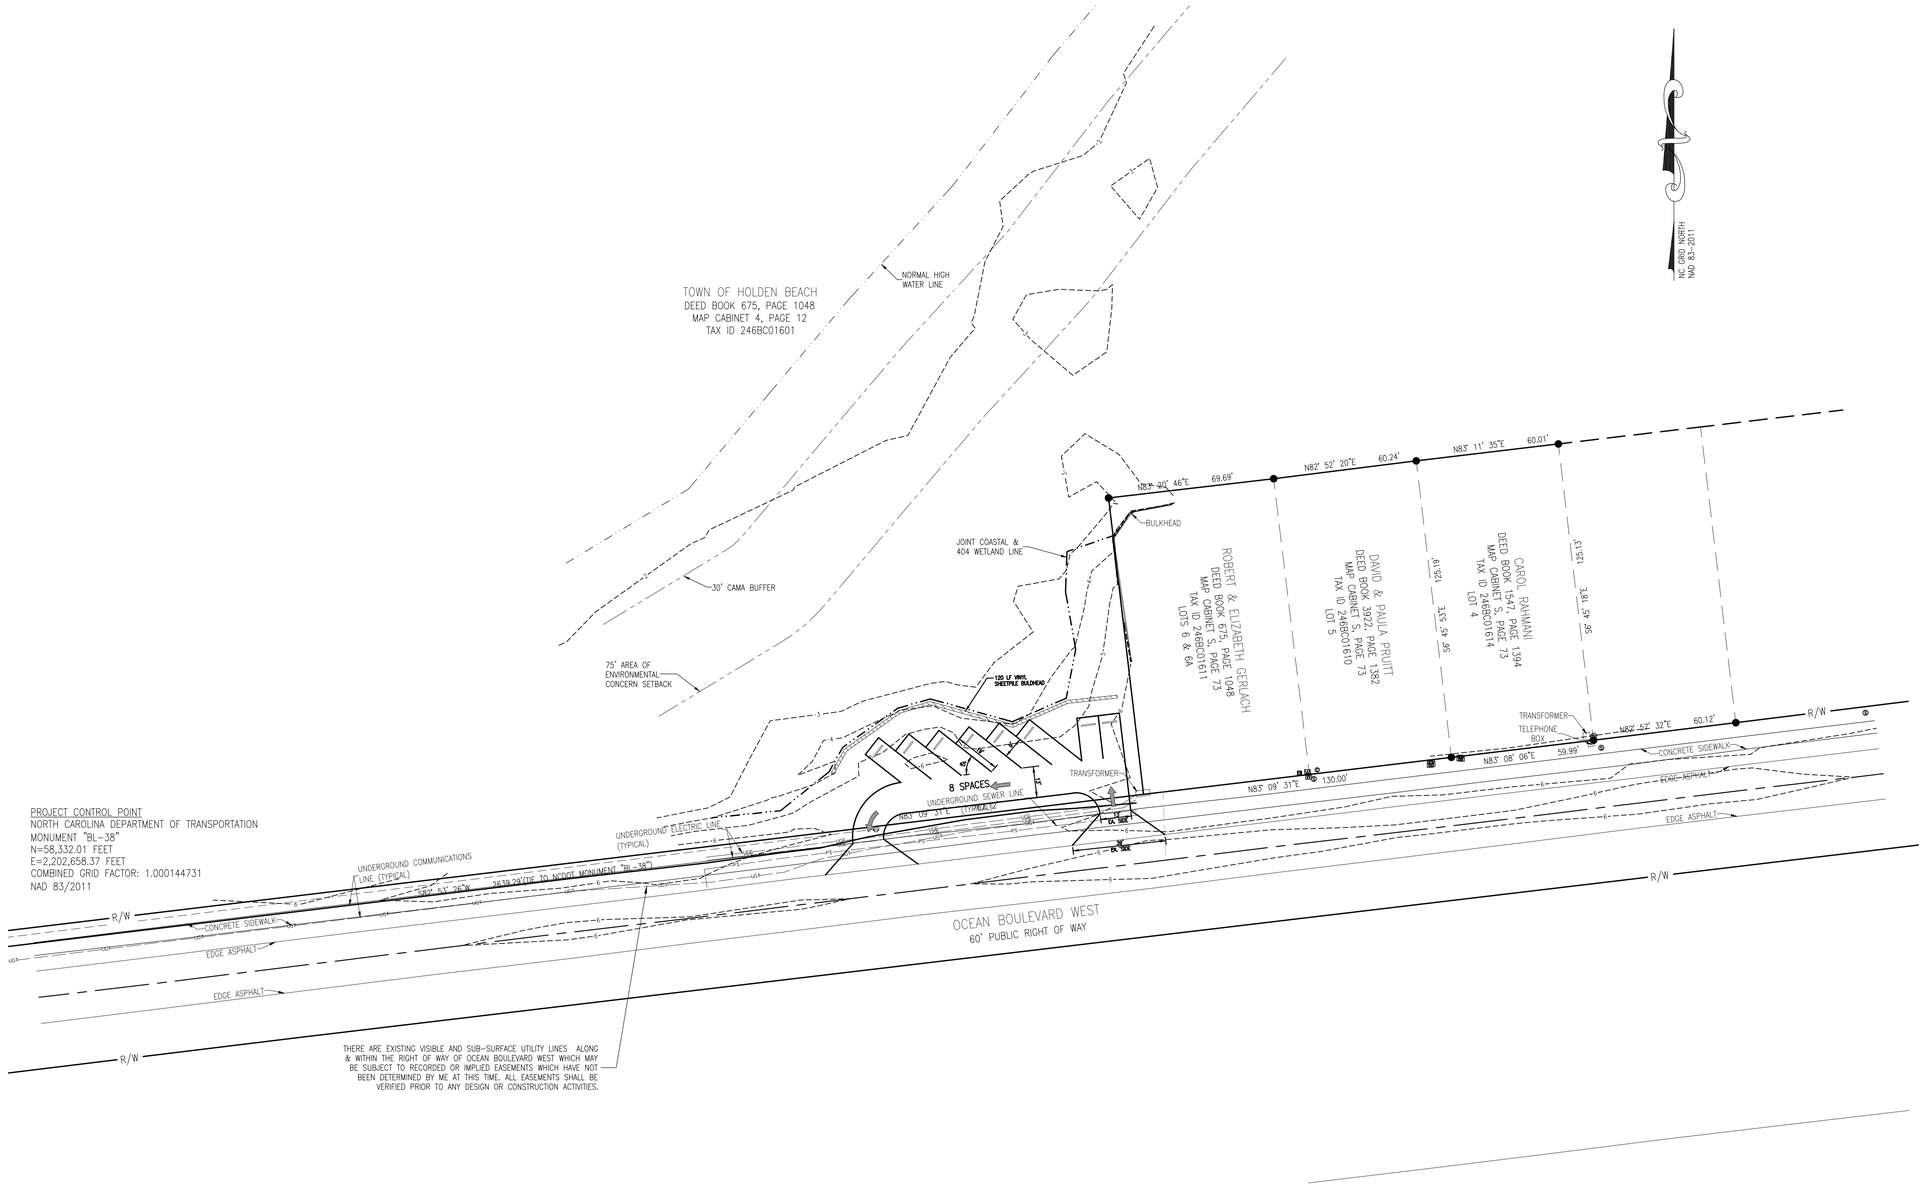

PROJECT CONTROL POINT
NORTH CAROLINA DEPARTMENT OF TRANSPORTATION
MONUMENT "BL-38"
N=58,332.01 FEET
E=2,202,658.37 FEET
COMBINED GRID FACTOR: 1.000144731
NAD 83/2011

THERE ARE EXISTING VISIBLE AND SUB-SURFACE UTILITY LINES ALONG & WITHIN THE RIGHT OF WAY OF OCEAN BOULEVARD WEST WHICH MAY BE SUBJECT TO RECORDED OR IMPLIED EASEMENTS WHICH HAVE NOT BEEN DETERMINED BY ME AT THIS TIME. ALL EASEMENTS SHALL BE VERIFIED PRIOR TO ANY DESIGN OR CONSTRUCTION ACTIVITIES.

VICINITY MAP
NO SCALE

REV NO.	DESCRIPTION	DATE

REVISIONS

PARKING EXPANSION
TOWN OF HOLDEN BEACH
HOLDEN BEACH BRUNSWICK COUNTY NORTH CAROLINA

PARKING LOT 2

RIGHT ANGLE ENGINEERING, P.C.
212 PRINCESS STREET
WILMINGTON, NC 28401
(910) 251-8544 FAX (910) 251-2208 FIRM: C-0829

DATE: 6/29/22
Scale: AS SHOWN
Drawn: NNC
Checked: WSL
Project No: HB0122
Sheet No: C2