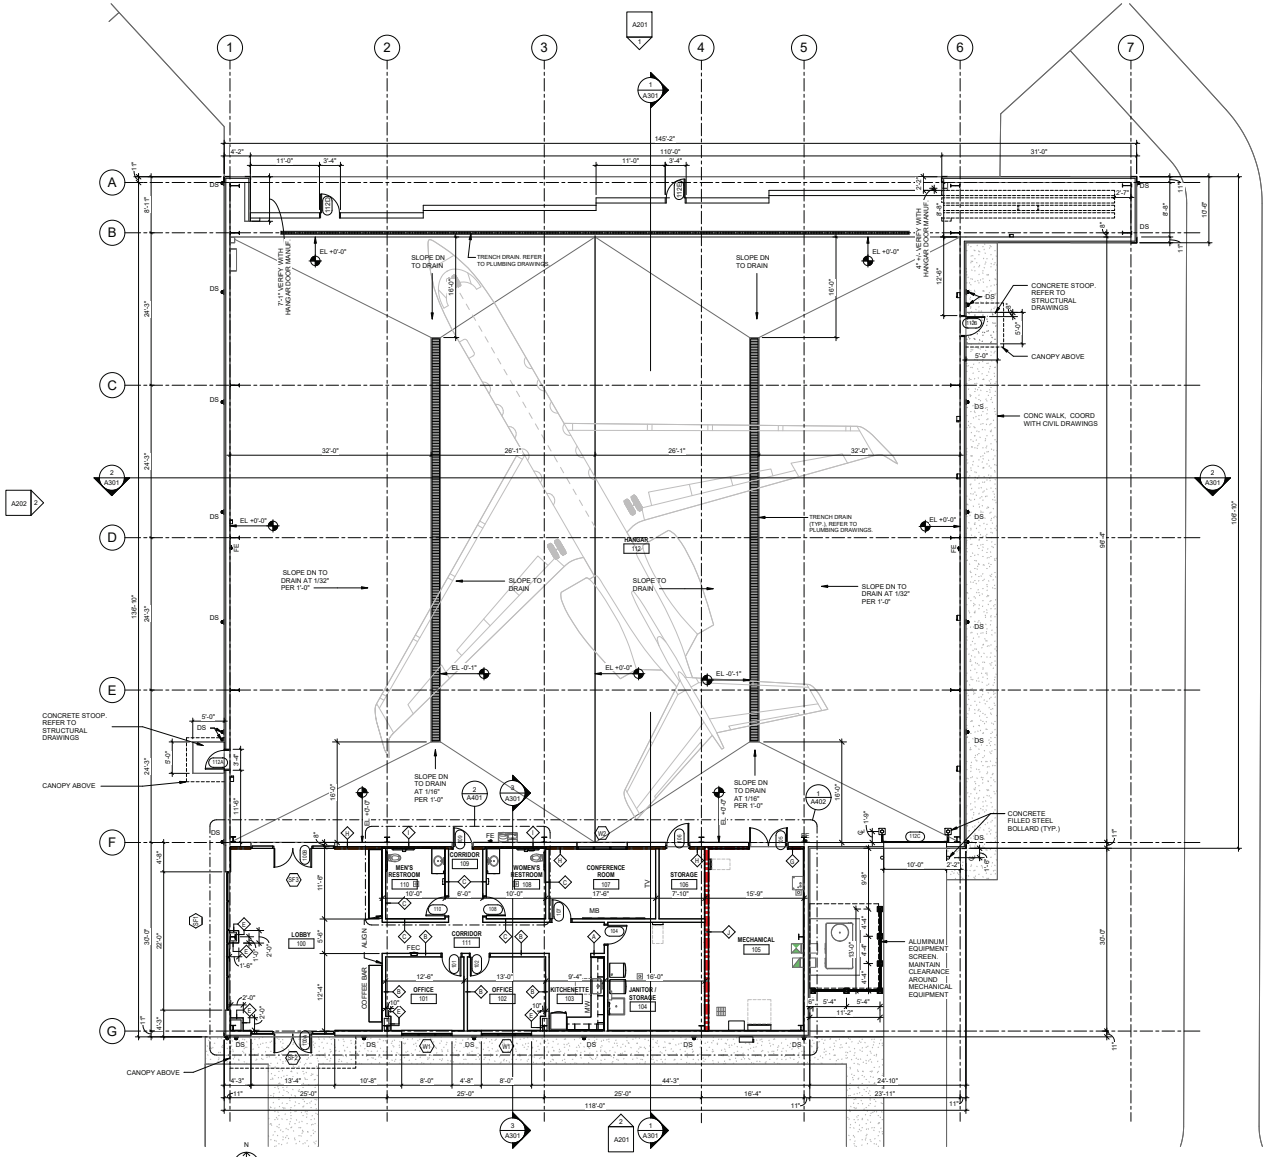

1 FLOOR PLAN
1/8" = 1'-0"

GFT

Gannett Fleming Architects, Inc.
615 West Highland Ave.
Ebensburg, PA 15931
(814) 472-7700
www.gftinc.com

BID DOCUMENTS

KRDG HANGAR

READING REGIONAL AIRPORT AUTHORITY
24 Liberator Way
Reading, PA 19605

REVISIONS		
MARK	DATE	DESCRIPTION

PROJ NO:	P707240345
SCALE:	AS NOTED
DATE:	10/31/2025
DESIGNED BY:	BCS
DRAWN BY:	BMH
CHECKED BY:	BPE

SHEET TITLE:

FLOOR PLAN

SHEET NO.
A101

IF THIS DRAWING IS LESS THAN 30" X 42" IT IS A REDUCED SIZE DRAWING

10/31/2025 1:52:24 PM
Autodesk Docs://RDG/RDG/Hangar/P707240345_KRDG_Hangar_ARCHI_R25.rvt