(Future) Kindergarten / Montessori Tenant
4000 GSF
Future MEP Tie-ins

Children's Play Area
4000 SF
Articial Turf / Wood Chips, Playground Equipment

(Future) Priest Residences
(4)x1000 SF units
Future MEP Tie-ins

Turn Lane Addition
Traffic Study, City Sidewalk Modification, Overhead SRP Lines

Sai Dhyan Mandir
2-Storey Building
8000-12,000 GSF

Paved Pathway
Circulatory path around building, concrete / pavers

Elevated Gazebo
Ramp access, open to all sides, pitched roof

"Dhuni"
Continuously running fire pit with a pitched roof

(Future) Meditation Hall
3500 GSF
Future MEP Tie-ins

(Future) Patio Dining Area
Open air dining area with access to building

Landscaping
Privacy / barrier landscaping to delineate from existing "ditch"

Main Pedestrian Access
Paved pathways with turf courtyard & a landscape feature

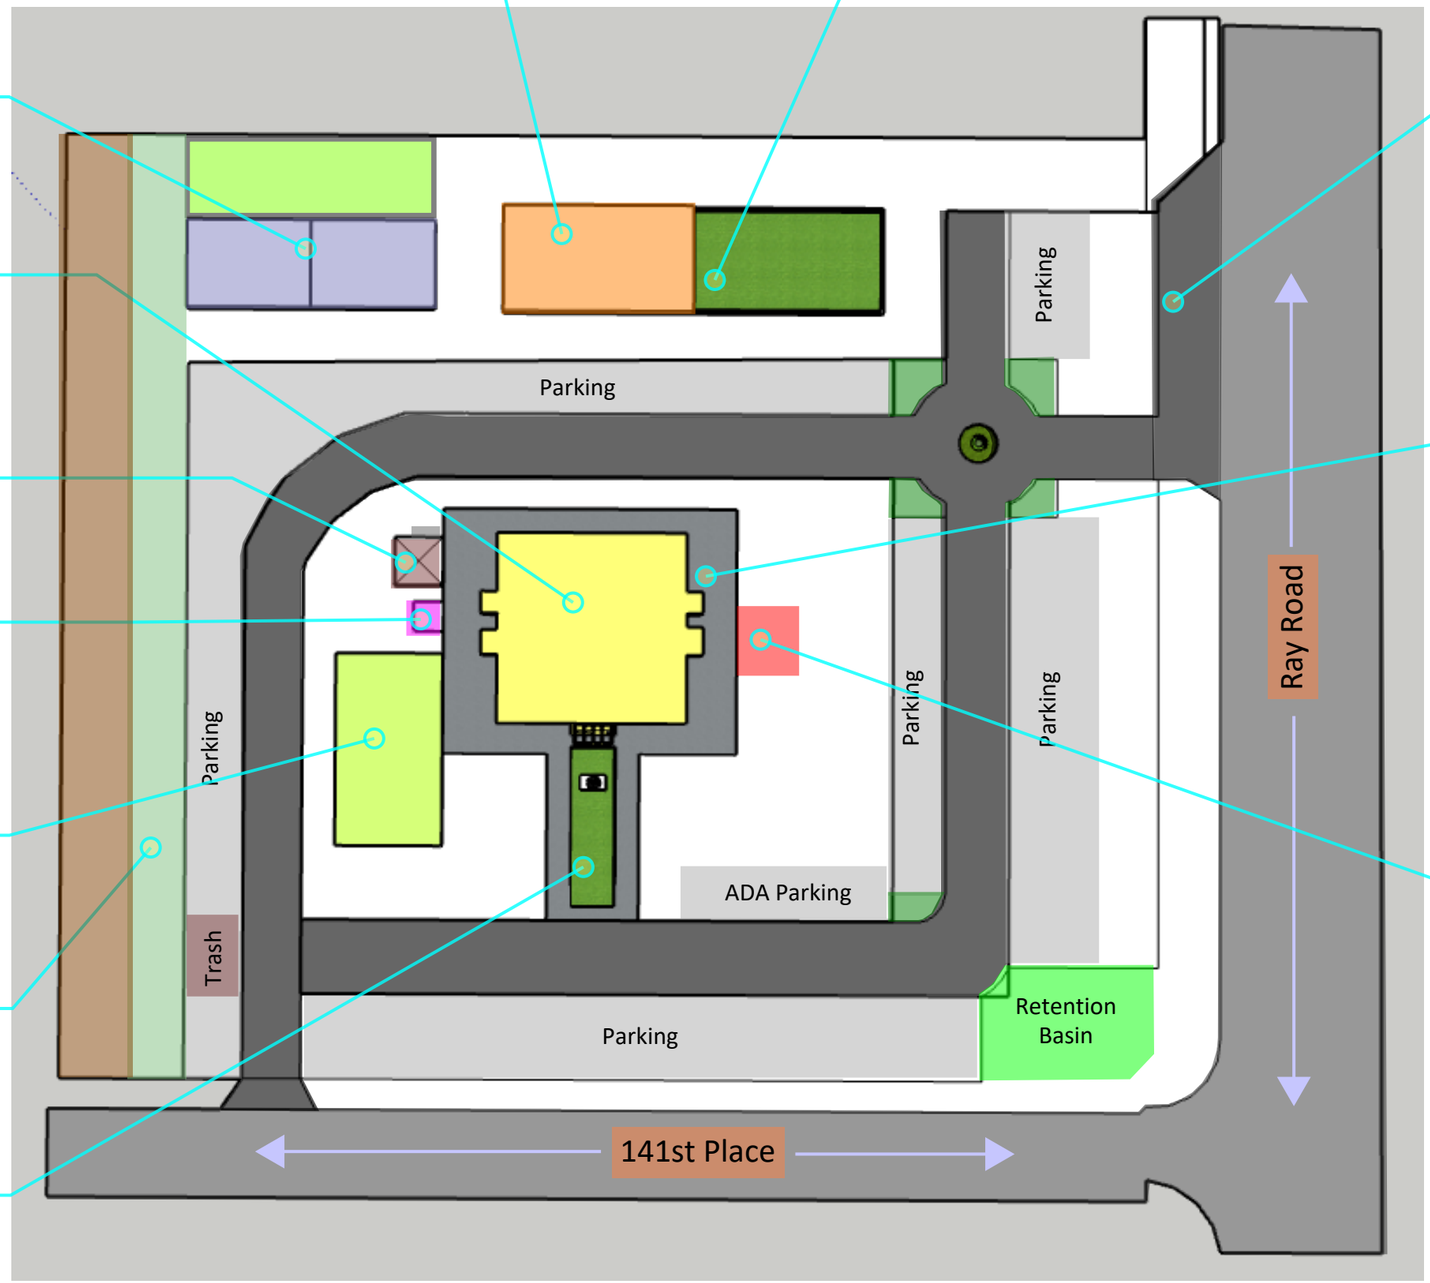

SAI DHYAN MANDIR | 527 E RAY RD, GILBERT, AZ - CONCEPTUAL SITE PLAN