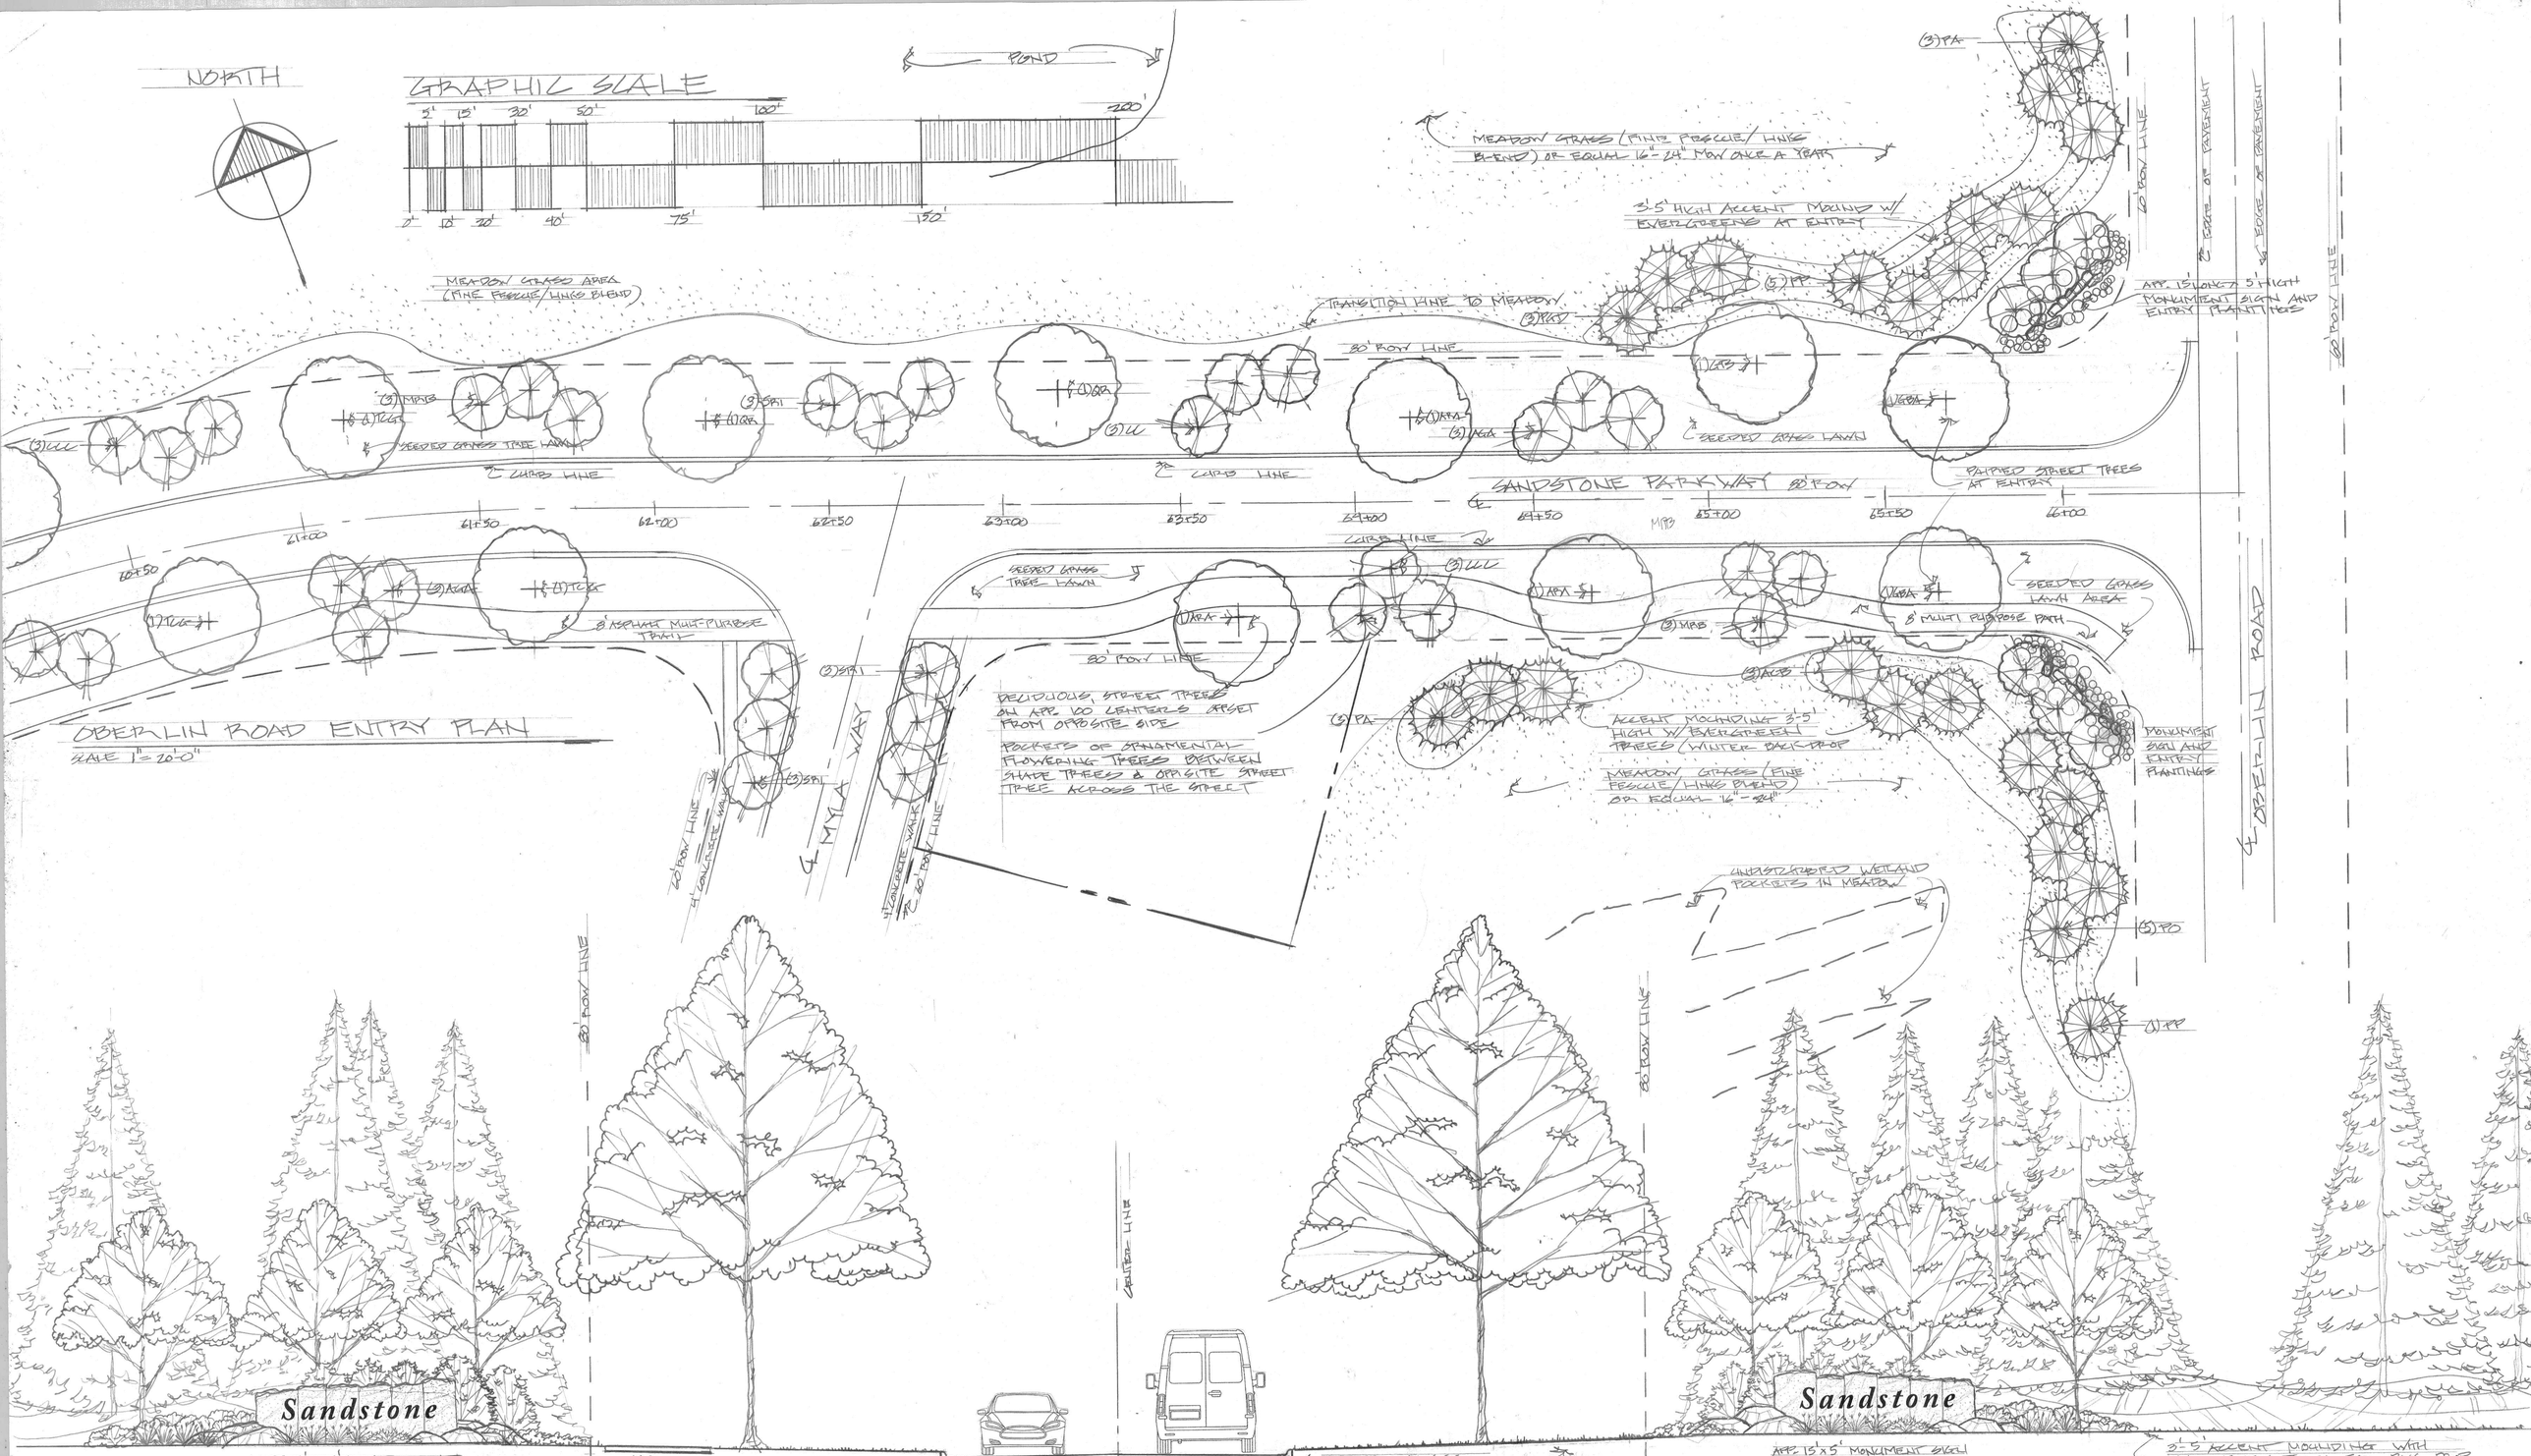

BDS

baldi design solutions, inc.
26706 butternut ridge rd.
north olmsted, oh 44070
office/fax 440-734-1104

All design ideas, arrangements and plans indicated or represented by this drawing are owned by and are the property of Baldi Design Solutions, Inc. and were created for the specified project. None of such designs, arrangements or plans shall be used by or disclosed to any person, firm or corporation for any purpose whatsoever without the permission of Baldi Design Solutions, Inc.

Client: PERPETUAL DEVELOPMENT, LORAIN, OHIO 44053

Description: SANDSTONE OBERLIN ROAD ENTRY DETAILS

Job #: 21-017

Scale: NOTED

Drawn By: R. BALDI

Date: 2/22/22

Sheet ___ of ___

Prints for	Qty.	By	Date	Revisions