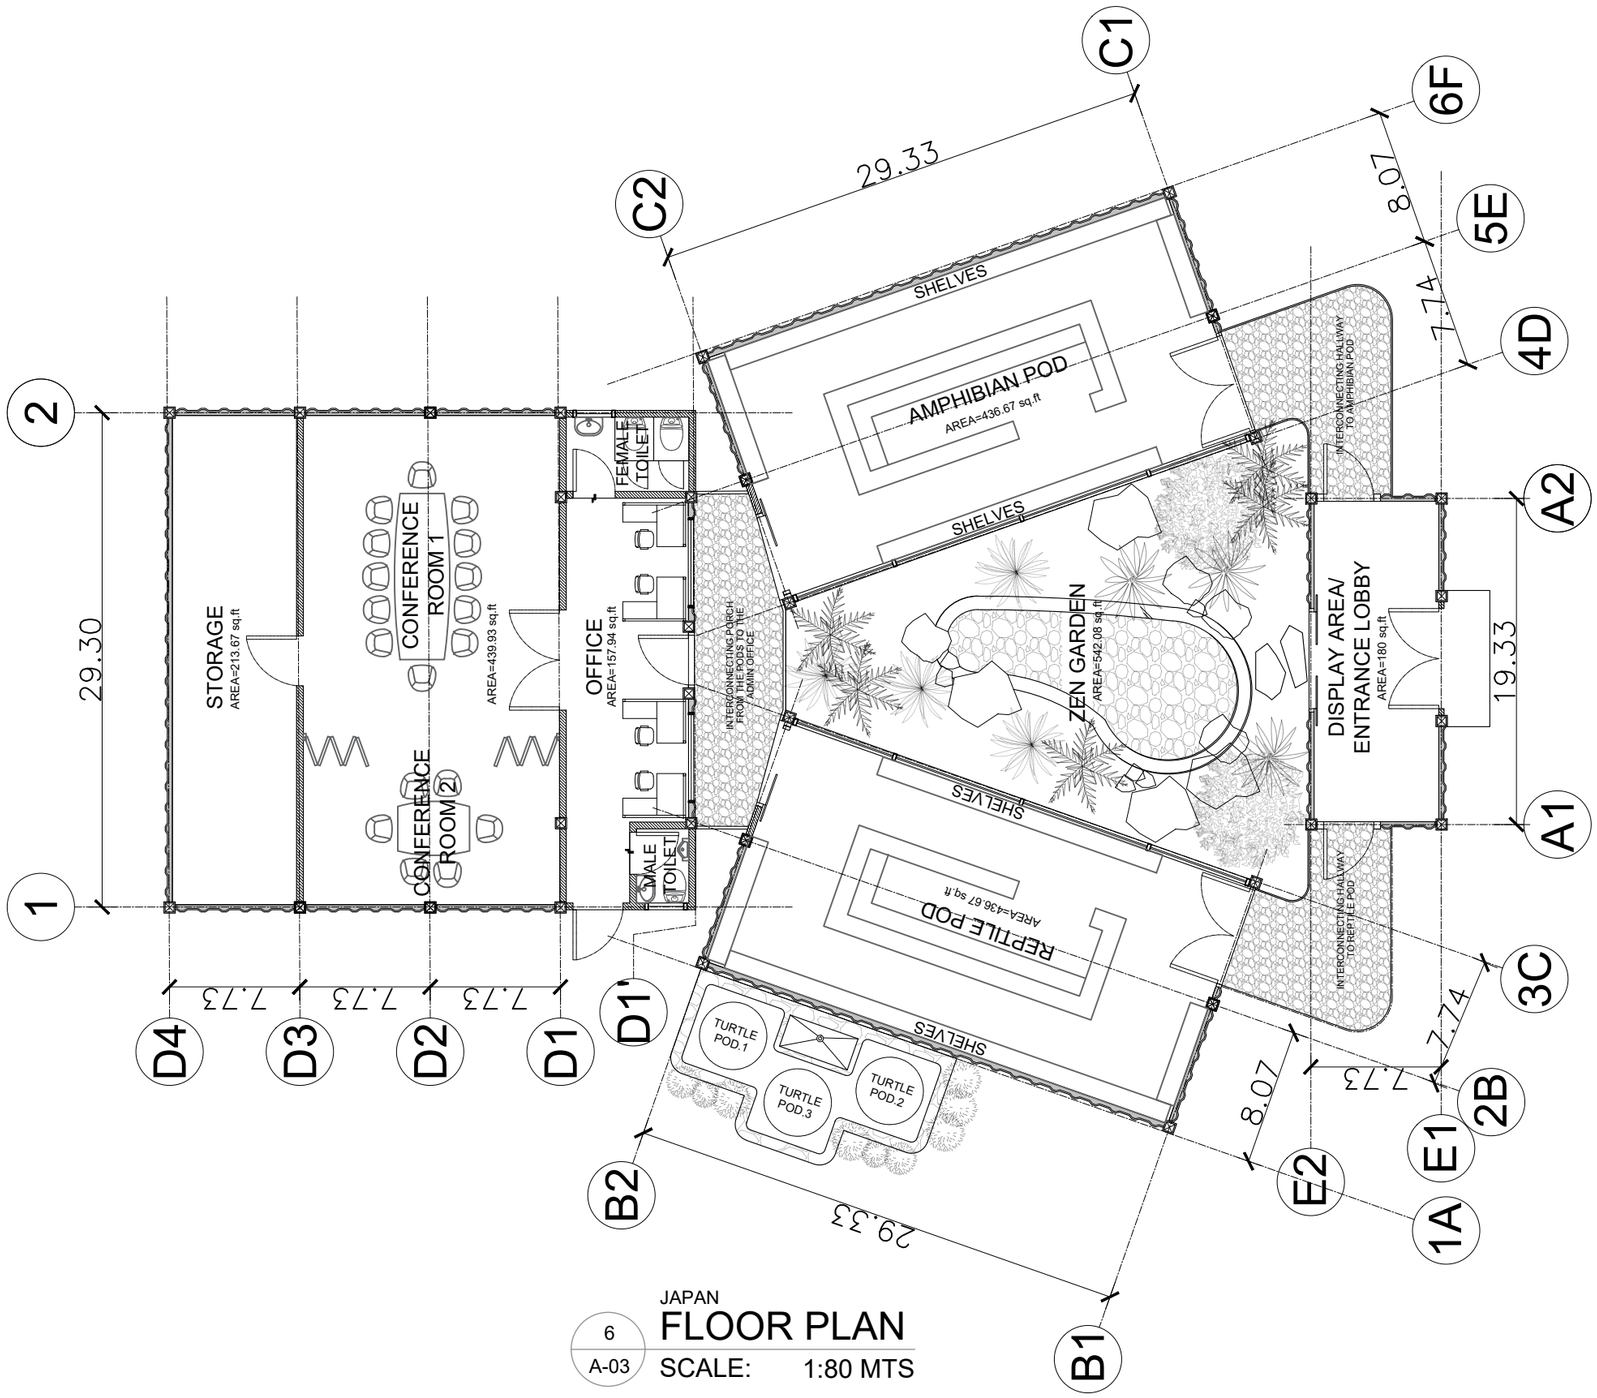

JAPAN

FLOOR PLAN

6 / A-03

SCALE: 1:80 MTS

This drawings shall be coordinated with Structural, Electrical, Mechanical, Sanitary and Fire Protection plans. Refer to Architects and Structural Engineers drawings for building details. Dimensions to be checked on site before any work is put in hand or prefabricated. This drawing is to be read in conjunction with the technical specification and sub - contractors working drawings.

PROJECT TITLE:	LOCATION:	CLIENT:	DESIGNER:	DRAWN BY: E.W . J. LOBATON	REV. NO.:	SHEET NO.:
HCI AMPHIBIAN AND REPTILE CENTER	JAPAN	MR. NORMAN A. GREENHAWK	ELIZABETH WENDY J. LOBATON, UAP ARCHITECT LICENSE NO.: 0054851	CHECKED BY: E.W.J. LOBATON APPROVED BY: E.W.J. LOBATON DATE: 02 JUNE 2023	1	SCALE: AS SHOWN 1 / A-01