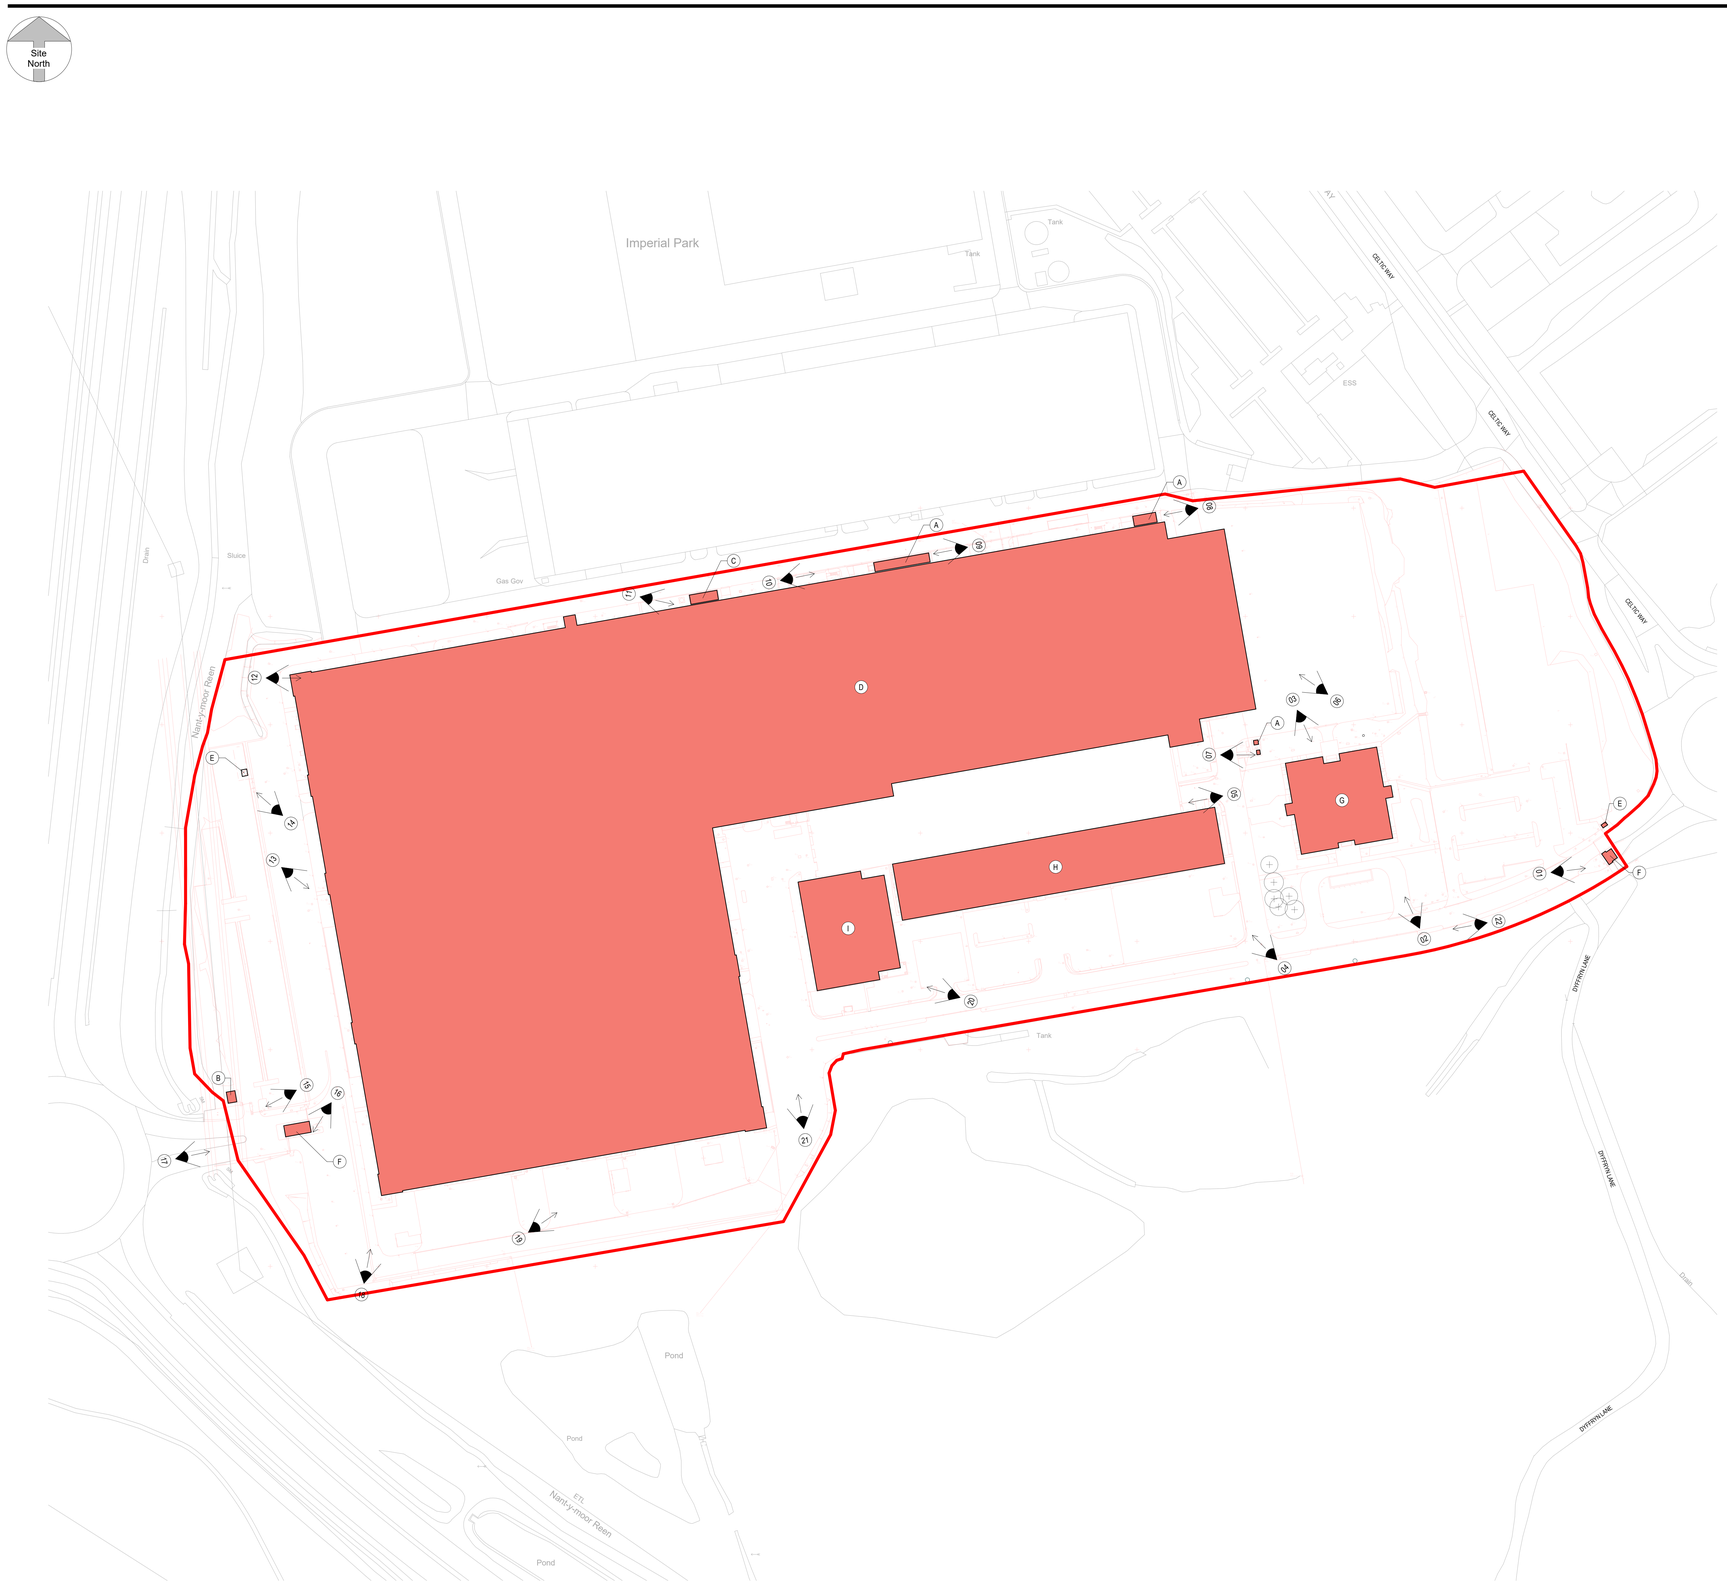

01 SITE - DEMOLITION PLAN

SCALE: 1 : 1000

0m 20m 40m 60m 80m 100m

SHEET NOTES

ALL VERTICAL DIMENSIONS ARE RELATIVE TO ASSOCIATED BUILDING SLAB LEVEL.

DO NOT SCALE FROM DRAWINGS.
ALL DISCREPANCIES TO BE REPORTED TO GENSLER ARCHITECTS IMMEDIATELY. ALL DIMENSIONS TO BE VERIFIED BY CONTRACTOR ON SITE PRIOR TO ANY WORKS.

A-8-03 DEMOLITION EXISTING STRUCTURES

BUILDING	DESCRIPTION	AREA
A	TECHNICAL BUILDING	167 M2
B	GAS BUILDING	21 M2
C	SPRINKLER TANKS	55 M2
D	FACTORY AND WAREHOUSE BUILDINGS	68,800 M2
E	SMOKE SHELTER	11 M2
F	GATE HOUSE	90 M2
G	OFFICE BUILDING	1,825 M2
H	WAREHOUSE	3,980 M2
I	PUMP BUILDING	1,940 M2

TOTAL AREA DEMOLITION: 76,889 M2

FOR DEMOLITION OF GROUND LEVEL SLABS AND UNDERGROUND STRUCTURES:
REFER TO INFORMATION PINNACLE CONSULTING ENGINEERS (CIVIL/STRUCTURAL ENGINEER)

LEGEND

BUILDING TO BE DEMOLISHED

SITE BOUNDARY

VIEWPOINT
(REFER TO CWL01-02-A-P-04)

1 : 1000@A0

RED
1 Lower Farm Barns
Bainton Road, Bucknell
Bicester OX27 7LT, UK
www.red-eng.com

t: +44-(1869)355600
f: +44-(1869)250777
e: oxfordcad@red-eng.com

Gensler
4 St Philip's Place
First Floor
Birmingham
B3 2SL
United Kingdom

Tel. +44 (0)121 260 1600

Microsoft

CWL01-02

Duffryn Lane Newport
NP10 8BE

Design Team

Design	GENSLER
Drawn	JL
Checked	JL
Date	27.10.23
Company Project No.	P-020340
M.S. Project No.	P-020340

Approvals

CUSTOMER	MICROSOFT	Date
Microsoft Design Manager	LEVI HOLLAND	
Microsoft Electrical Engineer	MARK GLEESON	
Microsoft Bas/Ejms Engineer	ANDREW FREEZER	
Microsoft Mechanical Engineer	DAVID WEST	
CSA	SHARENDRA NAIDU / STUART MCKEOWN	
Telecom	MARK KELLY /PAUL BISHOP	
Security Manager	DAVID BEADLE	
Environmental	DEIRDRE GORMAN	

PROJECT MANAGEMENT

		Date
Project Planner		
Project Manager		
Senior Project Manager		
Development Manager		
Project Manager		
Quality Control Reviewer		
Quality Control FF&E		

Revisions

No.	Date	Description
P01	31.08.23	PLANNING
P02	27.10.23	PLANNING

Registration

Bar Code

Sheet Title/Number

SITE - DEMOLITION PLAN

CWL01-02-
A-P-03

CWL01-02-A-P-03- P02

© Gensler 2022
All rights reserved, including but not limited to The Copyright, Design and Patents Act 1988