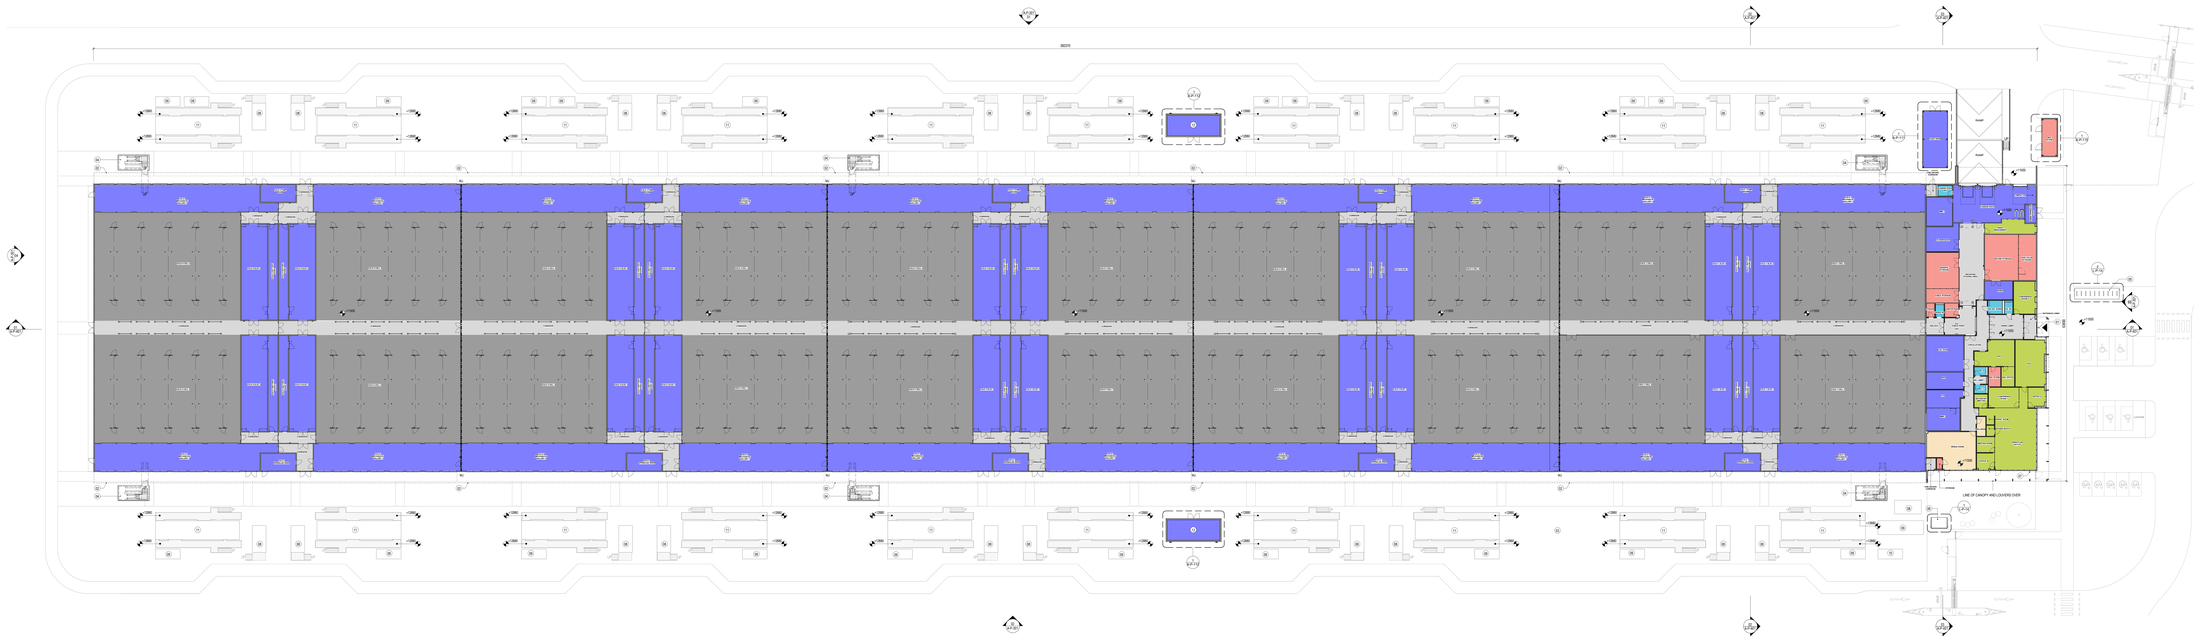

01 CWL01 - PROPOSED LEVEL 01 GA PLAN
SCALE : 1:200

1m 4m 8m 12m 16m 20m

SHEET NOTES

ALL VERTICAL DIMENSIONS ARE RELATIVE TO ASSOCIATED BUILDING SLAB (LEVEL).

DO NOT SCALE FROM DRAWINGS.
ALL DIMENSIONS TO BE CHECKED PRIOR TO GENERLER ARCHITECTS IMMEDIATELY. ALL DIMENSIONS TO BE CHECKED ON SITE BY THE CONTRACTOR BEFORE WORKS CARRIED TO BE PERFECTS IN COL SUM.

No.	Description
01	MAIN ENTRANCE
02	TRAIL HEAD AIR INLET/ LINE ABOVE
03	GENERATOR YARD
04	SOLAR PV ARRAY ON ROOF
05	SECURE BICYCLE BIKE STORE
06	SECUR ROOF SHOWE SHELTER
07	MAIN WATER PIPE
08	TRANSFORMER
09	ADDITIONAL LOAD BANK
10	ADMIN GENERATOR
11	COLD GENERATOR
12	LINE ENCLOSURE

LEGEND

NJ - MOVEMENT JOINT LOCATION

MOVEMENT JOINT

DEPARTMENT LEGEND

- CIRCULATION
- OFFICE / MEETING ROOM
- DATA HALL
- ANCILLARY SPACE / STORAGE
- BREAK ROOM / WELLNESS ROOM
- TECHNICAL ROOM
- WC / SHOWER
- CWL 01 BUILDING ENTRANCE

RED
Unit 1 Ridgeway
Station Road, Bucknell
Oxfordshire OX27 7LW
www.red-dog.info

T: +44 (1869)320600
F: +44 (1869)320777
E: mail@red-dog.info

Gensler
4 Cit Bridge Place
First Floor
Bridge House
Bristol
United Kingdom
Tel: +44 (0)117 285 7600

Microsoft

CWL01-02

Duffryn Lane Newport
NP10 8BE

Design Team

Client	Microsoft
Client	JV
Client	JV
Client	JV Arch
Client Project No.	500-MS JV
JV & Project No.	17-00000

Approvals

CLIENT/JV/PM	MICROSOFT	Title
Microsoft Project Manager	JULIA COLLAGE	
Microsoft Service Engineer	MARK BURROW	
Microsoft Mechanical Engineer	JAMEMAN PRENDER	
Microsoft Electrical Engineer	Jacob WOOD	
CDM	BARNBROOK HALL COLLAGE MANAGEMENT	
Planner	MARK HALL COLLAGE MANAGER	
Security Manager	DAVID BEDALL	
Environmental	MARK WORKING	

PROJECT MANAGEMENT

Project Planner	
Project Manager	Title
Senior Project Manager	
Development Manager	
Project Manager	
Quality Control Reviewer	
Quality Control Plan	
Quality Control Plan	

Revisions

P01	17.08.22	PLANNING
P02	27.10.22	PLANNING

Registration

Site Grids

Sheet Title/Number

CWL01 - PROPOSED LEVEL 01 GA PLAN

CWL01-02-A-P-101

© 2022 GENSLER
All rights reserved, including but not limited to the Copyright Design and Patents Act 1988

CWL01-02-A-P-101