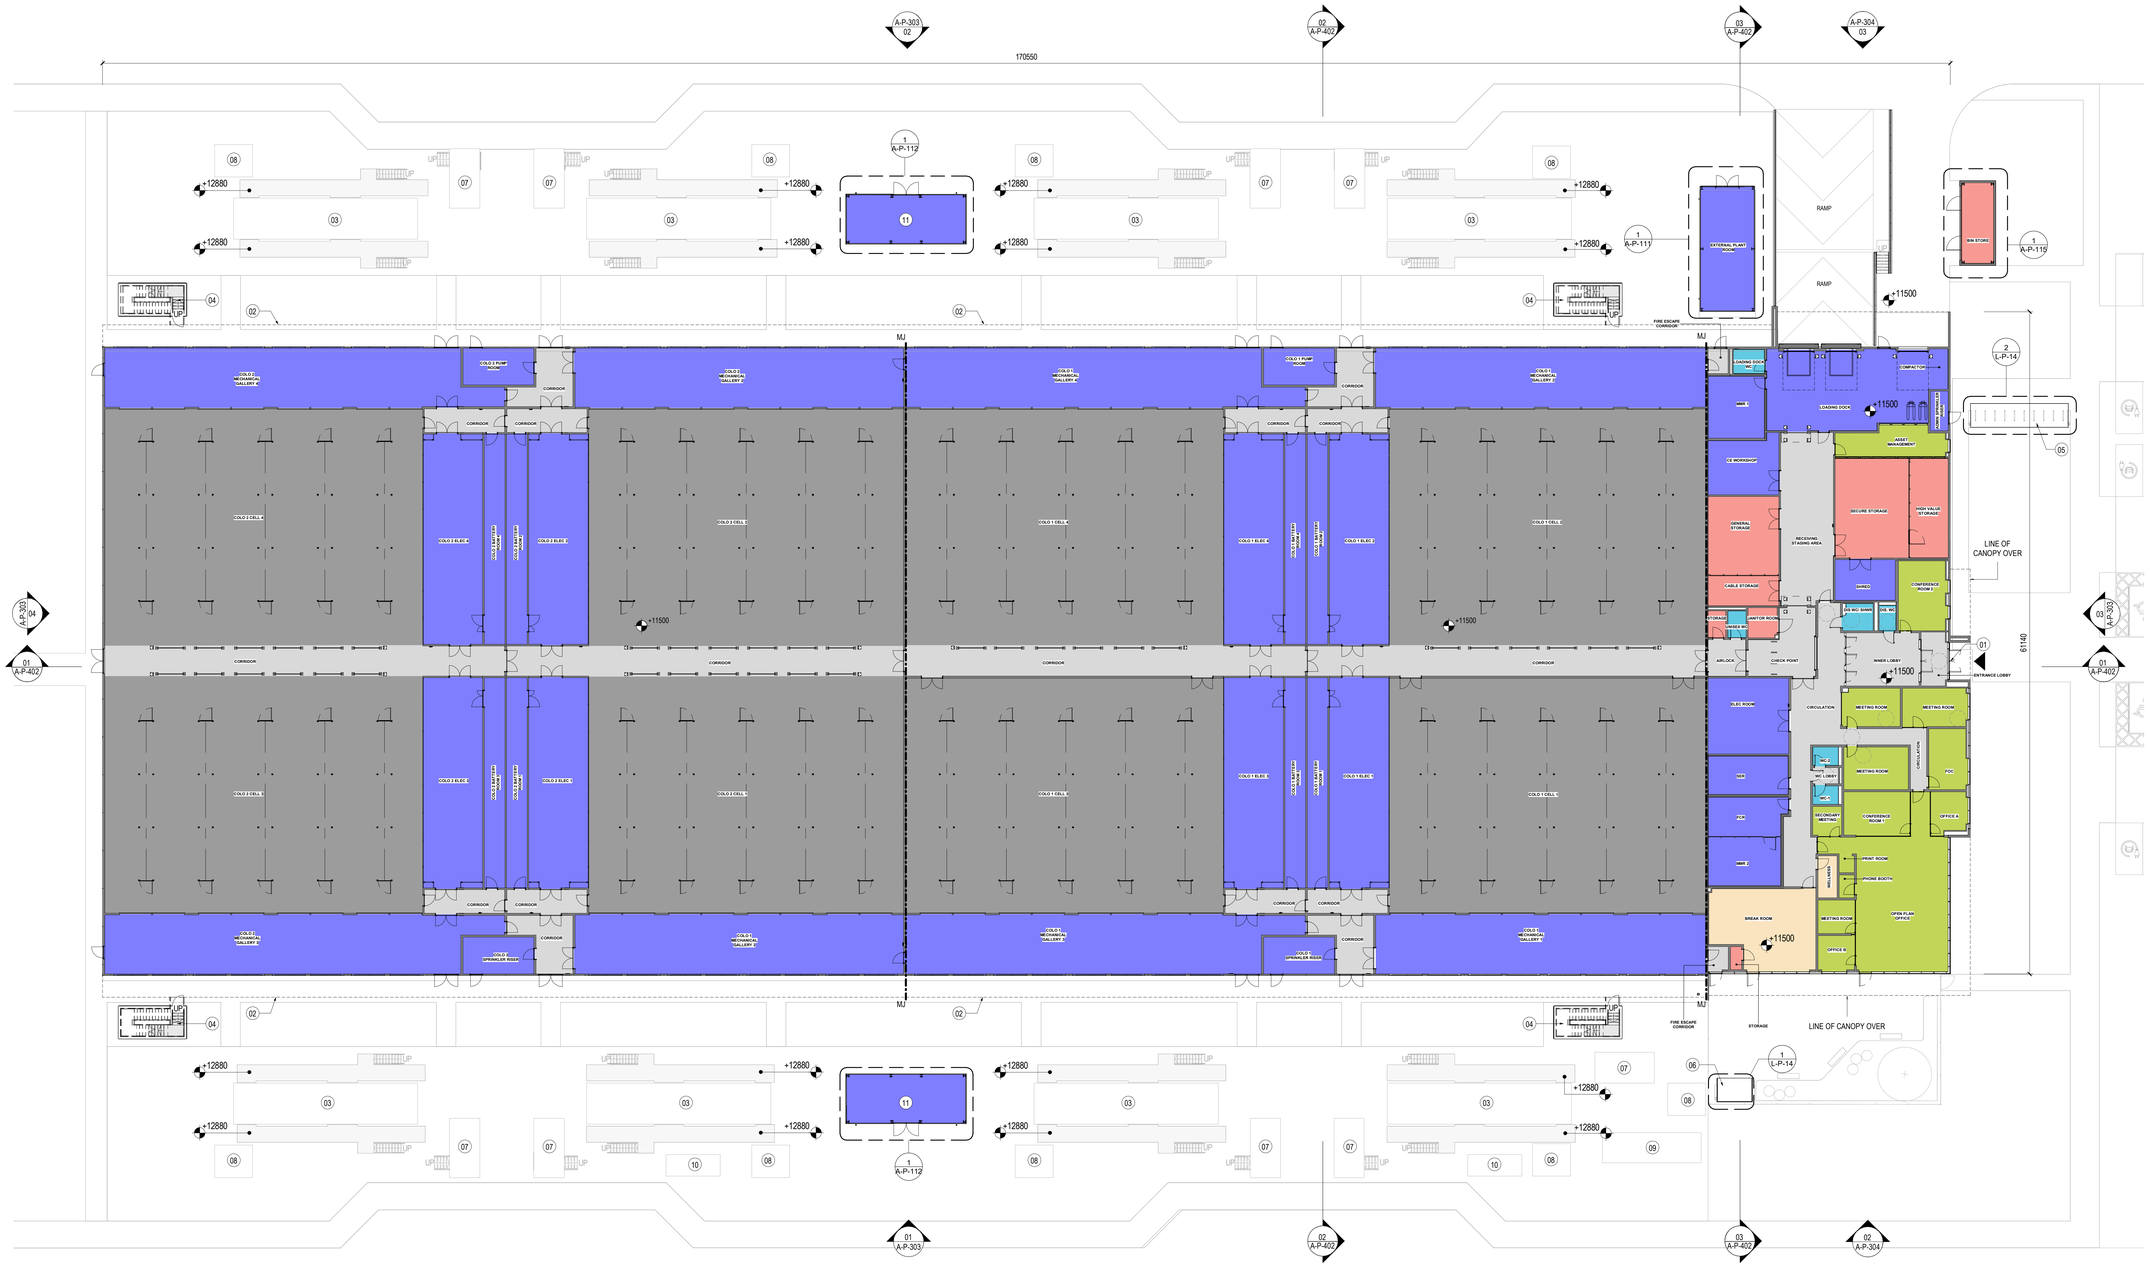

01 CWL02 - PROPOSED LEVEL 01 GA PLAN

SCALE: 1 : 200

0m 4m 8m 12m 16m 20m

SHEET NOTES

No.	Description
01	MAIN ENTRANCE
02	RAB (RELIEF AIR BALCONY) LINE ABOVE
03	GENERATOR YARD
04	ESCAPE STAIRS FROM ROOF
05	CWL 02 SEDUM ROOF BIKE STORE
06	CWL 02 SEDUM ROOF SMOKE SHELTER
07	TRANSFORMER
08	GENERATOR LOAD BANK
09	ADMIN GENERATOR
10	COLO GENERATOR
11	UMS ENCLOSURE

GENERAL NOTES

1. ALL VERTICAL DIMENSIONS ARE RELATIVE TO ASSOCIATED BUILDING SLAB LEVEL.

2. DO NOT SCALE FROM DRAWINGS. ALL DISCREPANCIES TO BE REPORTED TO GENSLER ARCHITECTS IMMEDIATELY. ALL DIMENSIONS TO BE VERIFIED BY CONTRACTOR ON SITE PRIOR TO ANY WORKS.

3. THIS DRAWING IS TO BE PRINTED IN COLOUR.

LEGEND

DEPARTMENT LEGEND

- CIRCULATION
- OFFICE / MEETING ROOM
- DATA HALL
- ANCILLIARY SPACE / STORAGE
- BREAK ROOM / WELLNESS ROOM
- TECHNICAL ROOM
- WC / SHOWER
- CWL 02 BUILDING ENTRANCE

MJ - MOVEMENT JOINT LOCATION

- MOVEMENT JOINT

As indicated@A0

RED
1 Lower Farm Barns
Bainton Road, Bucknell
Bicester OX27 7LT, UK
www.red-eng.com

t: +44-(1869)355600
f: +44-(1869)250777
e: oxfordcad@red-eng.com

Gensler
4 St Philip's Place
First Floor
Birmingham
B3 2SL
United Kingdom

Tel. +44 (0)121 260 1600

Microsoft

CWL01-02

Duffryn Lane Newport
NP10 8BE

Design Team

Design	GENSLER
Drawn	Author
Checked	Checker
Date	27.10.23
Company Project No.	026.1087.000
M.S. Project No.	P.020340

Approvals

CUSTOMER	MICROSOFT	Date
Microsoft Design Manager	LEVI HOLLAND	
Microsoft Electrical Engineer	MARK GLEESON	
Microsoft Bau/Epms Engineer	ANDREW FREEZER	
Microsoft Mechanical Engineer	DAVID WEST	
CSA	SHARENDRA NADU / STUART MCKEOWN	
Telecom	MARK KELLY /PAUL BISHOP	
Security Manager	DAVID BEADLE	
Environmental	DEIRDRE GORMAN	

PROJECT MANAGEMENT

Project Planner	
Project Manager	Date
Senior Project Manager	
Development Manager	
Project Manager	
Quality Control Reviewer	
Quality Control FF&E	

Revisions

No.	Date	Description
P01	31.08.23	PLANNING
P02	27.10.23	PLANNING

Registration

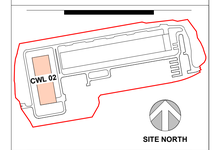

Bar Code

Sheet Title/Number

CWL02 - PROPOSED LEVEL 01 GA PLAN

CWL01-02-A-P-103

CWL01-02 A-P-103- P02

© Gensler 2022
All rights reserved, including but not limited to The Copyright, Design and Patents Act 1988

MICROSOFT CONFIDENTIAL