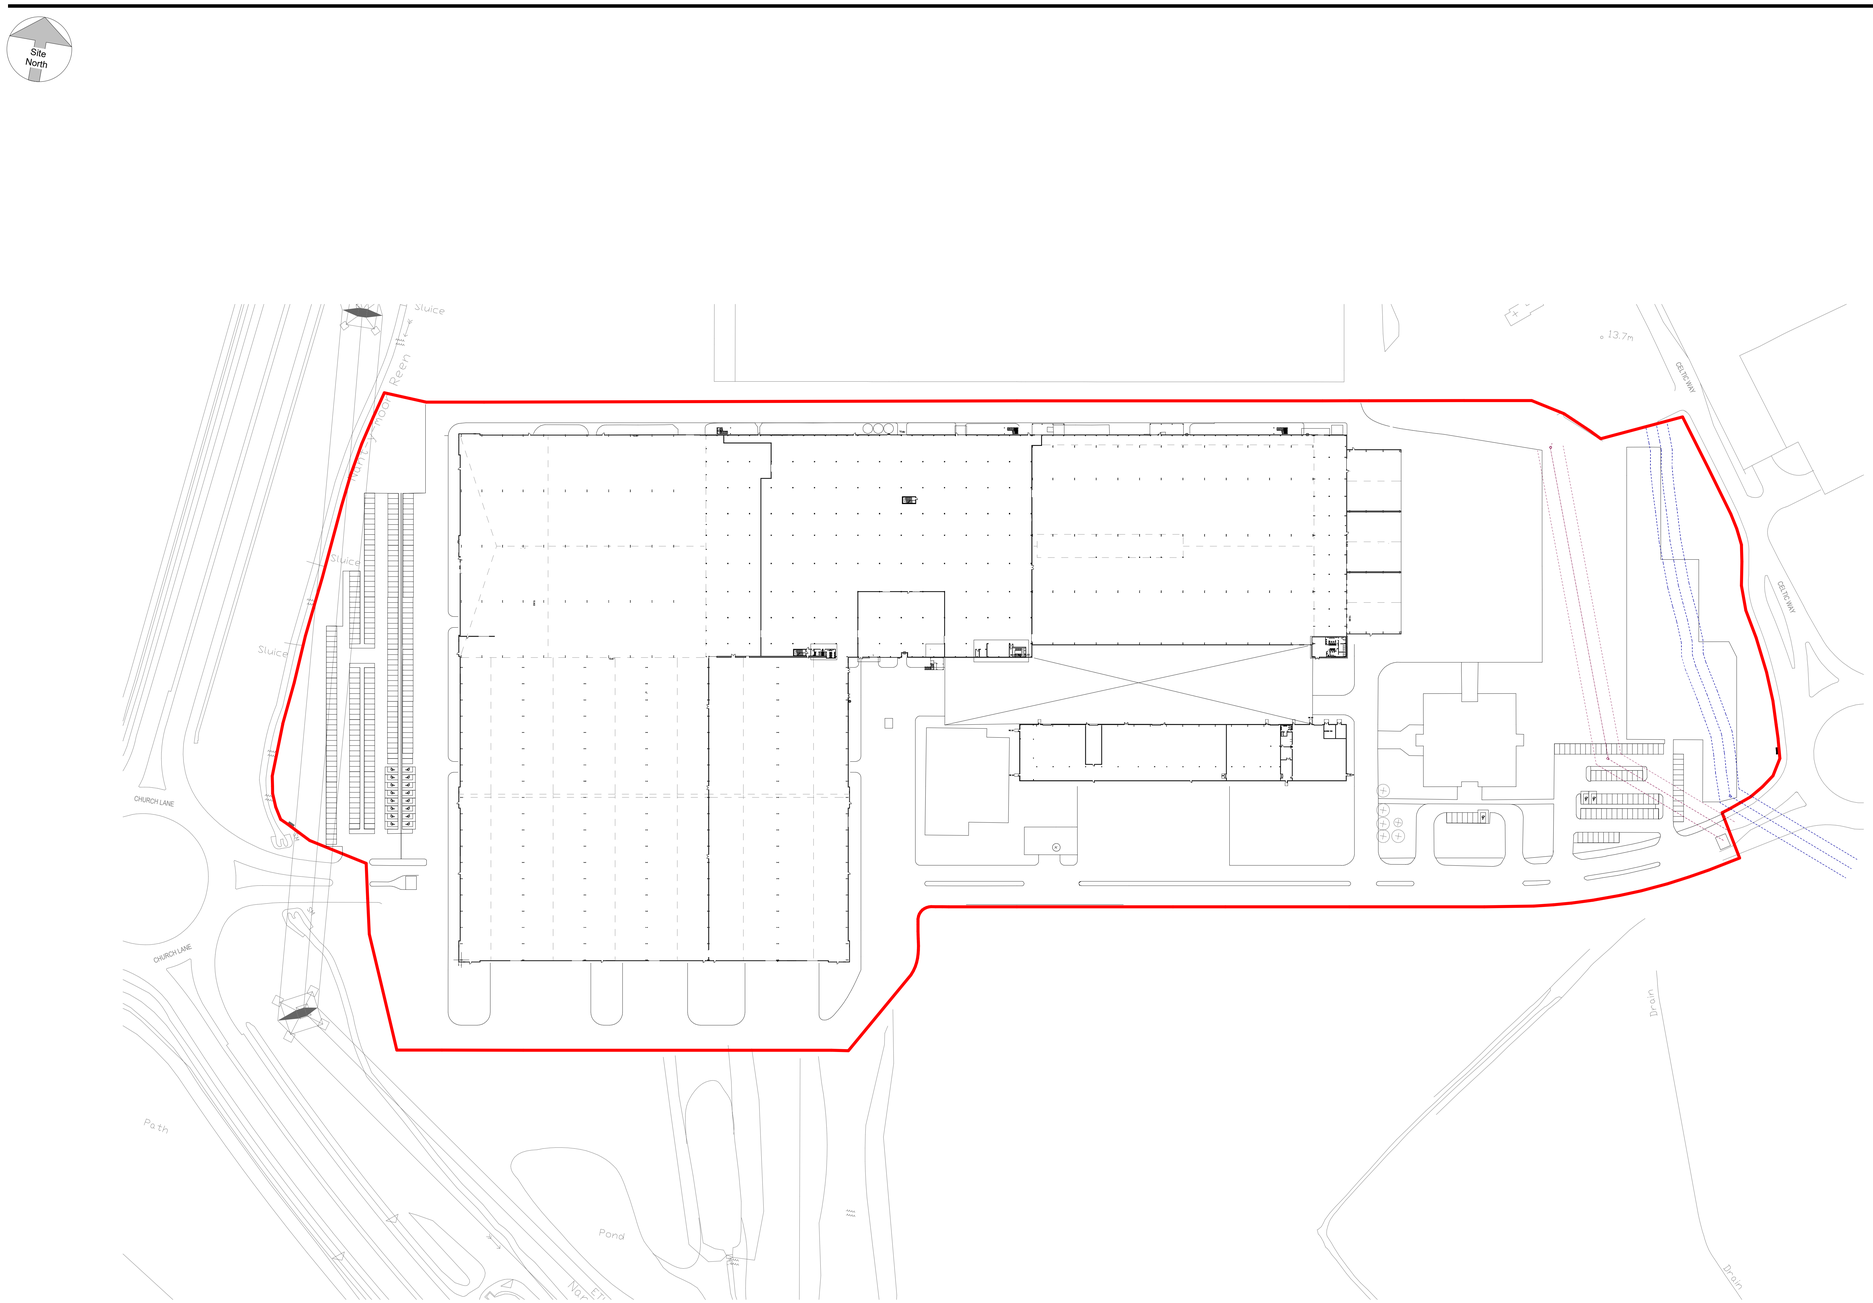


## 01 EXISTING PLAN - LEVEL 01 GA PLAN

SCALE: 1 : 1000

0m 20m 40m 60m 80m 100m

## SHEET NOTES

ALL VERTICAL DIMENSIONS ARE RELATIVE TO ASSOCIATED BUILDING SLAB LEVEL.

DO NOT SCALE FROM DRAWINGS.
ALL DISCREPANCIES TO BE REPORTED TO GENSLER ARCHITECTS IMMEDIATELY. ALL DIMENSIONS TO BE VERIFIED BY CONTRACTOR ON SITE PRIOR TO ANY WORKS.

1. INFORMATION RELATING TO THE EXISTING ELEMENTS WITHIN THIS FLOOR PLAN SHOULD BE TREATED AS INDICATIVE AND MUST BE CONFIRMED THROUGH ACCURATE SITE MEASUREMENT BEFORE BEING RELIED UPON.

## LEGEND

- SITE BOUNDARY
- EXISTING COMBINED SEWER TO BE DIVERTED OUTSIDE OF BOUNDARY
- EXISTING STORM WATER SEWER TO BE DIVERTED OUTSIDE OF BOUNDARY
- RETAINED EXISTING TREES

As indicated@A0

RED
1 Lower Farm Barns
Bainton Road, Bucknell
Bicester OX27 7LT, UK
www.red-eng.com

t: +44-(1869)355600
f: +44-(1869)250777
e: oxfordcad@red-eng.com

Gensler
4 St Philip's Place
First Floor
Birmingham
B3 2SL
United Kingdom

Tel. +44 (0)121 260 1600

Microsoft

CWL01-02

Duffryn Lane Newport
NP10 8BE

### Design Team

| | |
|---|---|
| Design | GENSLER |
| Drawn | KS |
| Checked | JL |
| Date | 27.10.23 |
| Company Project No. | 026.1087.000 |
| M.S. Project No. | P-000340 |

### Approvals

| CUSTOMER | MICROSOFT | Date |
|---|---|---|
| Microsoft Design Manager | LEVI HOLLAND | |
| Microsoft Electrical Engineer | MARK GLEESON | |
| Microsoft Bas/Epms Engineer | GERARD CUNNIAM | |
| Microsoft Mechanical Engineer | ANDY LAYER | |
| CSA | PATRICK DOHERTY / ALAN ROWAN / PROKOPIS MAVRIDIS | |
| Telecom | JOJU PARUMANNIL / MARK KELLY | |
| Security Manager | DAVID BEADLE | |
| Environmental | DEIRDRE GORMAN | |

### PROJECT MANAGEMENT

| | | Date |
|---|---|---|
| Project Planner | | |
| Project Manager | | |
| Senior Project Manager | | |
| Development Manager | | |
| Project Manager | | |
| Quality Control Reviewer | | |
| Quality Control FF&E | | |

### Revisions

| No. | Date | Description |
|---|---|---|
| P01 | 31.08.23 | PLANNING |
| P02 | 27.10.23 | PLANNING |

Registration

Bar Code

Sheet Title/Number

EXISTING LEVEL 01 GA PLAN

CWL01-02-A-P-11

CWL01-02-A-P-11-P02

© Gensler 2022
All rights reserved, including but not limited to The Copyright, Design and Patents Act 1988