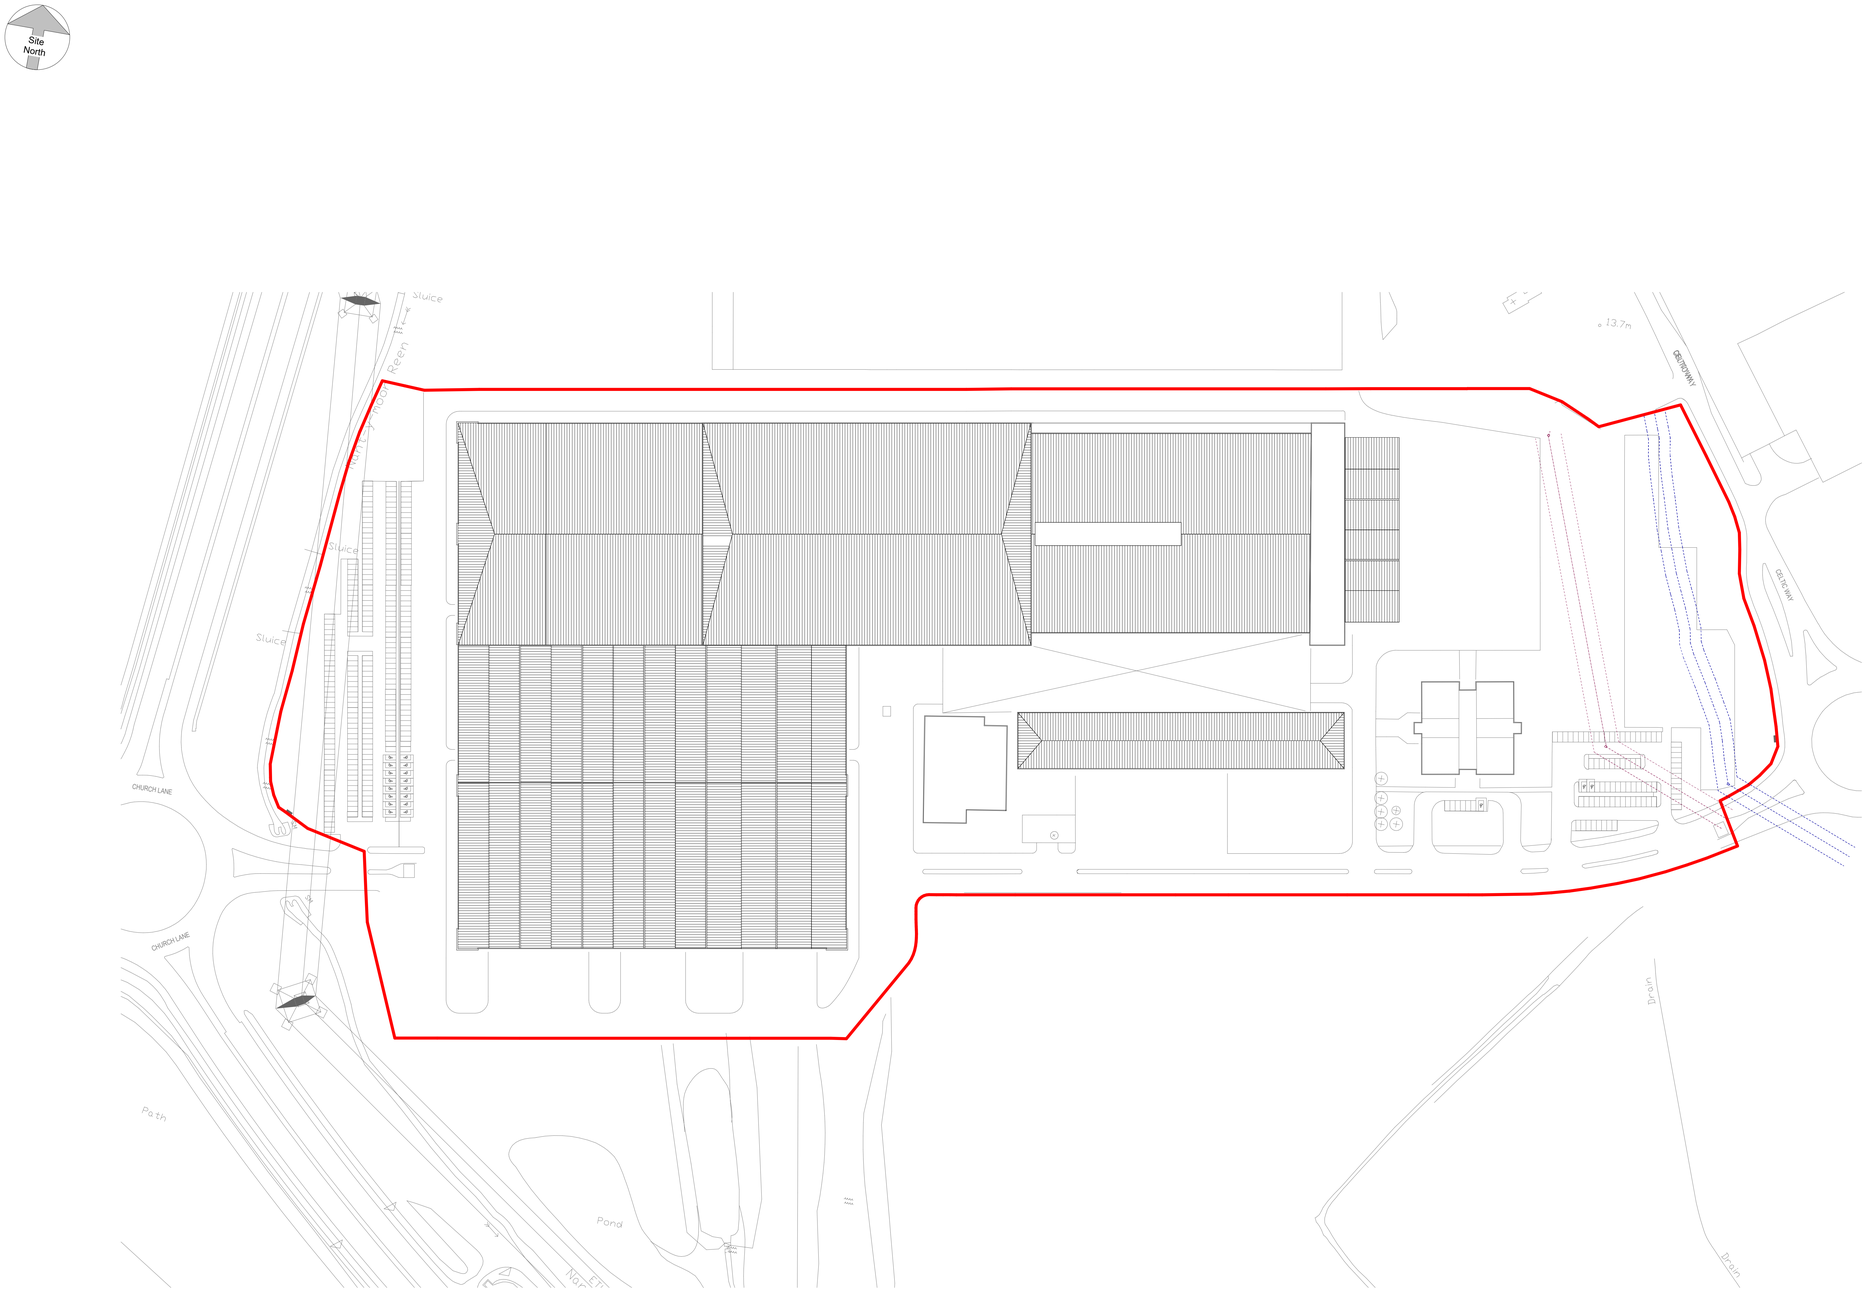

01 EXISTING ROOF GA PLAN

SCALE: 1 : 1000

0m 20m 40m 60m 80m 100m

SHEET NOTES

ALL VERTICAL DIMENSIONS ARE RELATIVE TO ASSOCIATED BUILDING SLAB LEVEL.

DO NOT SCALE FROM DRAWINGS.
ALL DISCREPANCIES TO BE REPORTED TO GENSLER ARCHITECTS IMMEDIATELY. ALL DIMENSIONS TO BE VERIFIED BY CONTRACTOR ON SITE PRIOR TO ANY WORKS.

1. INFORMATION RELATING TO THE EXISTING ELEMENTS WITHIN THIS FLOOR PLAN SHOULD BE TREATED AS INDICATIVE AND MUST BE CONFIRMED THROUGH ACCURATE SITE MEASUREMENT BEFORE BEING RELIED UPON.

LEGEND

- SITE BOUNDARY
- EXISTING COMBINED SEWER TO BE DIVERTED OUTSIDE OF BOUNDARY
- EXISTING STORM WATER SEWER TO BE DIVERTED OUTSIDE OF BOUNDARY
- RETAINED EXISTING TREES

As indicated@A0

RED
1 Lower Farm Barns
Bainton Road, Bucknell
Bicester OX27 7LT, UK
www.red-eng.com

t: +44-(1869)355600
f: +44-(1869)250777
e: oxfordcad@red-eng.com

Gensler
4 St Philip's Place
First Floor
Birmingham
B3 2SL
United Kingdom

Tel. +44 (0)121 260 1600

Microsoft

CWL01-02

Duffryn Lane Newport
NP10 8BE

Design Team

Design	GENSLER
Drawn	KS
Checked	JL
Date	27.10.23
Company Project No.	026.1087.000
M.S. Project No.	P.020340

Approvals

CUSTOMER	MICROSOFT	Date
Microsoft Design Manager	LEVI HOLLAND	
Microsoft Electrical Engineer	MARK GLEESON	
Microsoft Bias/Epms Engineer	GERARD CUNNIAM	
Microsoft Mechanical Engineer	ANDY LAYER	
CSA	PATRICK DOHERTY / ALAN ROWAN / PROKOPIS MAVRIDIS	
Telecom	JOJU PARUMANNIL / MARK KELLY	
Security Manager	DAVID BEADLE	
Environmental	DEIRDRE GORMAN	

PROJECT MANAGEMENT

Project Planner	
Project Manager	Date
Senior Project Manager	
Development Manager	
Project Manager	
Quality Control Reviewer	
Quality Control FF&E	

Revisions

No.	Date	Description
P01	31.08.23	PLANNING
P02	27.10.23	PLANNING

Registration

Bar Code

Sheet Title/Number

EXISTING ROOF GA PLAN

CWL01-02-
A-P-13

CWL01-02 A-P-13- P02

© Gensler 2022
All rights reserved, including but not limited to The Copyright, Design and Patents Act 1988