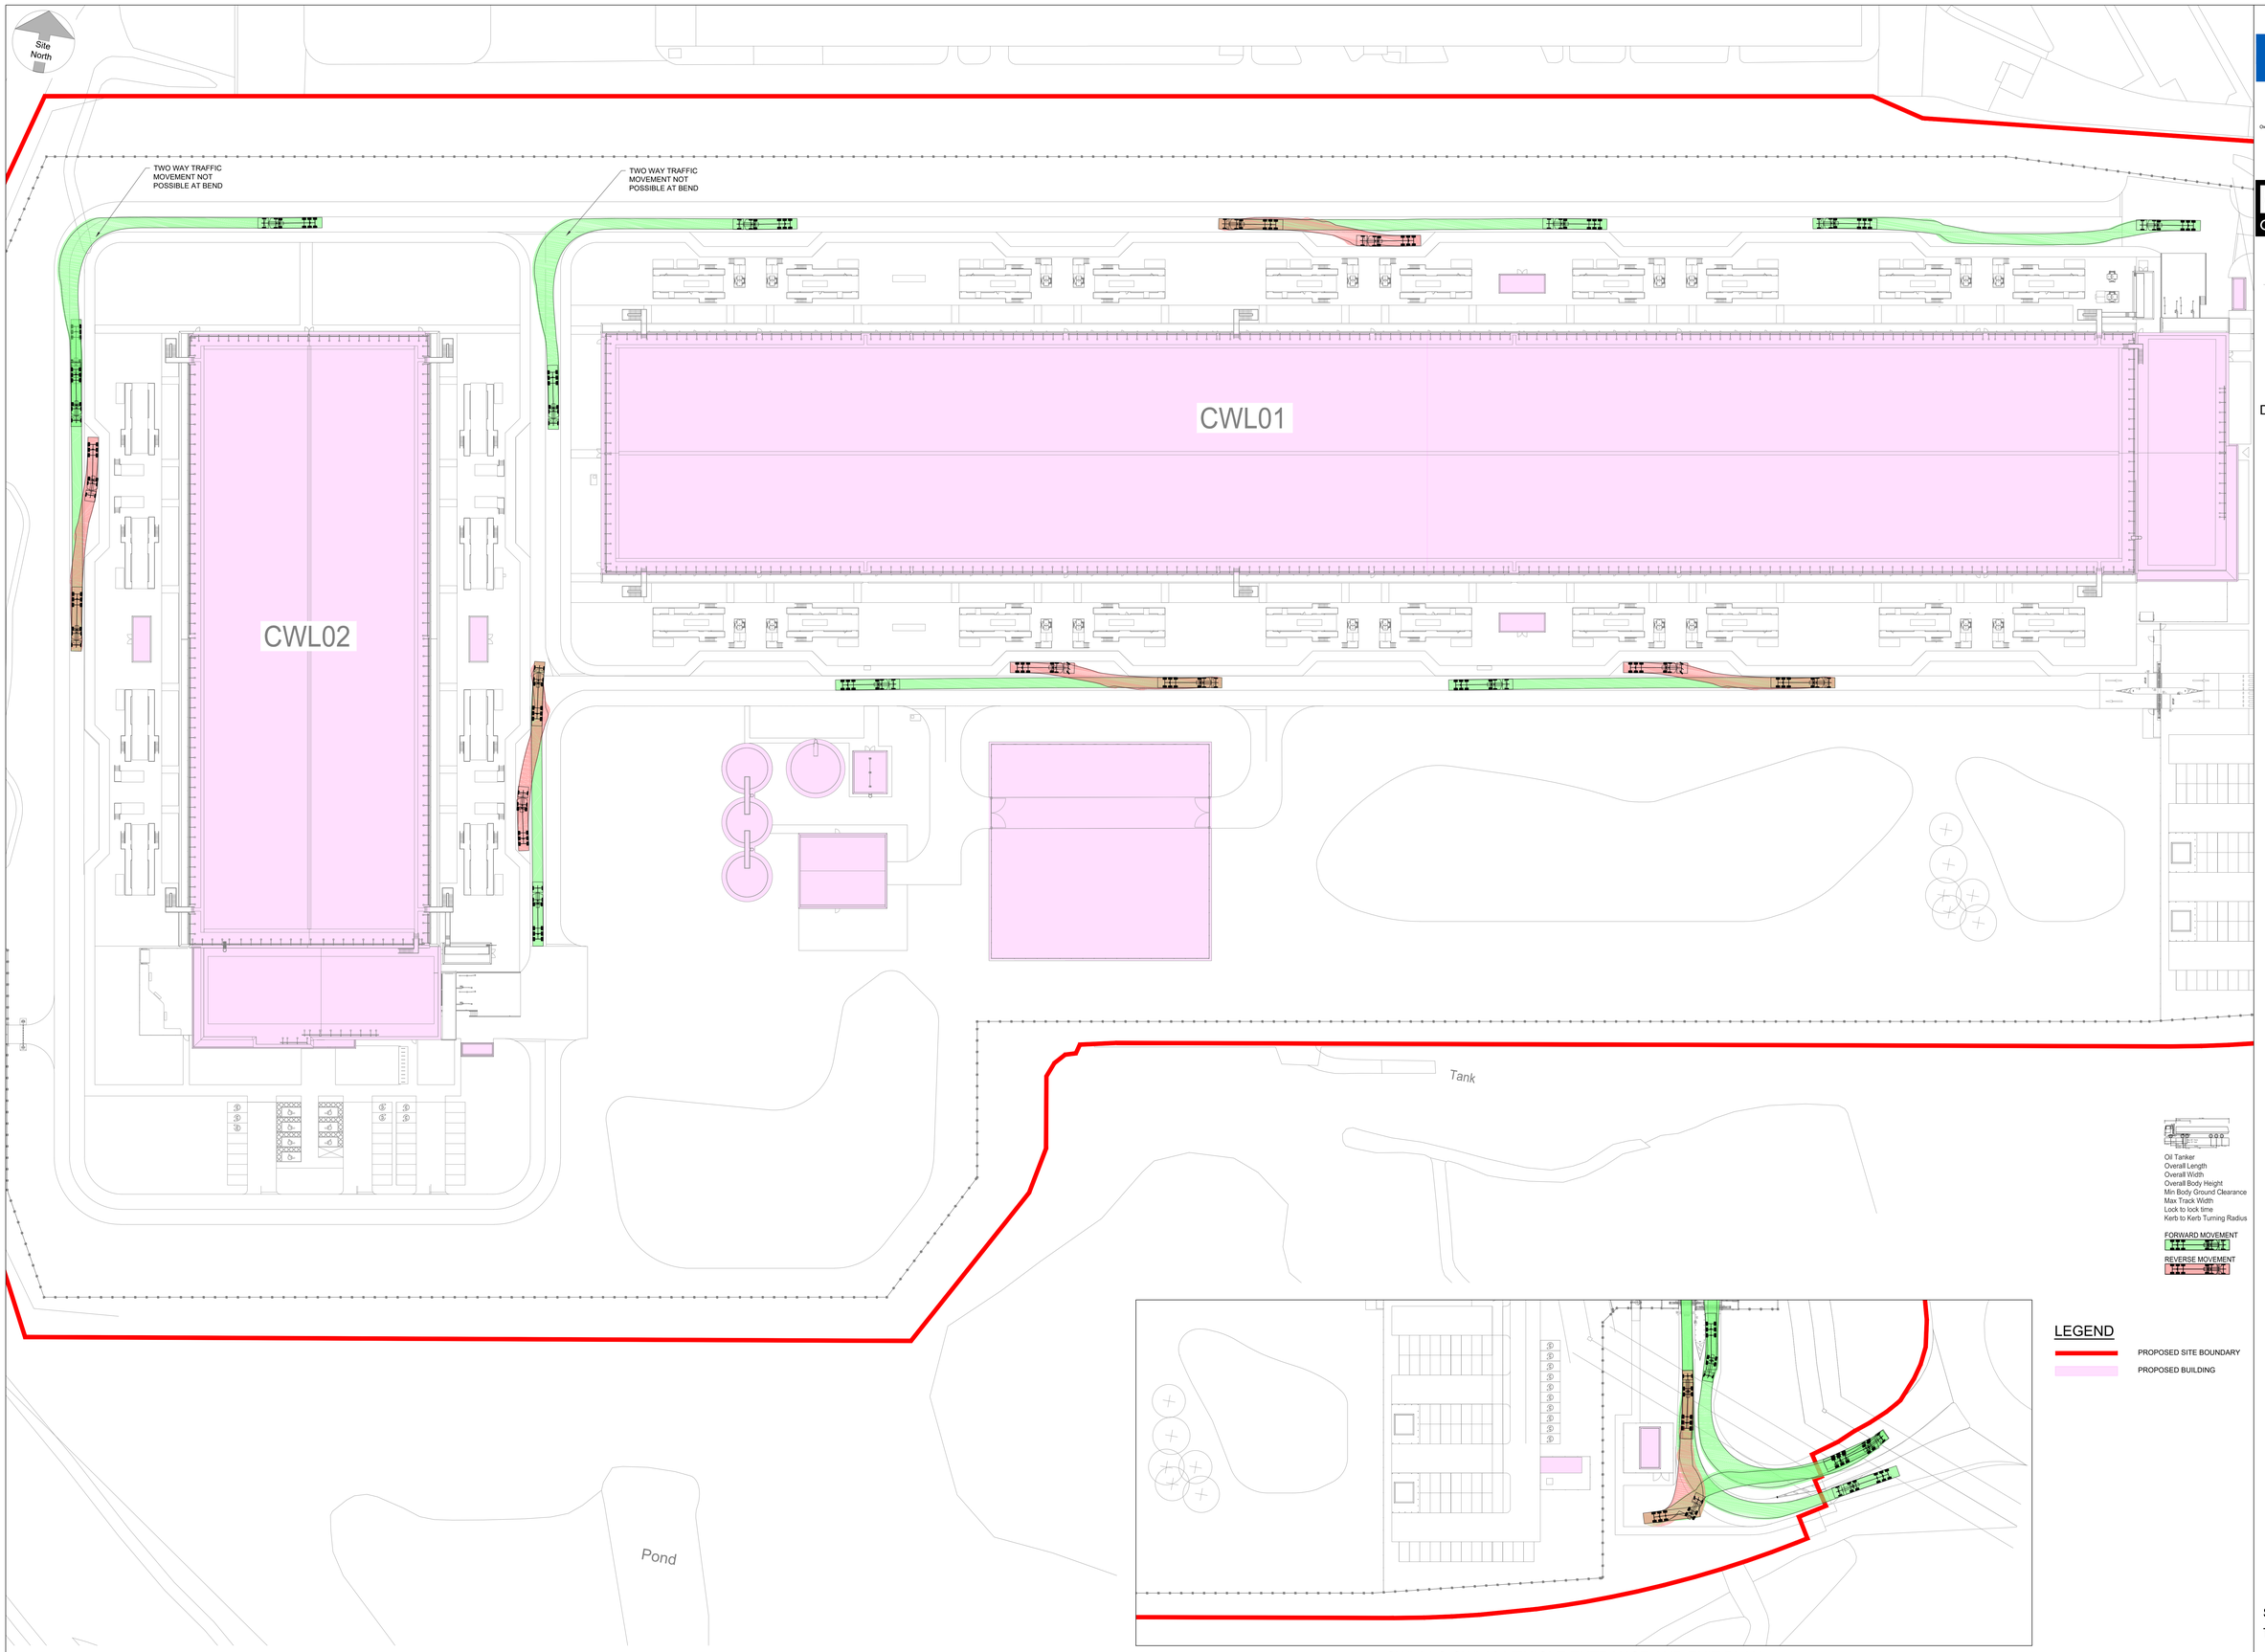

CWL01 & CWL02 VEHICLE ENTRANCE AND EXIT PLAN
SCALE 1:500

Oil Tanker
Overall Length
Overall Width
Overall Body Height
Min Body Ground Clearance
Max Track Width
Lock to lock time
Kerb to Kerb Turning Radius

FORWARD MOVEMENT
REVERSE MOVEMENT

LEGEND

PROPOSED SITE BOUNDARY
PROPOSED BUILDING

SCALE 1:500
0 5 10 15 20 25m
DIMENSIONS IN METRES

RED
A company of ENGIE Impact
Oxford Office | t: +44 (0)1869 355600 | www.red-eng.com | oxfordcad@red-eng.com

PINNACLE CONSULTING ENGINEERS

Microsoft

CWL01-02

DYFFRYN LANE, NEWPORT
NP10 8BE

Design Team

Design	IL
Drawn	DJ
Checked	JJ
Date	20/10/2023
Company Project No.	C2208183
M.E. Project No.	P-17853

Approvals

MICROSOFT

CUSTOMER	Date
Microsoft Design Manager	LEVI HOLLAND
Microsoft Electrical Engineer	MARK GLEESON
Microsoft Bas/Epms Engineer	GERARD CLINNAM
Microsoft Mechanical Engineer	ANDY LAYER
CSA	PATRICK DOHERTY/ALAN ROWAN/PRICKOPIS MAURIDIS
Telecom	JOJU PARUMANNIL RAJ / MARK KELLY
Security Manager	DAVID BEADLE
Environmental	DEIRDRE GORMAN

PROJECT MANAGEMENT

Project Planner	Date
Project Manager	
Senior Project Manager	
Development Manager	
Project Manager	
Quality Control Reviewer	
Quality Control FF&E	

Revisions

No.	Date	Description
P01	20.10.23	PLANNING

Registration

Key Plan

Bar Code

Sheet Title/Number

SITE WIDE OIL
TANKER TRACKING

CWL01-02-C-C-46

PIN-REF: C2208183