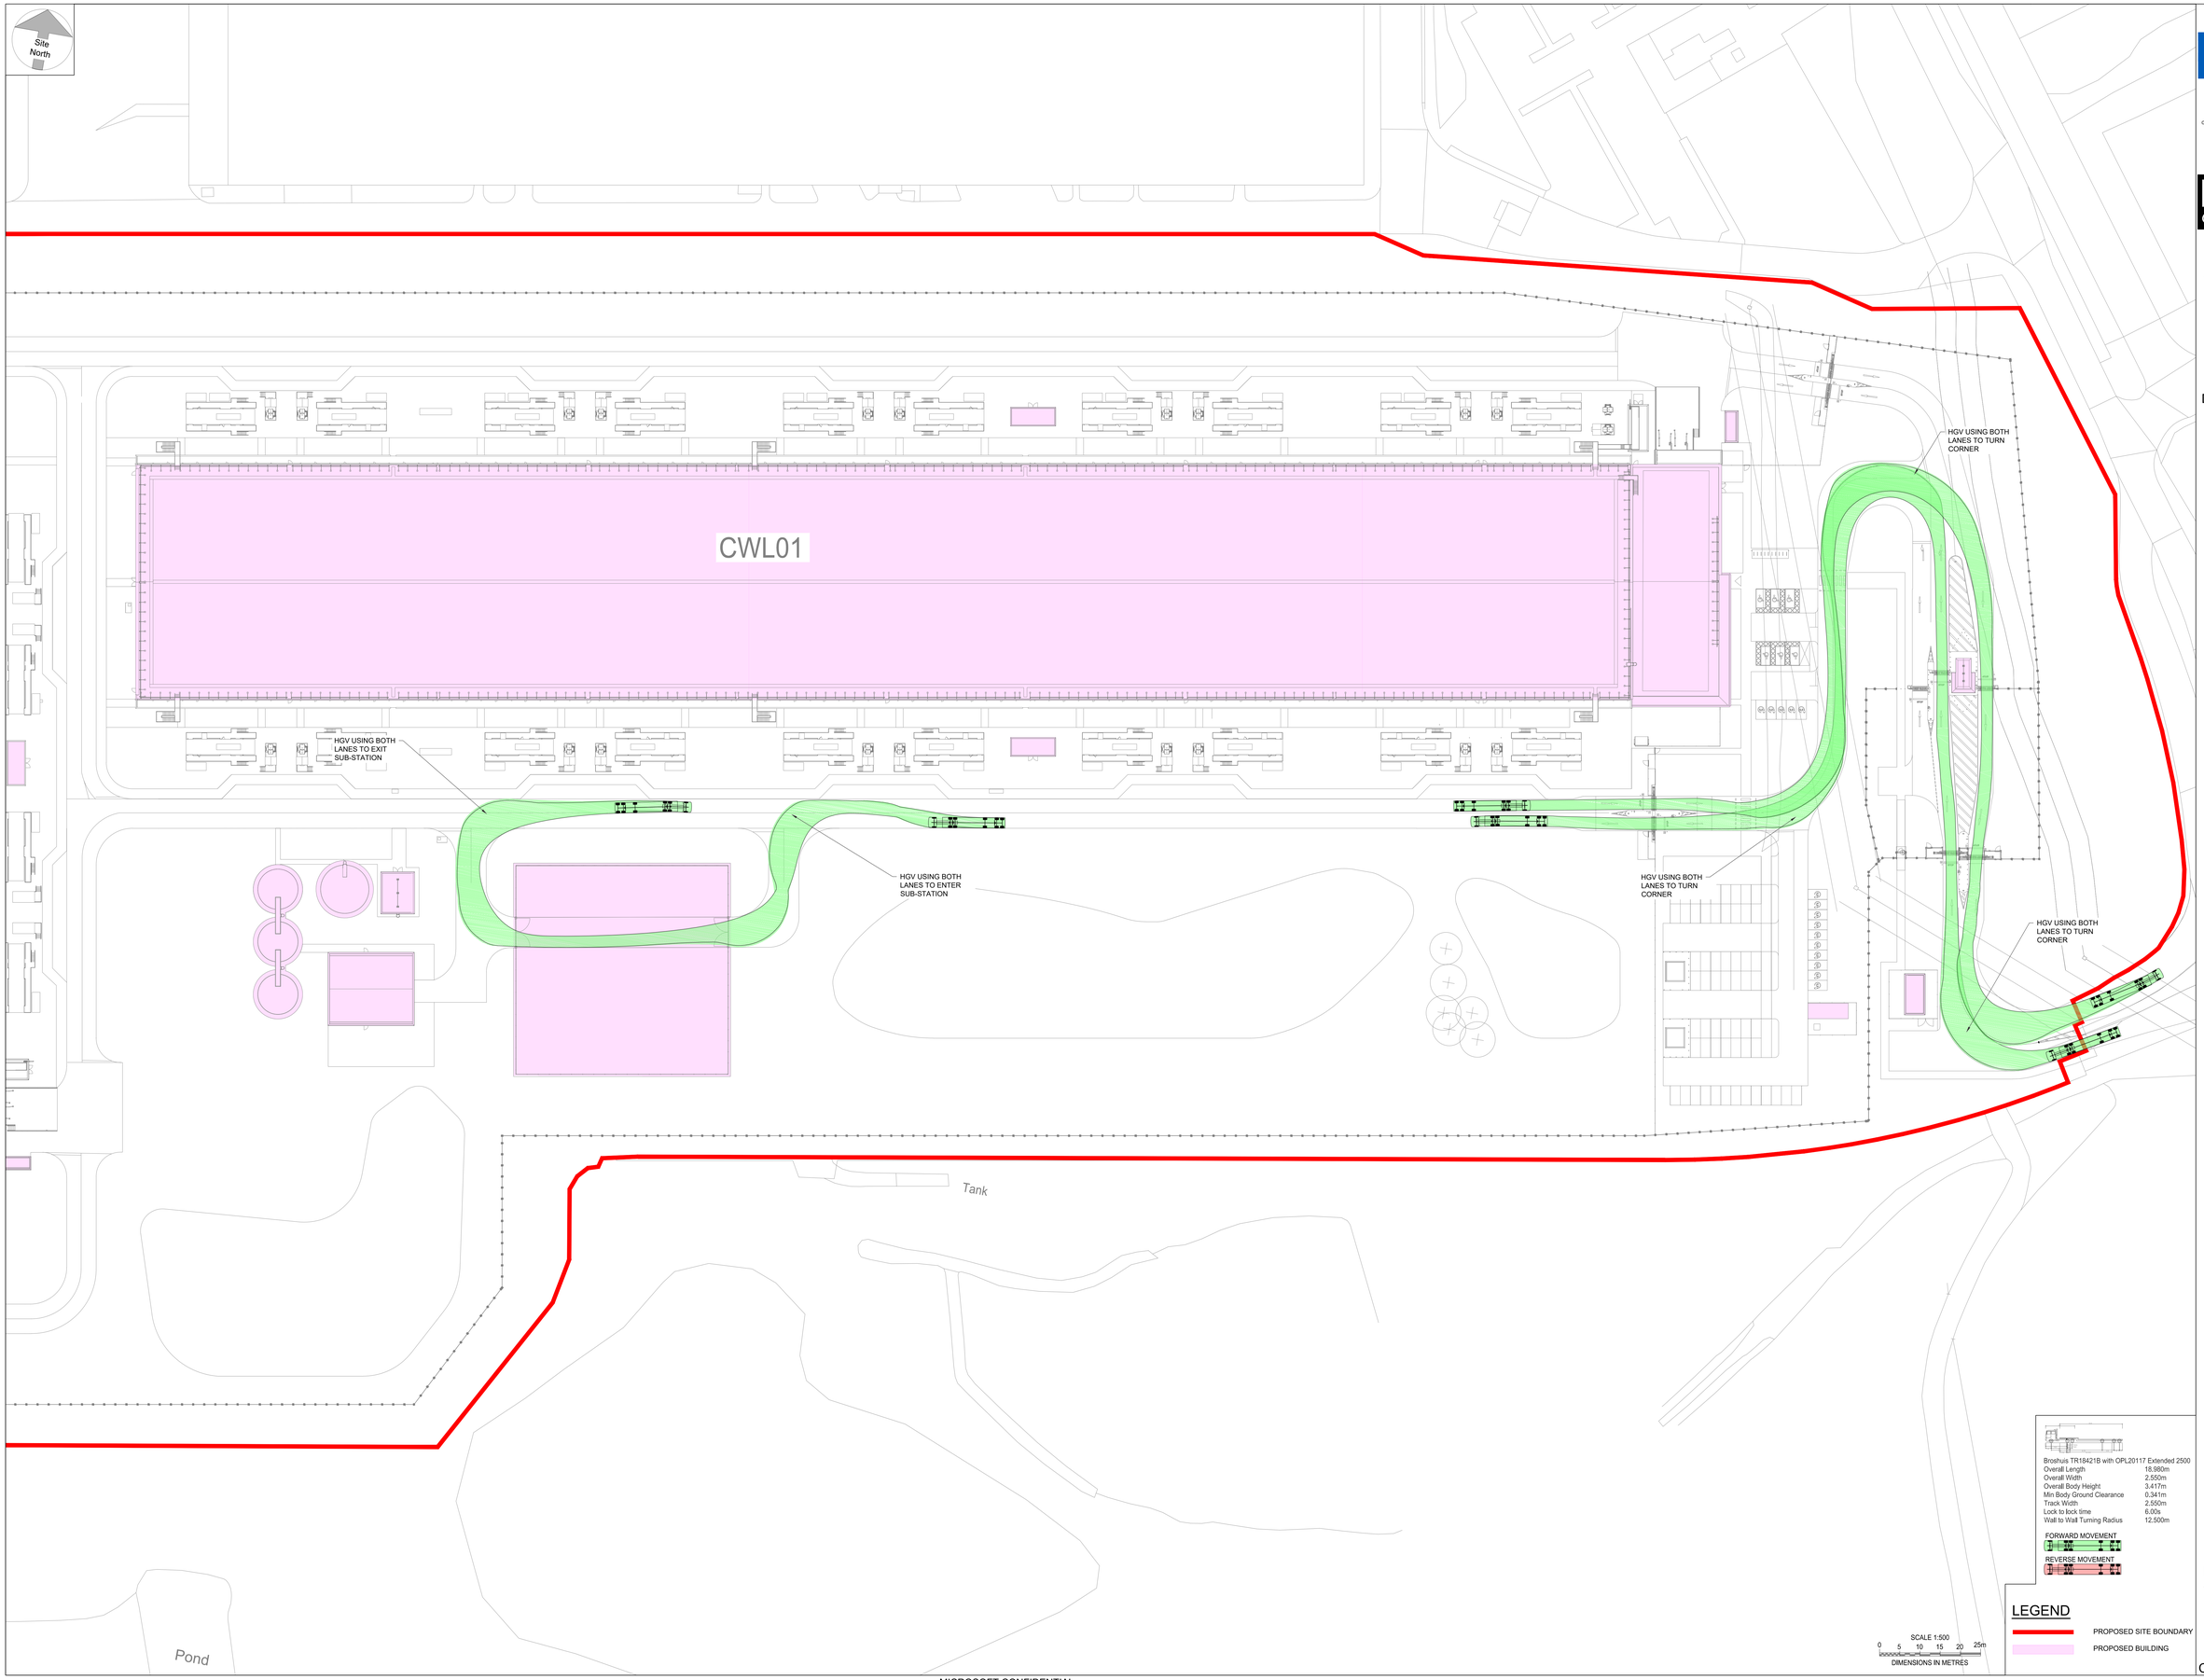

Broshuis TR18421B with OPL20117 Extended 2500

Overall Length	18.980m
Overall Width	2.550m
Overall Body Height	3.417m
Min Body Ground Clearance	0.341m
Track Width	2.550m
Lock to lock time	6.00s
Wall to Wall Turning Radius	12.500m

FORWARD MOVEMENT

REVERSE MOVEMENT

LEGEND

PROPOSED SITE BOUNDARY

PROPOSED BUILDING

RED
A company of engie Impact
Oxford Office | t: +44 (0)1869 355600 | www.red-eng.com | oxfordcad@red-eng.com

PINNACLE CONSULTING ENGINEERS

Microsoft

CWL01-02

DYFFRYN LANE, NEWPORT
NP10 8BE

Design Team

Design	IL
Drawn	DJ
Checked	JJ
Date	20/10/2023
Company Project No.	C2208163
M.E. Project No.	P-17853

Approvals

MICROSOFT

CUSTOMER	Date
Microsoft Design Manager	LEVI HOLLAND
Microsoft Electrical Engineer	MARK GLEESON
Microsoft Bas/Epms Engineer	GERARD CUNNIAM
Microsoft Mechanical Engineer	ANDY LAYER
CSA	PATRICK DOHERTY/ALAN ROWAN/PRICKOPIS MAVRIDIS
Telecom	JOJU PARUMANNIL RAJ / MARK KELLY
Security Manager	DAVID BEADLE
Environmental	DEIRDRE GORMAN

PROJECT MANAGEMENT

	Date
Project Planner	
Project Manager	
Senior Project Manager	
Development Manager	
Project Manager	
Quality Control Reviewer	
Quality Control FF&E	

Revisions

No.	Date	Description
P01	20.10.23	PLANNING

Registration

Key Plan

Bar Code

Sheet Title/Number

ENTRANCE & SUBSTATION
VEHICLE TRACKING

CWL01-02-C-C-47

PN-REF: C2208163

MICROSOFT CONFIDENTIAL