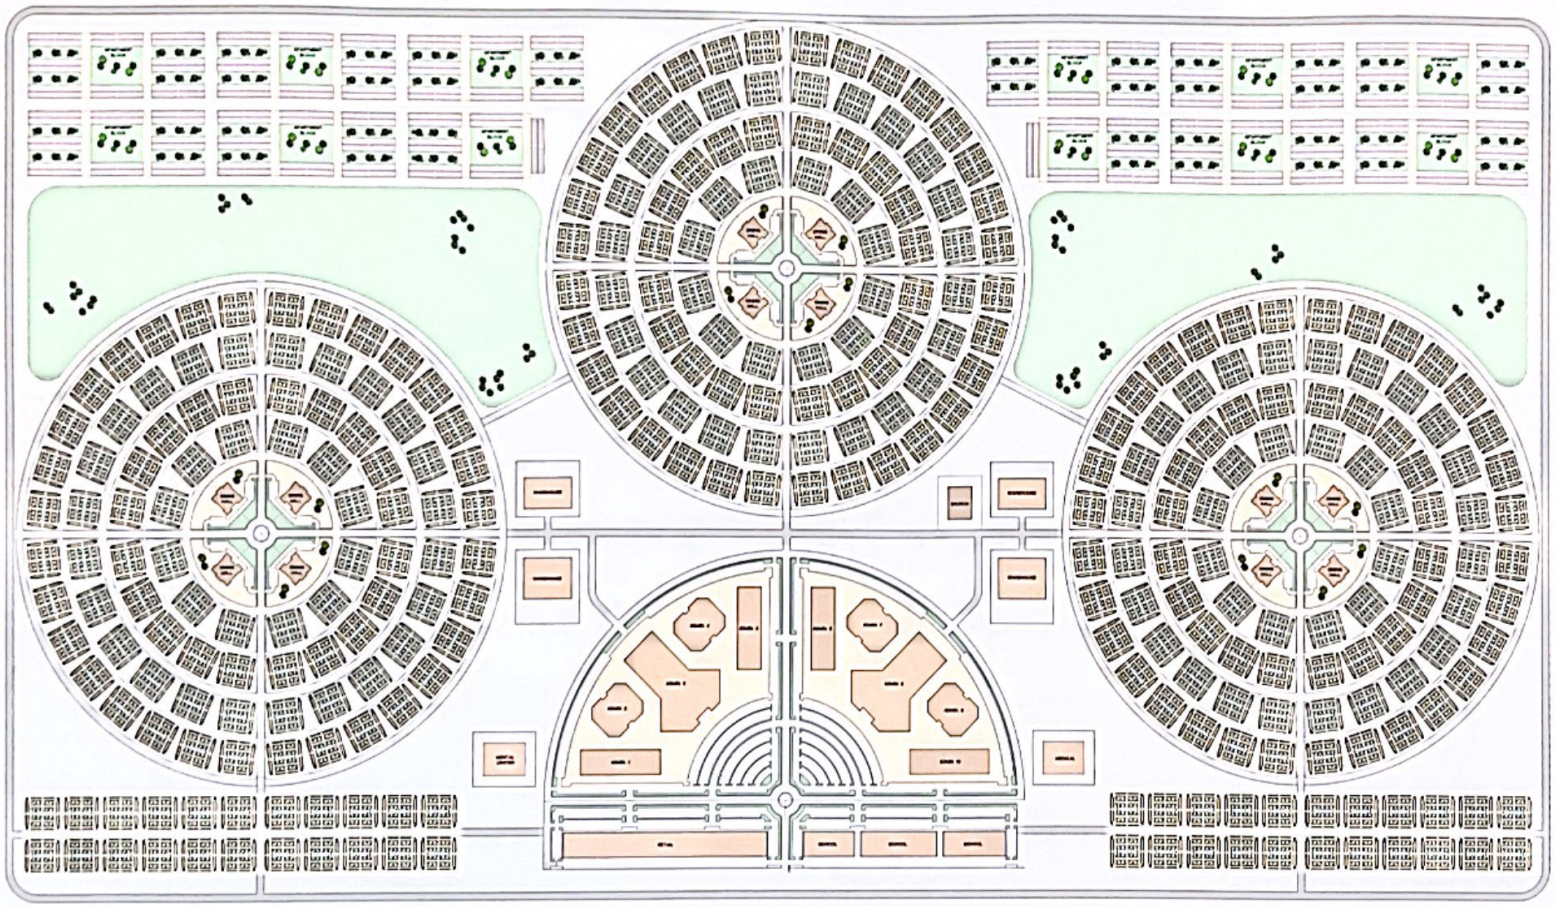

OVERALL MASTER SITE PLAN

BDG
BURGHARD DESIGN GROUP
ARCHITECTS, INC

41951 REMINGTON AVE, SUITE 250
TEMECULA, CALIFORNIA 92590
(951) 695-2010
www.bdg-architects.com

ARCHITECT OF RECORD

PROFESSIONAL SEAL

CONSULTANTS

REVISIONS

APPROVAL

PROJECT PHASE

CONCEPTUAL
DESIGN STUDY
FOR
SAVE THE NEED
FOUNDATION

PROJECT NAME

21124

PROJECT NUMBER

OVERALL MASTER
SITE PLAN

SHEET TITLE

A1.1

SHEET NUMBER

SCALE

DATE