

Morningside by Graceful Rebuilds


SPECIFICATIONS (10.2026)

DOWNSTAIRS-KITCHEN




MORNINGSIDE

DOWNSTAIRS-BAR

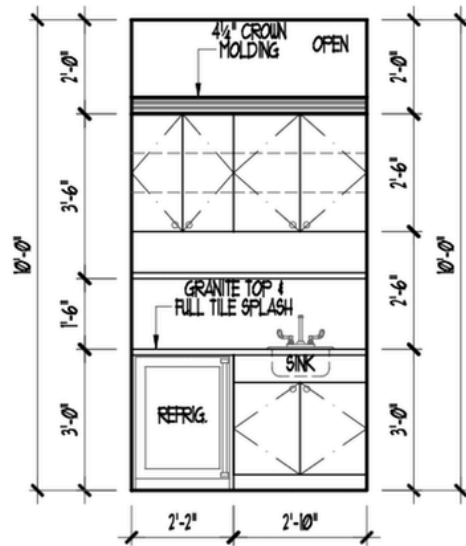

22 DINING ROOM
SCALE : 3/8"=1'-0"

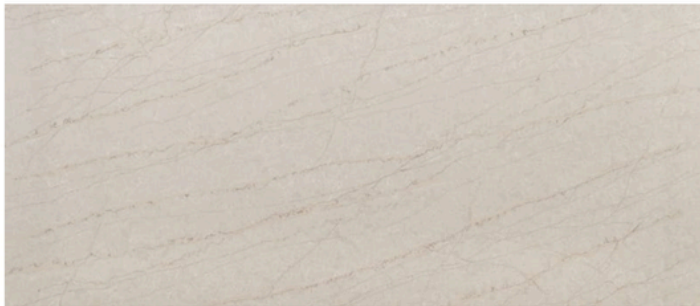

MORNINGSIDE

DOWNSTAIRS-POWDER BATH



DOWNSTAIRS-LAUNDRY ROOM



MORNINGSIDE

DOWNSTAIRS-MUD ROOM

OPEN

2 1/4" CROWN MOLDING

OPEN

OPEN

OPEN

OPEN

HOOKS

BEADED BOARD

WOOD TOP

OPEN

OPEN

OPEN

OPEN

1'-4"

2'-0"

1'-6"

5'-0"

1'-6"

1'-4"

MUD ROOM

SCALE : 3/8"=1'-0"


Designer Color Collection ①

SW 9578

Restoration

FULL DETAILS ▾



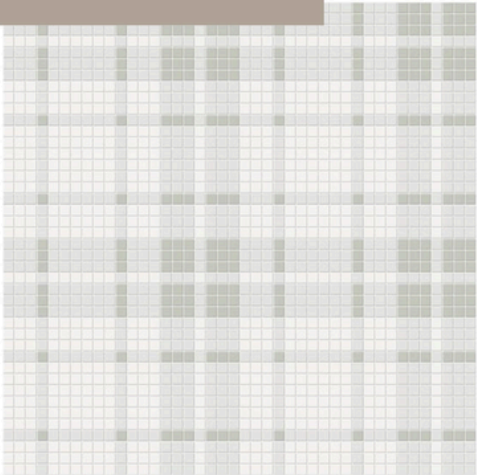

Canvas White


Vintage Grey

Soft Sage

styleberry
CREATIVE INTERIORS


MORNINGSIDE

DOWNSTAIRS-PRIMARY BATHROOM

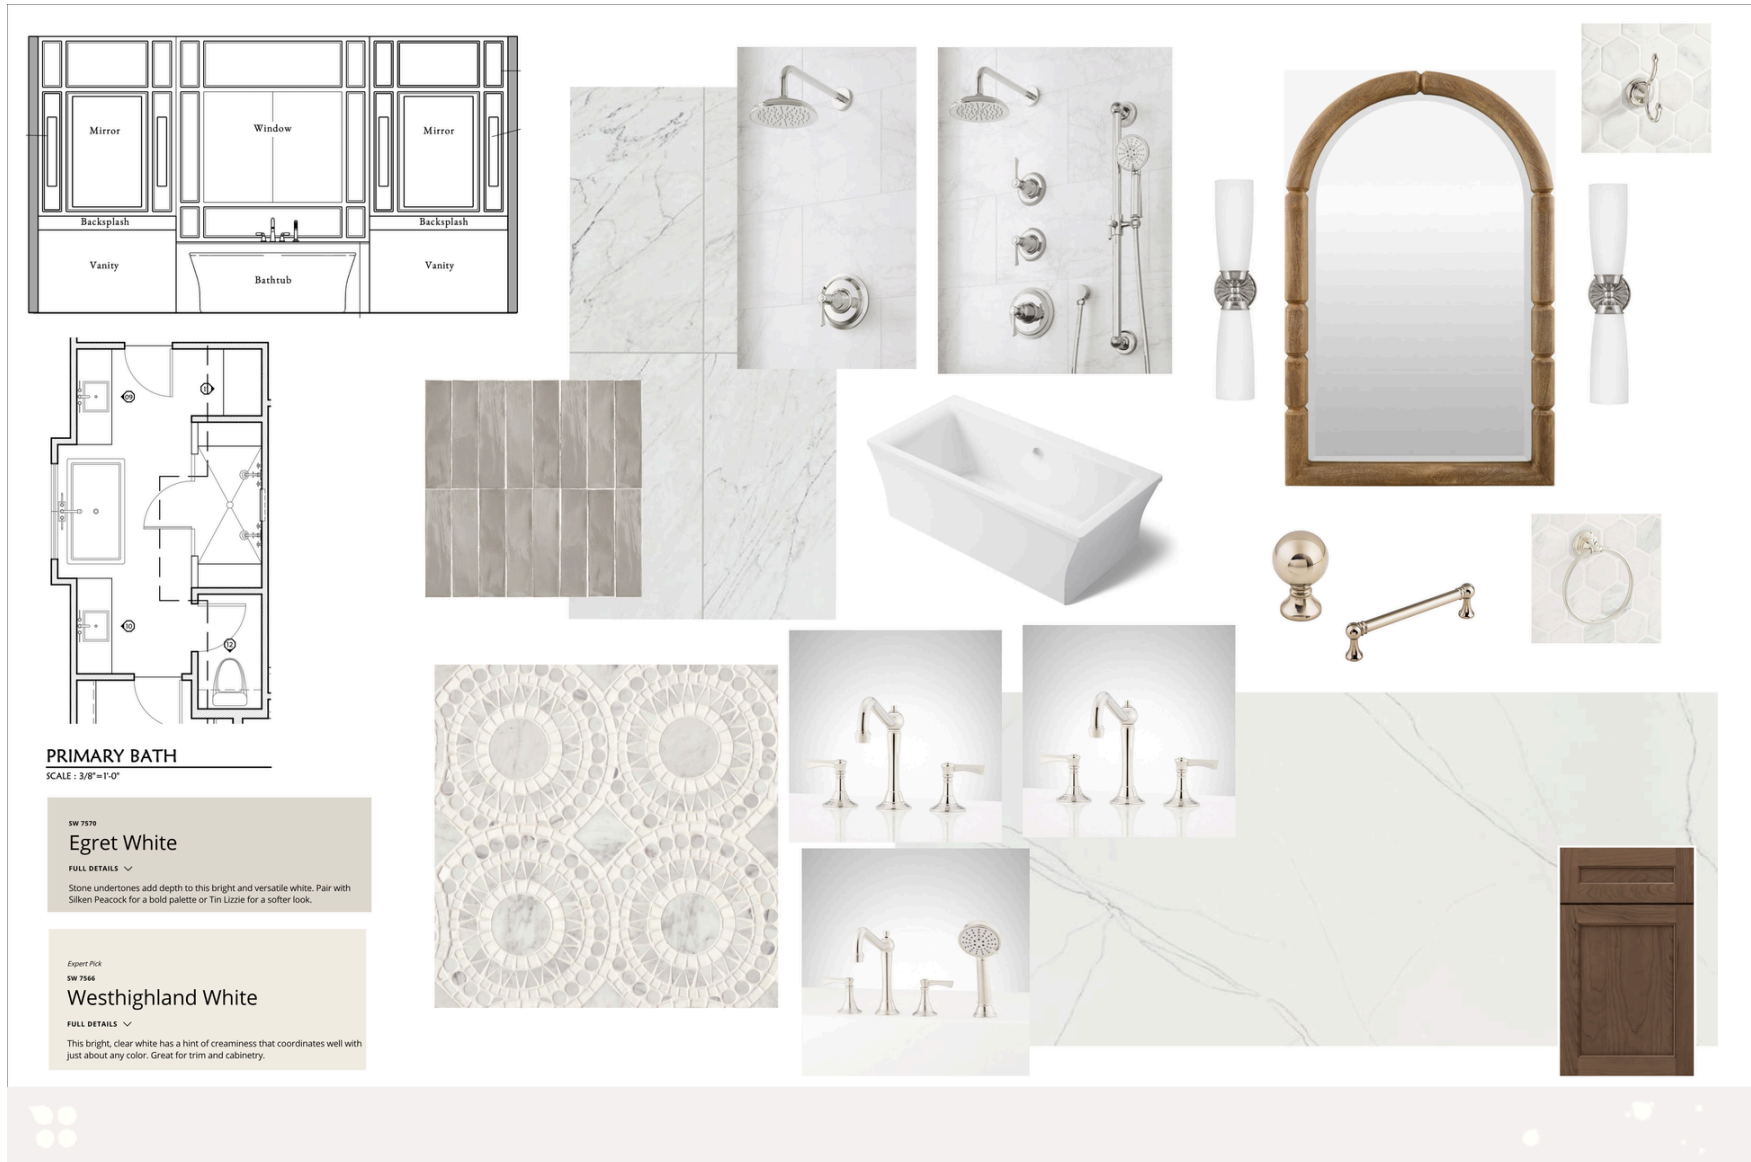


MORNINGSIDE

DOWNSTAIRS-BATH 5

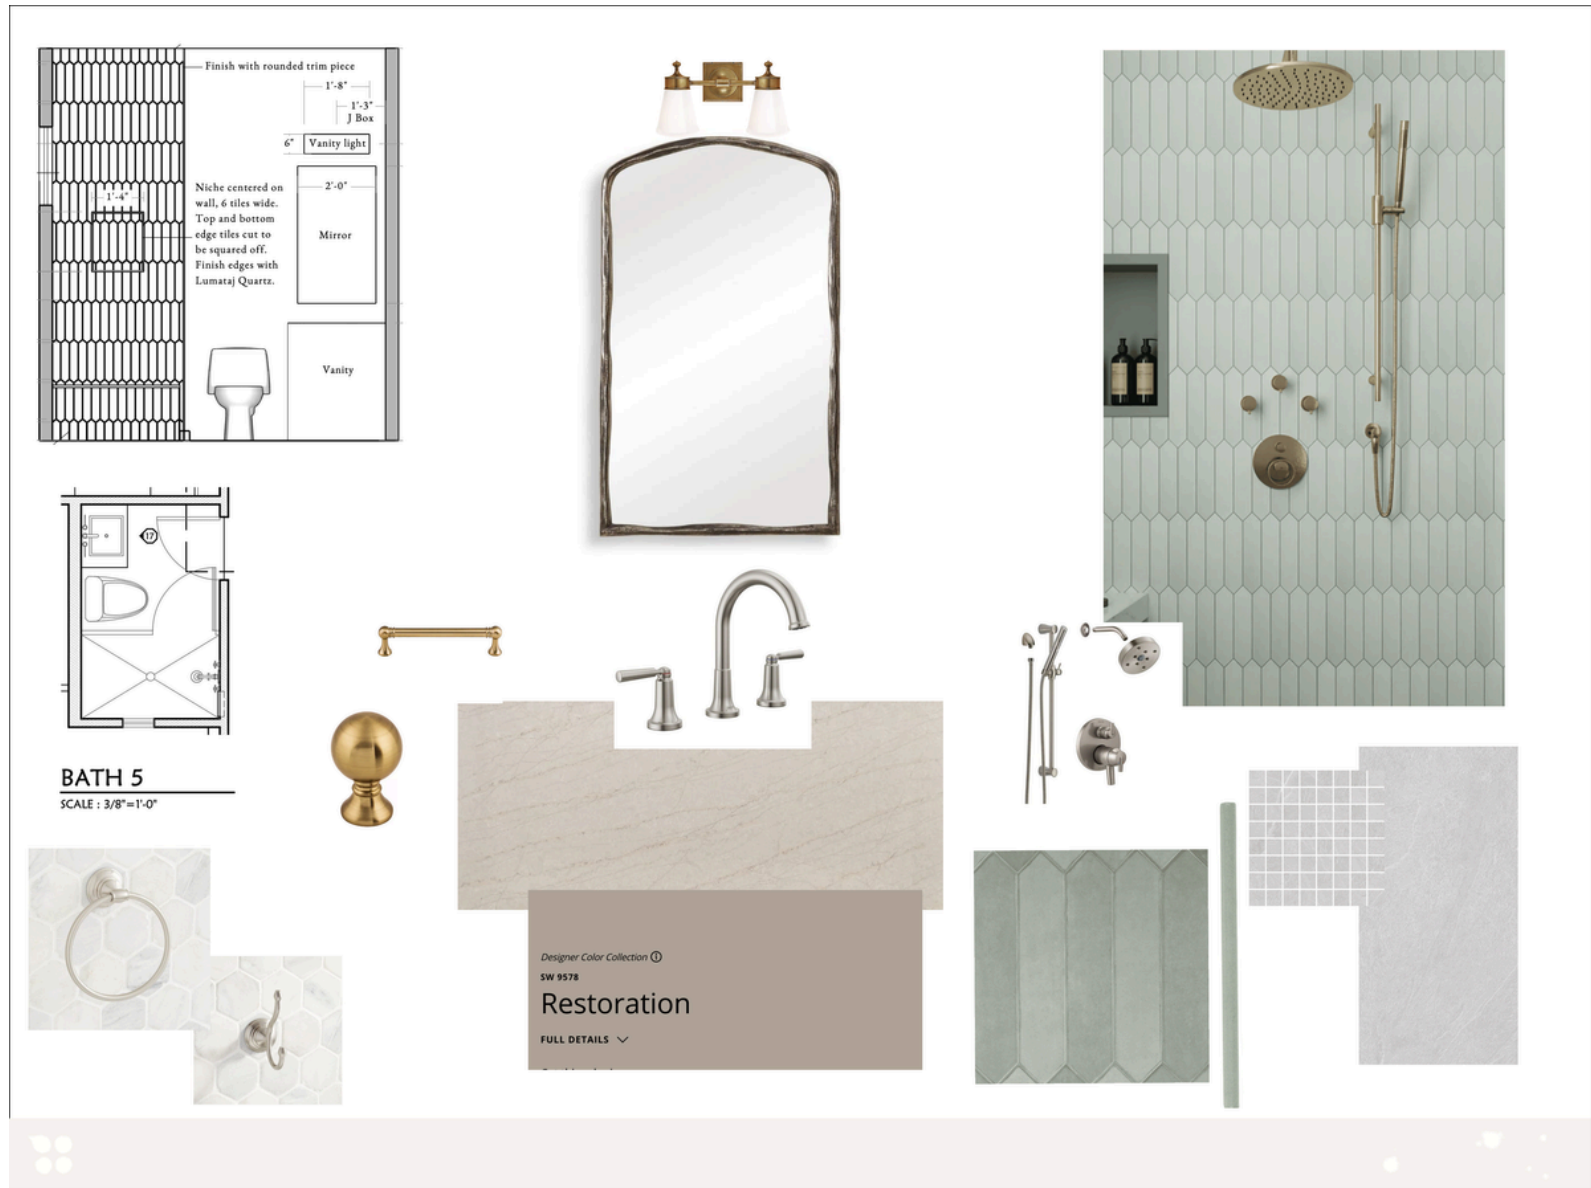

MORNINGSIDE

UPSTAIRS-BATH 2

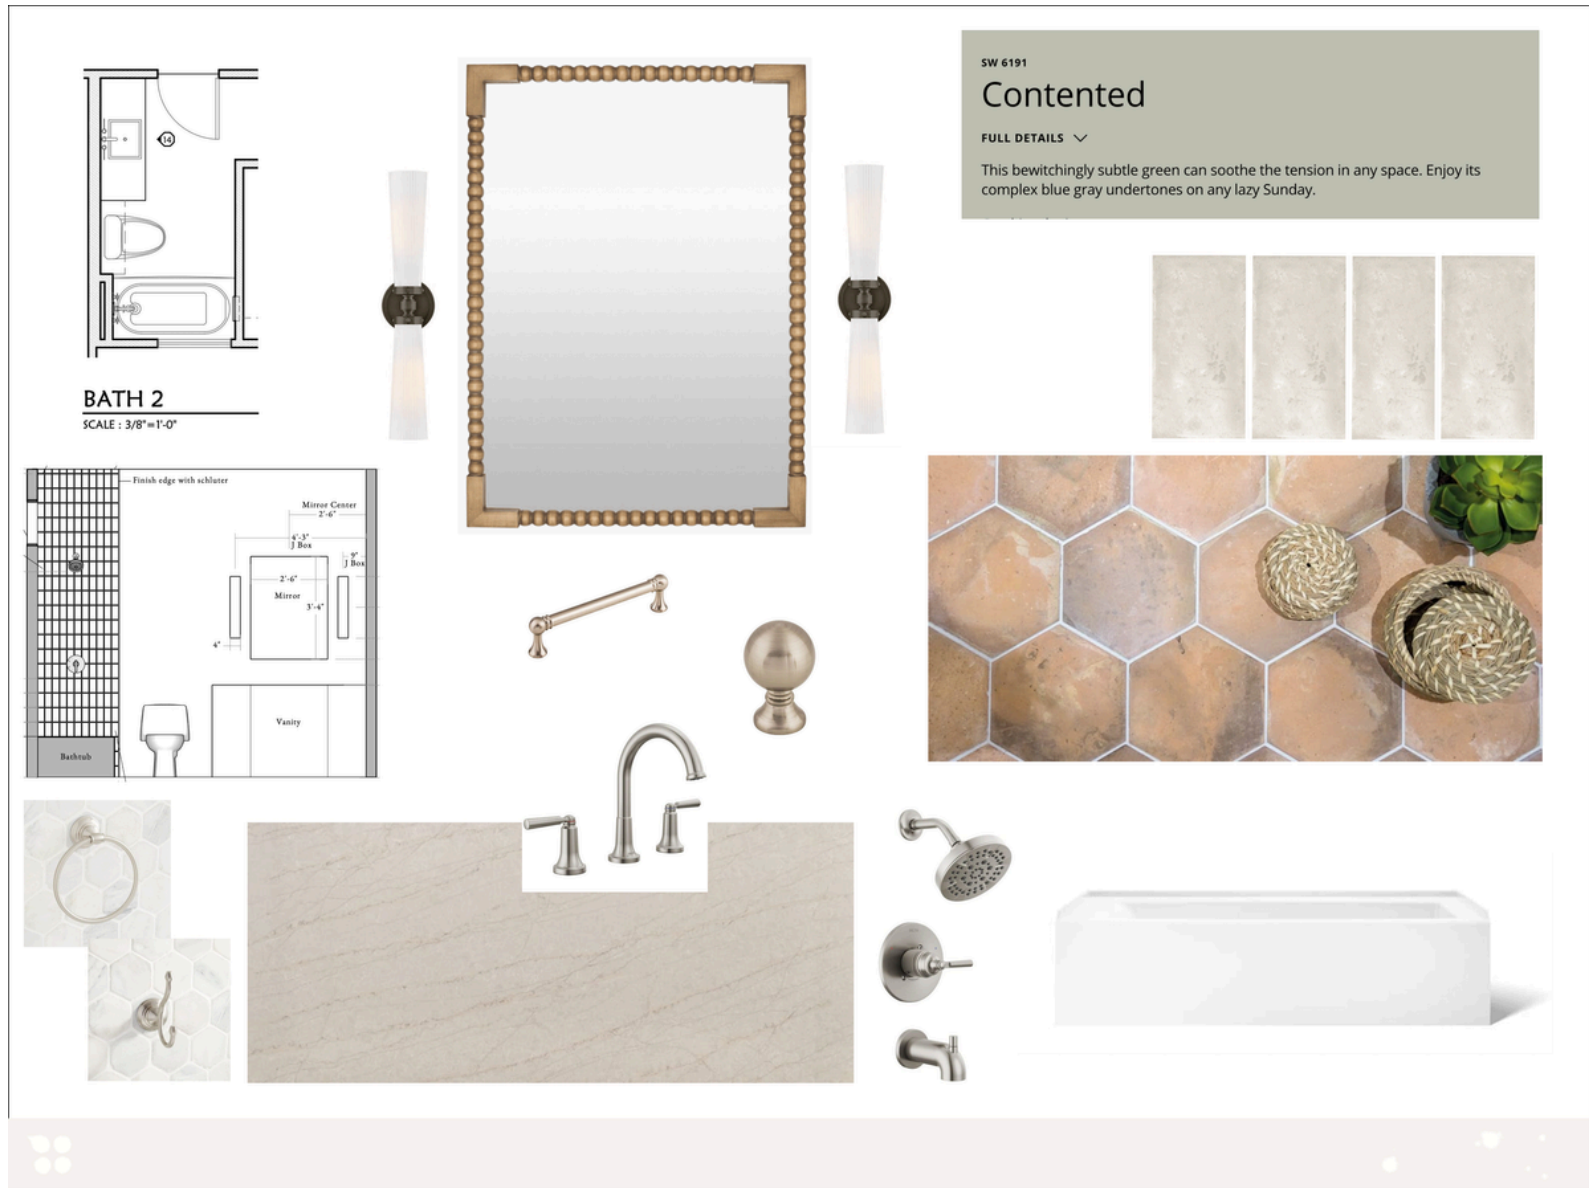

MORNINGSIDE

UPSTAIRS-BATH 3



MORNINGSIDE

UPSTAIRS-BATH 4



MORNINGSIDE

MAIN HOUSE SELECTIONS



August 2022 Color of the Month

SW 7042

Shoji White

FULL DETAILS ▾

When you want it light but cozy, consider this warm, creamy white that borders on greige.

Expert Pick

SW 7566

Westhighland White

FULL DETAILS ▾

This bright, clear white has a hint of creaminess that coordinates well with just about any color. Great for trim and cabinetry.

