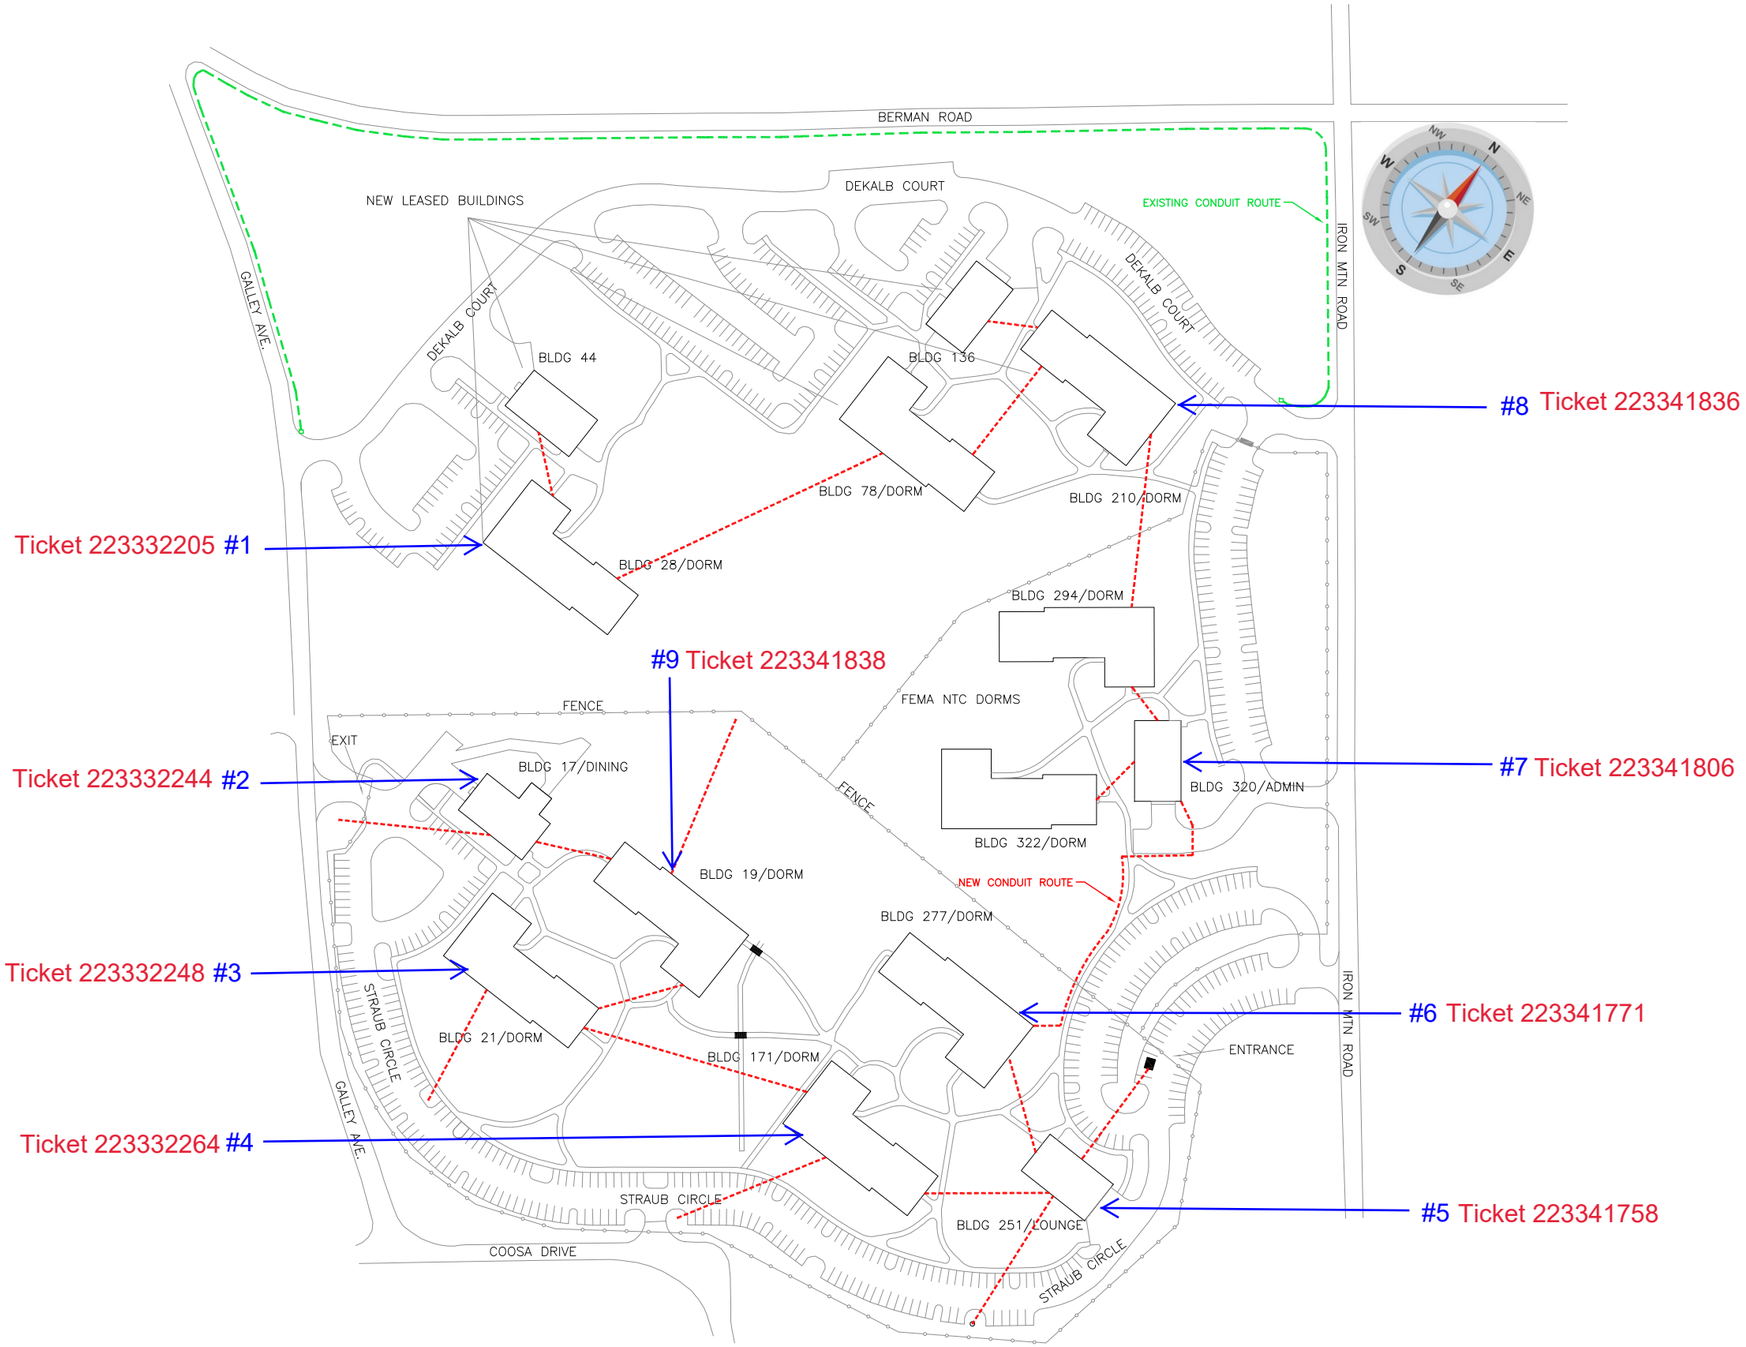

1 TY-100 RESPONDERS LODGE – NEW CONDUIT ROUTES FOR FUTURE FIBER
SCALE = NTS

FEMA

MARK	DESCRIPTION	DATE	APPR.

MARK	DESCRIPTION	DATE	APPR.

DESIGNED BY: J. STINNETT
DWN BY: K. KNIGHT
CKD BY: G. PACK
SUBMITTED BY: J. SCHURR
DATE: 14-FEB-2022
SOLICITATION NO.:
CONTRACT NO.:
PLOT SCALE:
ISSUE DATE:
FILE NUMBER: ASSIST
FILE NAME:
SIZE: ANSI D

Johnson Controls

JOHNSON CONTROLS, INC.
4940 CORPORATE DR.
NW, SUITE C
HUNTSVILLE, AL. 35805

CAMPUS SECURITY MONITORING SYSTEMS UPGRADE
COBRA/TF (CTF) AND RESPONDER LODGING
ANNISTON, AL.

RESPONDERS LODGE
NEW CONDUIT ROUTES
FOR FUTURE FIBER

SHEET IDENTIFICATION
TY-100

I:\CADD\Tyco\FEMA\Anniston TFEM01.C06.0001.0007.00\Responder Lodge\TY-100.dwg
15:23 Sept. 15, 2022